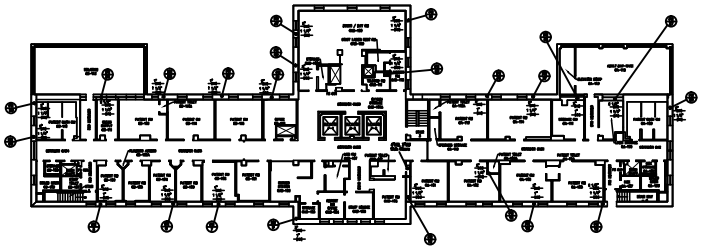

Sixth Floor
Building 1

| Pipe Riser | Main valve size |
|---|---|
| 1 | 1 - 1 1/4", 1 - 2" |
| 2 | 1 - 1", 1 - 2" |
| 3 | 1 - 1", 1 - 2" |
| 4 | 1 - 1", 1 - 1 1/2" |
| 5 | 1 - 1", 1 - 2" |
| 6 | 1 - 1", 1 - 2" |
| 7 | 1 - 1 1/4", 1 - 2" |
| 8 | 1 - 1", 1 - 2" |
| 9 | 1 - 1 1/4", 1 - 2 1/2" |
| 10 | 1 - 1 1/4", 1 - 2 1/2" |
| 11 | 1 - 1 1/4", 1 - 2 1/2" |
| 12 | 1 - 1 1/4", 2" |
| 13 | 1 - 1 1/4", 1 - 2 1/2" |
| 14 | 1 - 1", 2" |
| 15 | 1 - 1 1/4", 1 - 2" |
| 16 | 1 - 1", 1 - 2" |
| 17 | 1 - 1 1/4", 1 - 2" |
| 18 | 1 - 1 1/4", 1 - 2" |
| 19 | 1 - 1 1/4", 1 - 2" |
| 20 | 1 - 1 1/4", 1 - 2" |
| 21 | 1 - 1 1/4", 1 - 2" |
| 22 | 1 - 1 1/4", 1 - 2" |
| 23 | 1 - 1", 1 - 1 1/2" |
| 24 | 1 - 1", 1 - 1 1/2" |
| 25 | 1 - 1", 1 - 1 1/2" |
| 26 | 1 - 1 1/4", 1 - 2 1/2" |
| 27 | 1 - 1 1/4", 1 - 2" |
| 28 | 1 - 1 1/4", 1 - 2" |

General Notes :

a. All water outages must be scheduled in advance with ADA.

b. It is the contractors responsibility to repair or replace any property damaged by the contractor due to construction.

c. Contractor shall supply VA with a schedule.

d. It is the Contractors responsibility to verify all fire valve sizes.

e. Contractor is to maintain water and sprinkler flow to all areas of the building. Contractor to construct adjacent new building and supply this sprinkler to same.

Demolition Notes :

1. All existing valves to be removed shall be recycled to a VA provided container. See VA POC/Engineer for recycle container.

New Work Notes :

1. Contractor to install new signage to fireline after valves have been installed.

2. Contractor to close room and exhibit VHA before proceeding to next floor.

3. Contractor to install new ball valves at all locations indicated on drawings.

Legends

-⋈- Ball valve

Pipe Riser with Indicator number.

| | | | | | | |
|---|---|---|---|---|---|---|
| APPROVED: | APPROVED: SAFETY MANAGER | APPROVED: CHIEF, FACILITIES MANAGEMENT SERVICE (FMS) | APPROVED: FACILITY MANAGER, FACILITY MANAGER | DRAWING TITLE: Sixth floor ball valve locations | DRAWING NO. | Medical Center<br>200 Veterans Av<br>Beckley, WV.<br>25801 |
| APPROVED: | APPROVED: SERVICE CHIEF, | | | PROJECT TITLE: Ingleside Renovation Consolidation | PROJECT NO. 561A5-15-103 | |
| APPROVED: | | | | DATE: 11/19/15 | SCALE: AS NOTED | |
| | | | | | SHEET NO. 1 OF 1 SHEETS | |