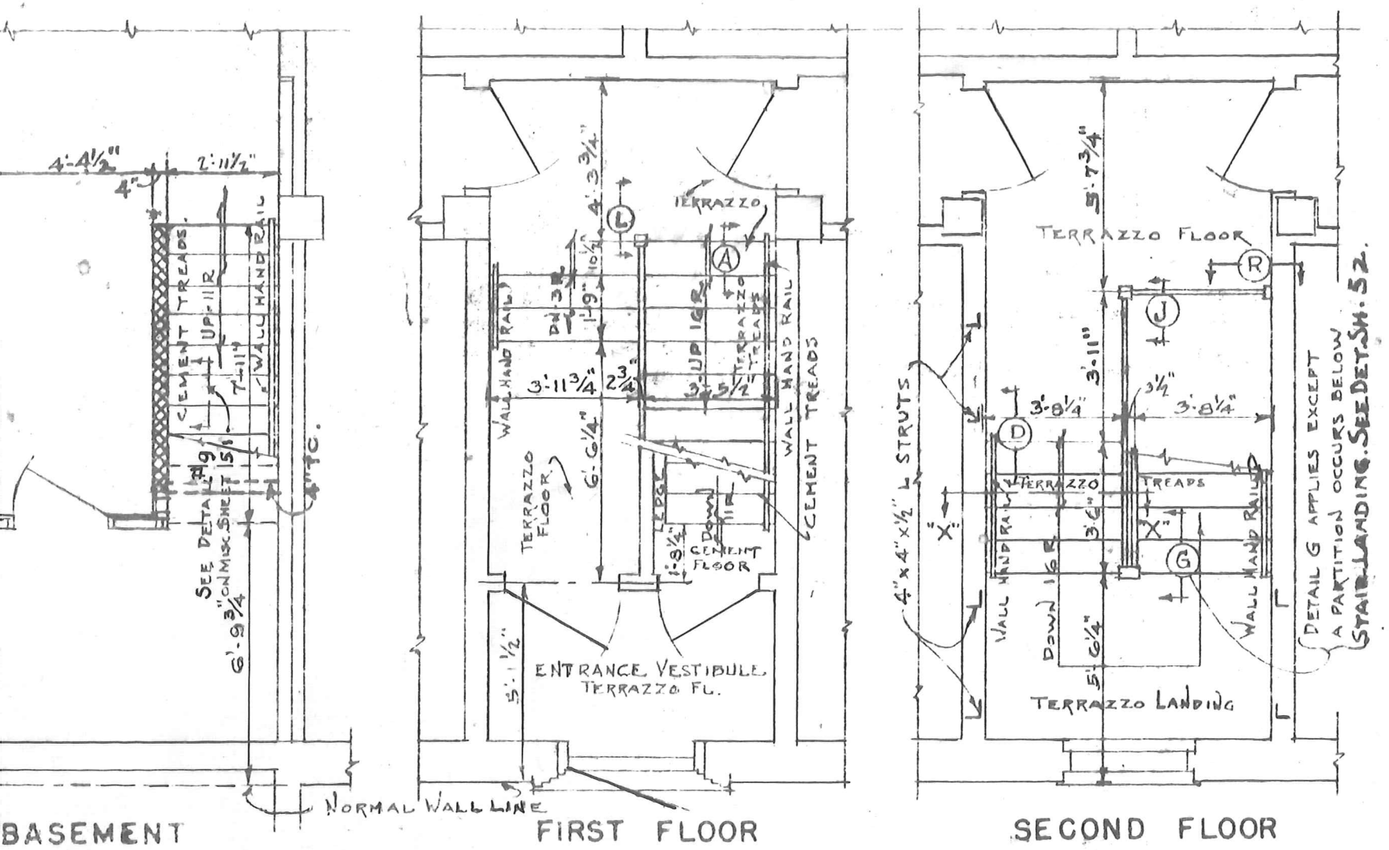

PLAN OF STAIRS

NOTE: SEE MISC. DETAIL SHEET FOR ALL STAIR SECTIONS SHOWN ABOVE EXCEPT AS OTHERWISE NOTED (SEE SECTION X-X THIS SHEET)
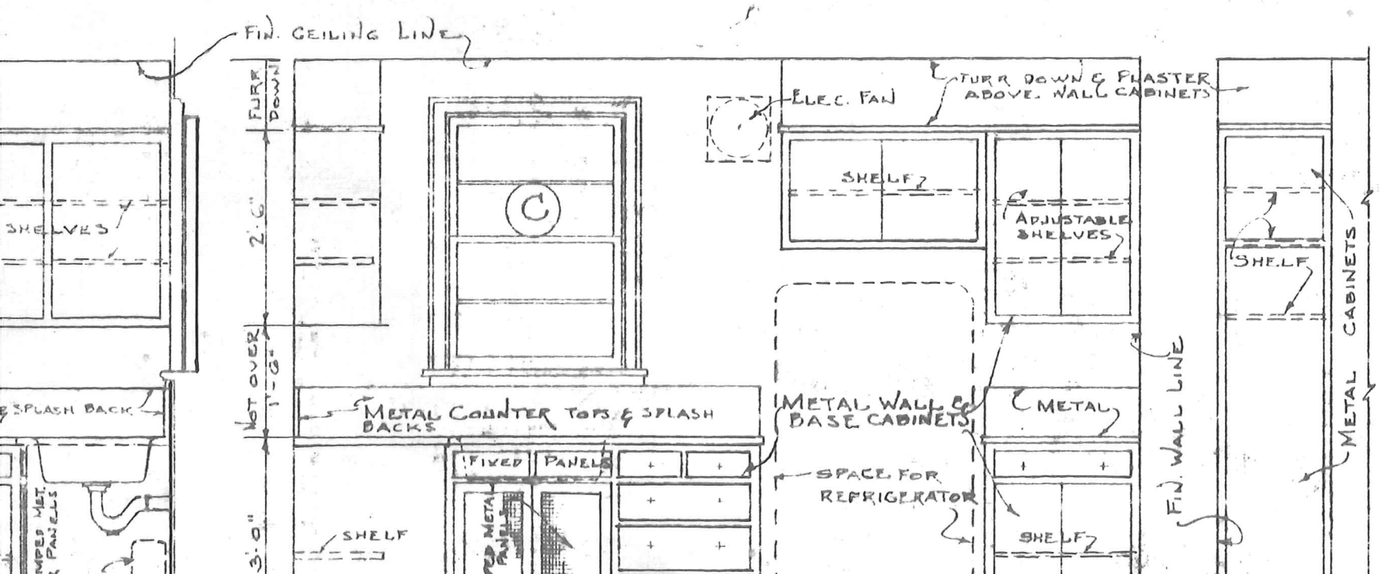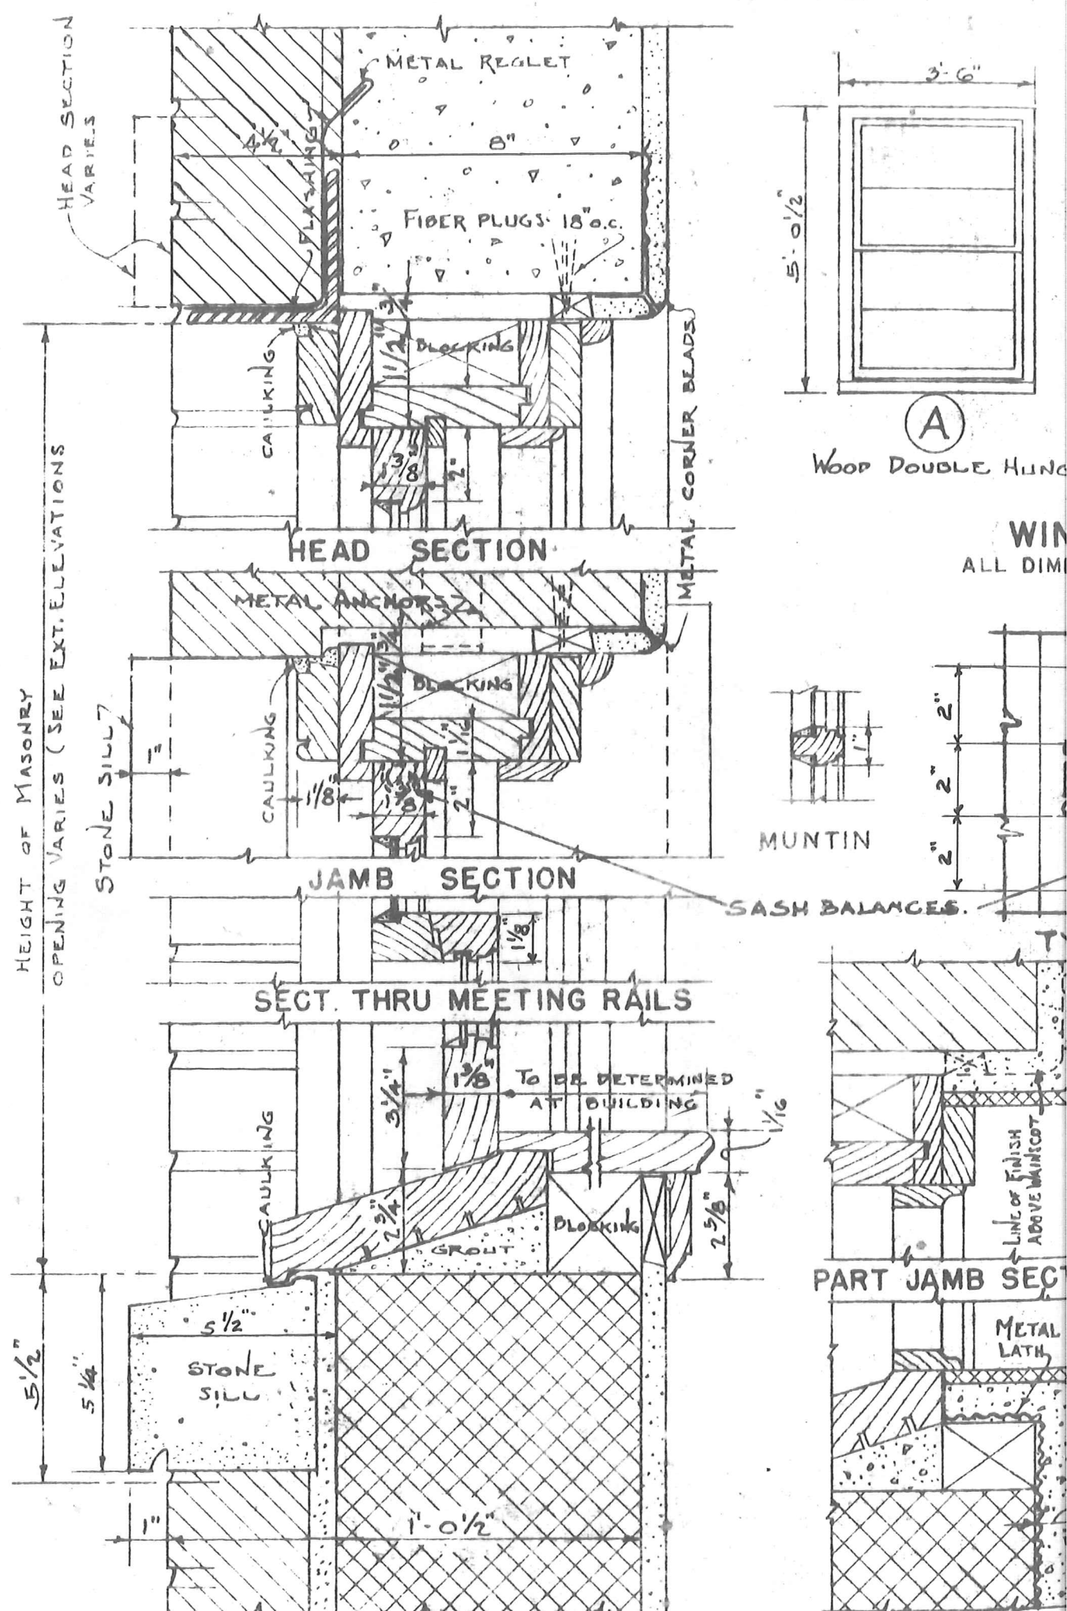
SCALE 1/4" = 1'-0"