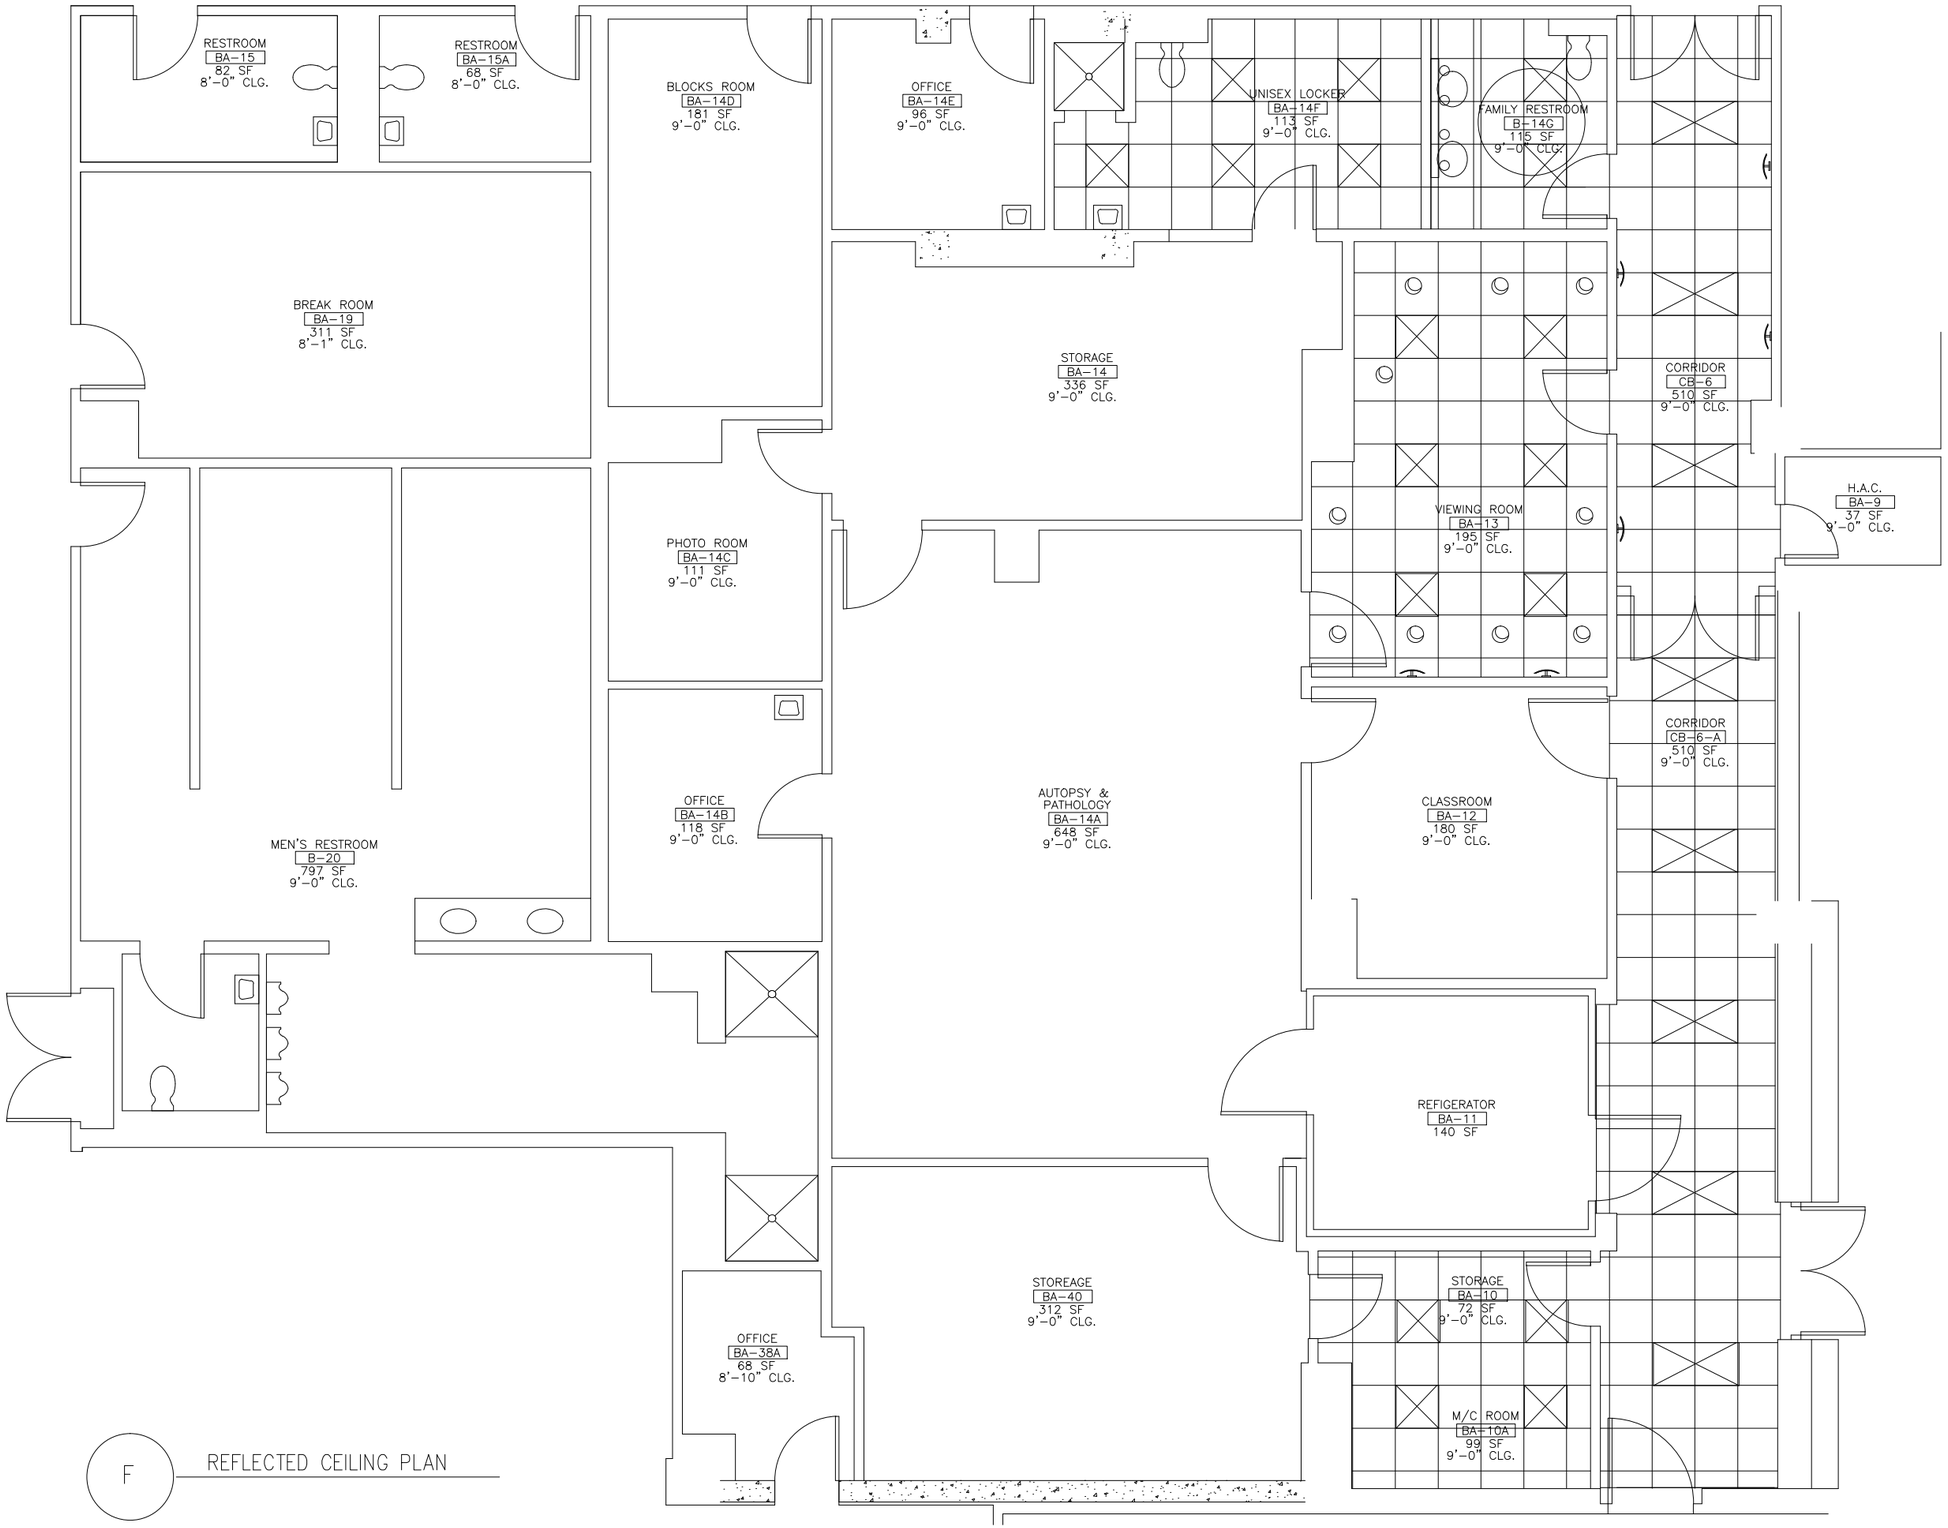

F REFLECTED CEILING PLAN