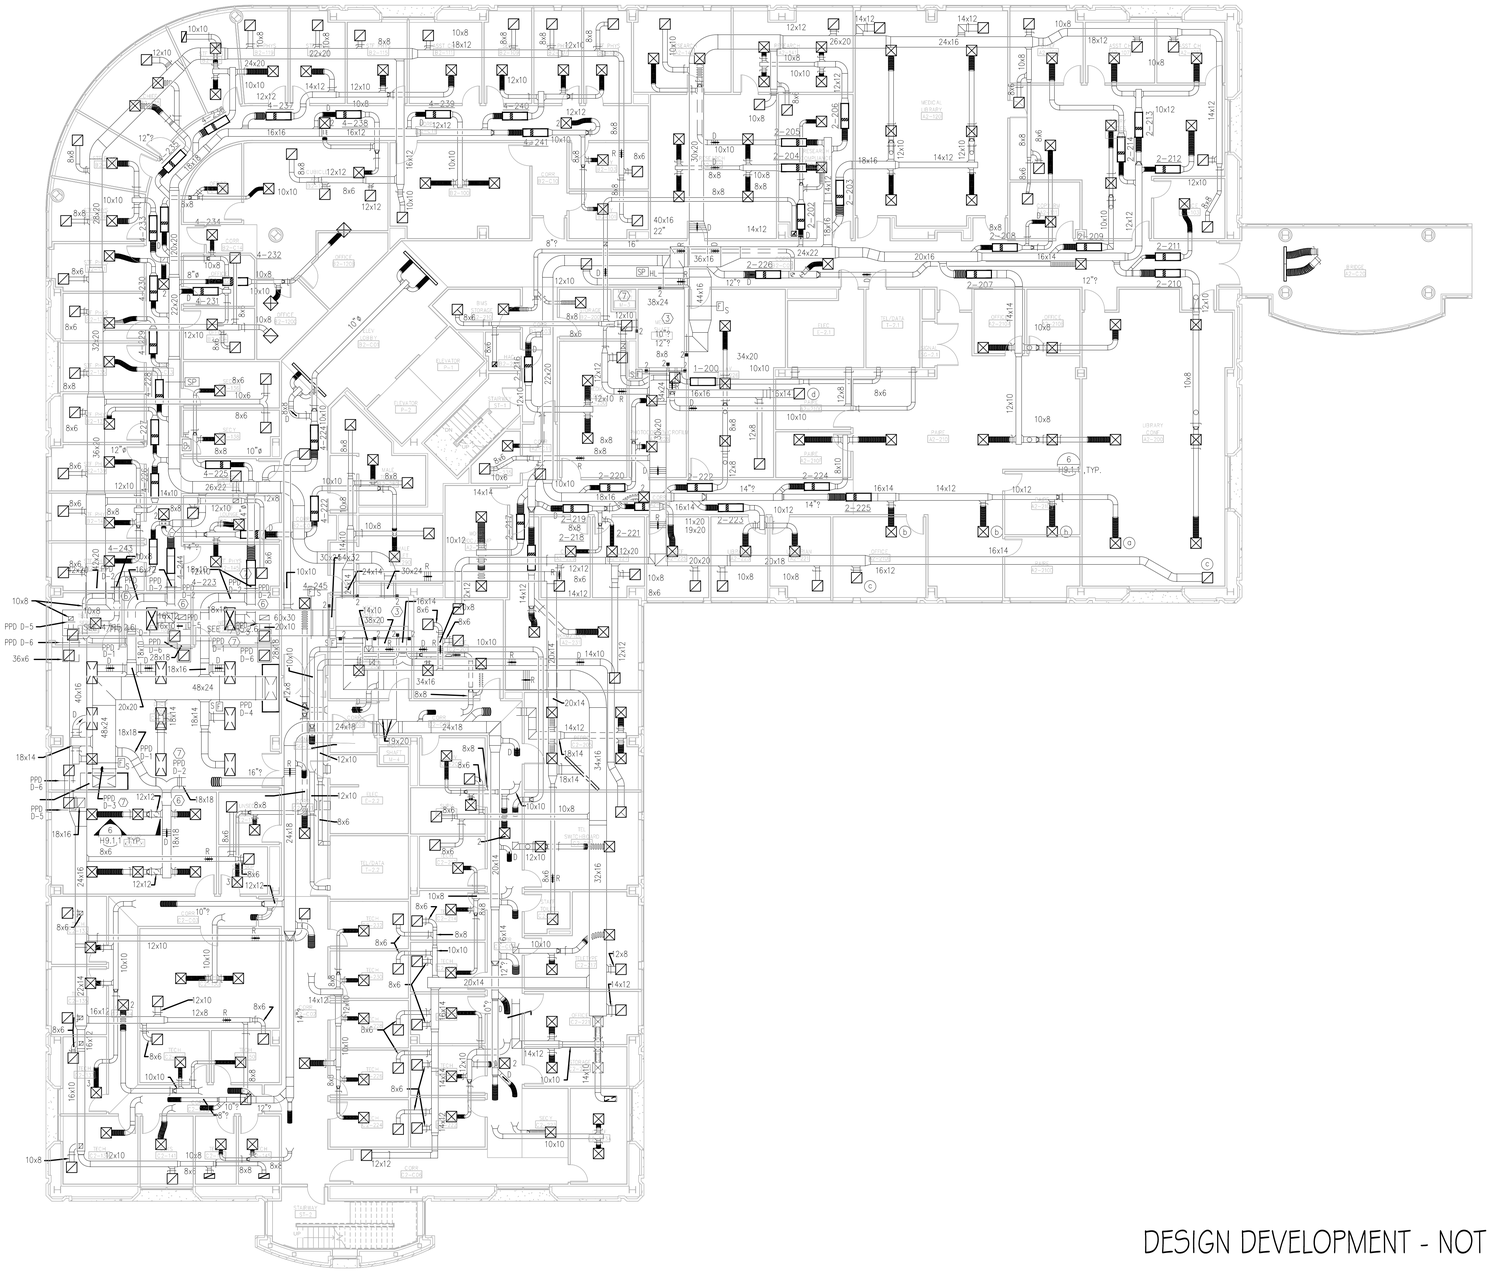

DESIGN DEVELOPMENT - NOT FOR CONSTRUCTION
FULLY SPRINKLERED

Scale: 1-1/2" = 1'-0"

Revisions:	Date
-	-
-	-
-	-
-	-
-	-
-	-
-	-
-	-
-	-
-	-

CONSULTANTS:

ARCHITECT/ENGINEERS:

Drawing Title
SECOND FLOOR
MECHANICAL
HVAC PLAN

Project Title
ADMINISTRATION/CANTEEN
(FOR REFERENCE ONLY
NOT FIELD VERIFIED)

Project Number
-

Building Number
101

Approved: Project Director
-
-
VAPAHCS PLANNING AND ENGINEERING

Location
PAD PALO ALTO CA

Date --
Checked -
Drawn --

Drawing Number
-
Dwg. -- of --

Office of Construction and Facilities Management
Department of Veterans Affairs

VA FORM 08-6231

S:\Engineering\CAD_File\Temp_CAD_Floor_Plans\PAD\Bldg_100_101_combined\Bldg_101_Mech_CAD\640.000000.101.PAD.MECH_HVAC Floor_Plan.02.000.dwg 4-30-14 10:46:42 AM vhpatltoist

three quarters inch = one foot
one inch = one foot
one and one half inches = one foot
three inches = one foot
one half inch = one foot
three eighths inch = one foot
one quarter inch = one foot
one eighth inch = one foot

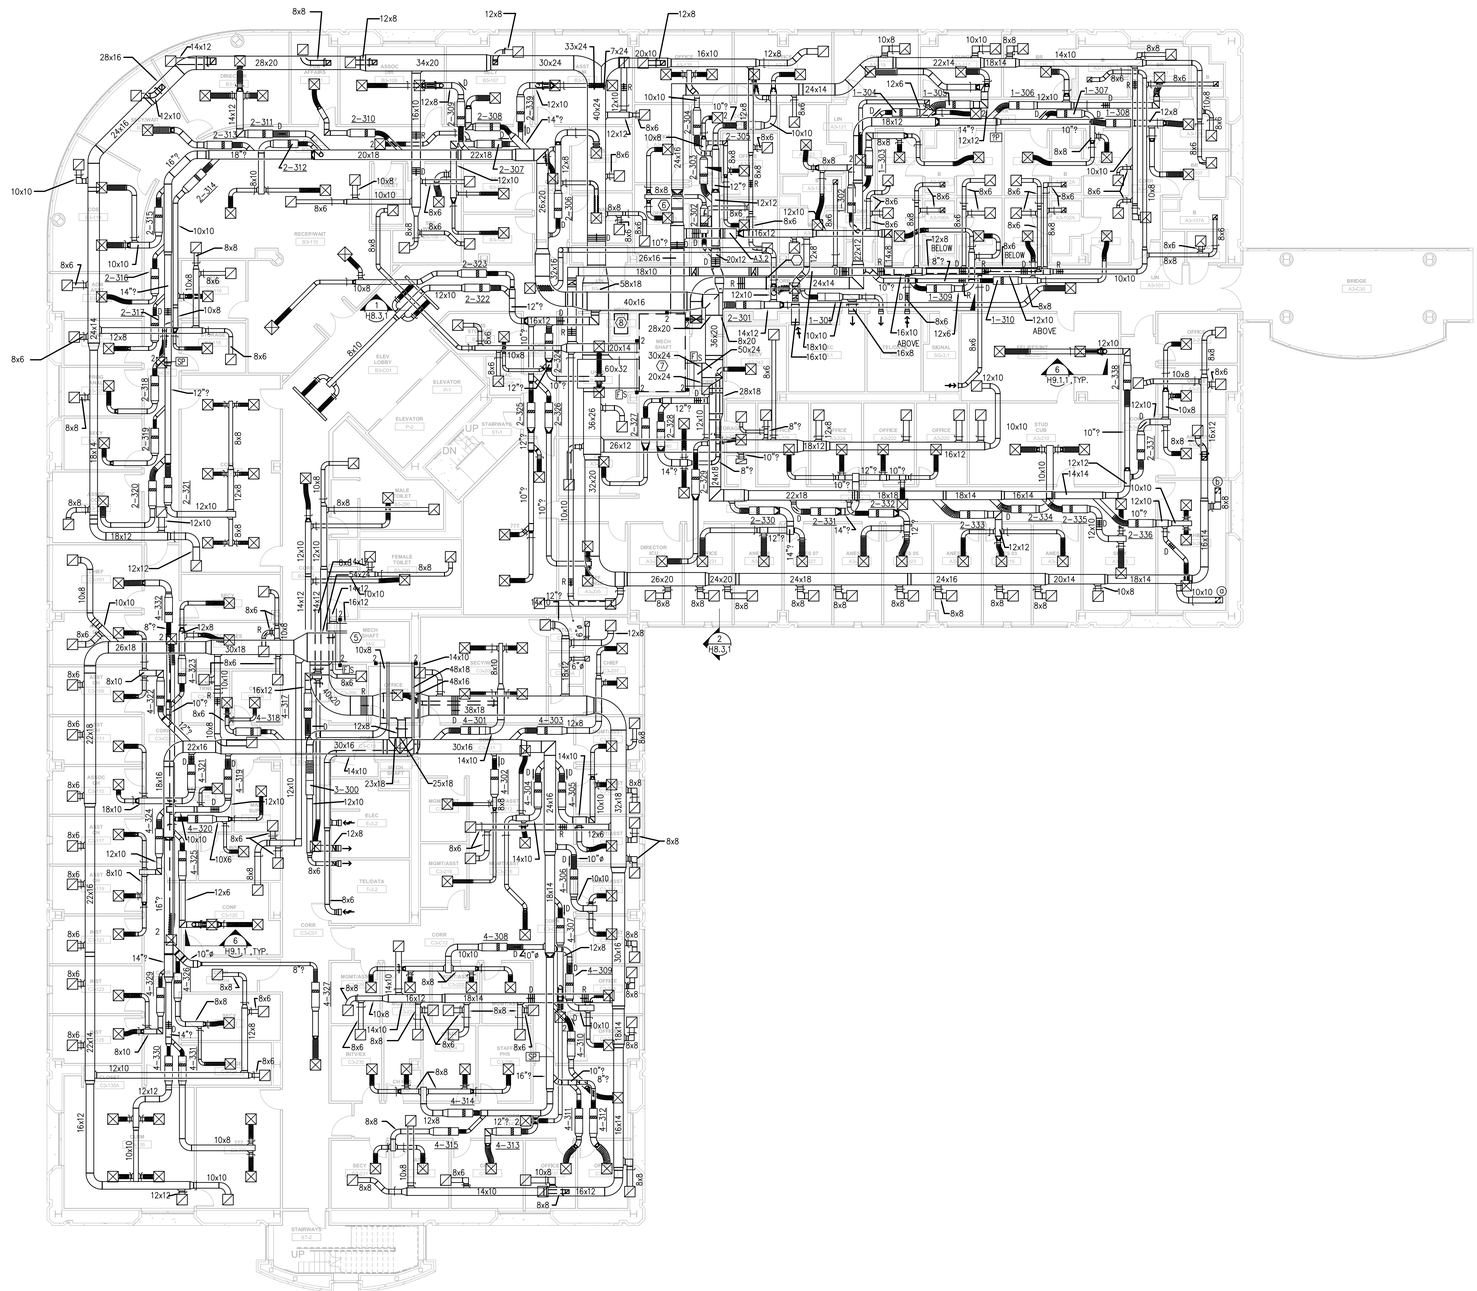

Revisions:	Date
-	-
-	-
-	-
-	-
-	-
-	-
-	-
-	-
-	-

CONSULTANTS:

ARCHITECT/ENGINEERS:

Scale: 3/32"=1'-0"

Drawing Title: THIRD FLOOR MECHANICAL HVAC PLAN	Project Title: ADMINISTRATION/CANTEEN (FOR REFERENCE ONLY NOT FIELD VERIFIED)	Project Number: -	Office of Construction and Facilities Management
		Building Number: 101	
Approved: Project Director: - - VAPAHCS PLANNING AND ENGINEERING	Location: PAD PALO ALTO CA	Drawing Number: -	Department of Veterans Affairs
	Date: -- / Checked: - / Drawn: --	Dwg. -- of --	

VA FORM 08-6231

S:\Engineering\CAD_File\Temp_CAD_Floor_Plans\PAD\Bldg_100_101_combined\Bldg_101_Mech_CAD\640.000000.101.PAD.MECH_HVAC.Floor_Plan.03.000.dwg 5-01-14 12:47:36 PM vhapalmayj

three quarters inch = one foot
one half inch = one foot
three eighths inch = one foot
one quarter inch = one foot
one eighth inch = one foot
three inches = one foot
one and one half inches = one foot
one inch = one foot