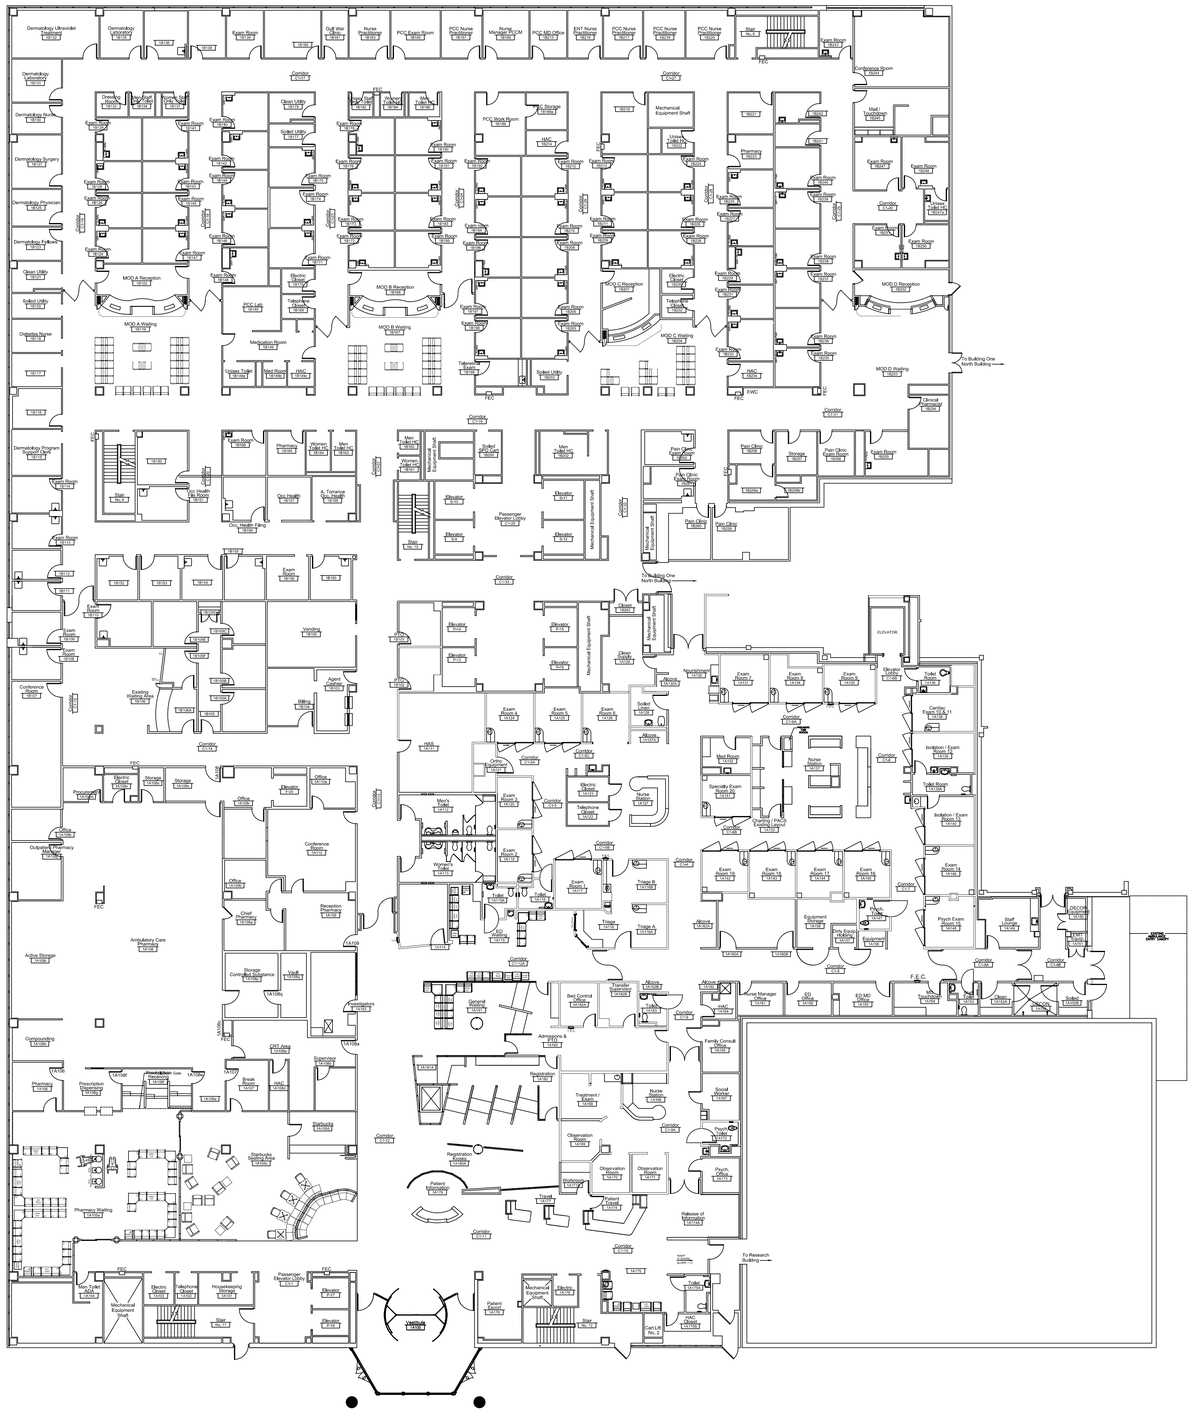

1 First Floor Plan - Building 2 (South Building)
NOT TO SCALE

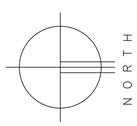

DRAWING TITLE FIRST FLOOR BUILDING #2	PROJECT TITLE		DATE
			PROJECT NO.
APPROVED: DIVISION CHIEF	BUILDING NO.	CHECKED / DRAWN	DRAWING NO.
APPROVED: SERVICE DIRECTOR	LOCATION VAMC PHILADELPHIA		Dwg. Of

VETERANS AFFAIRS