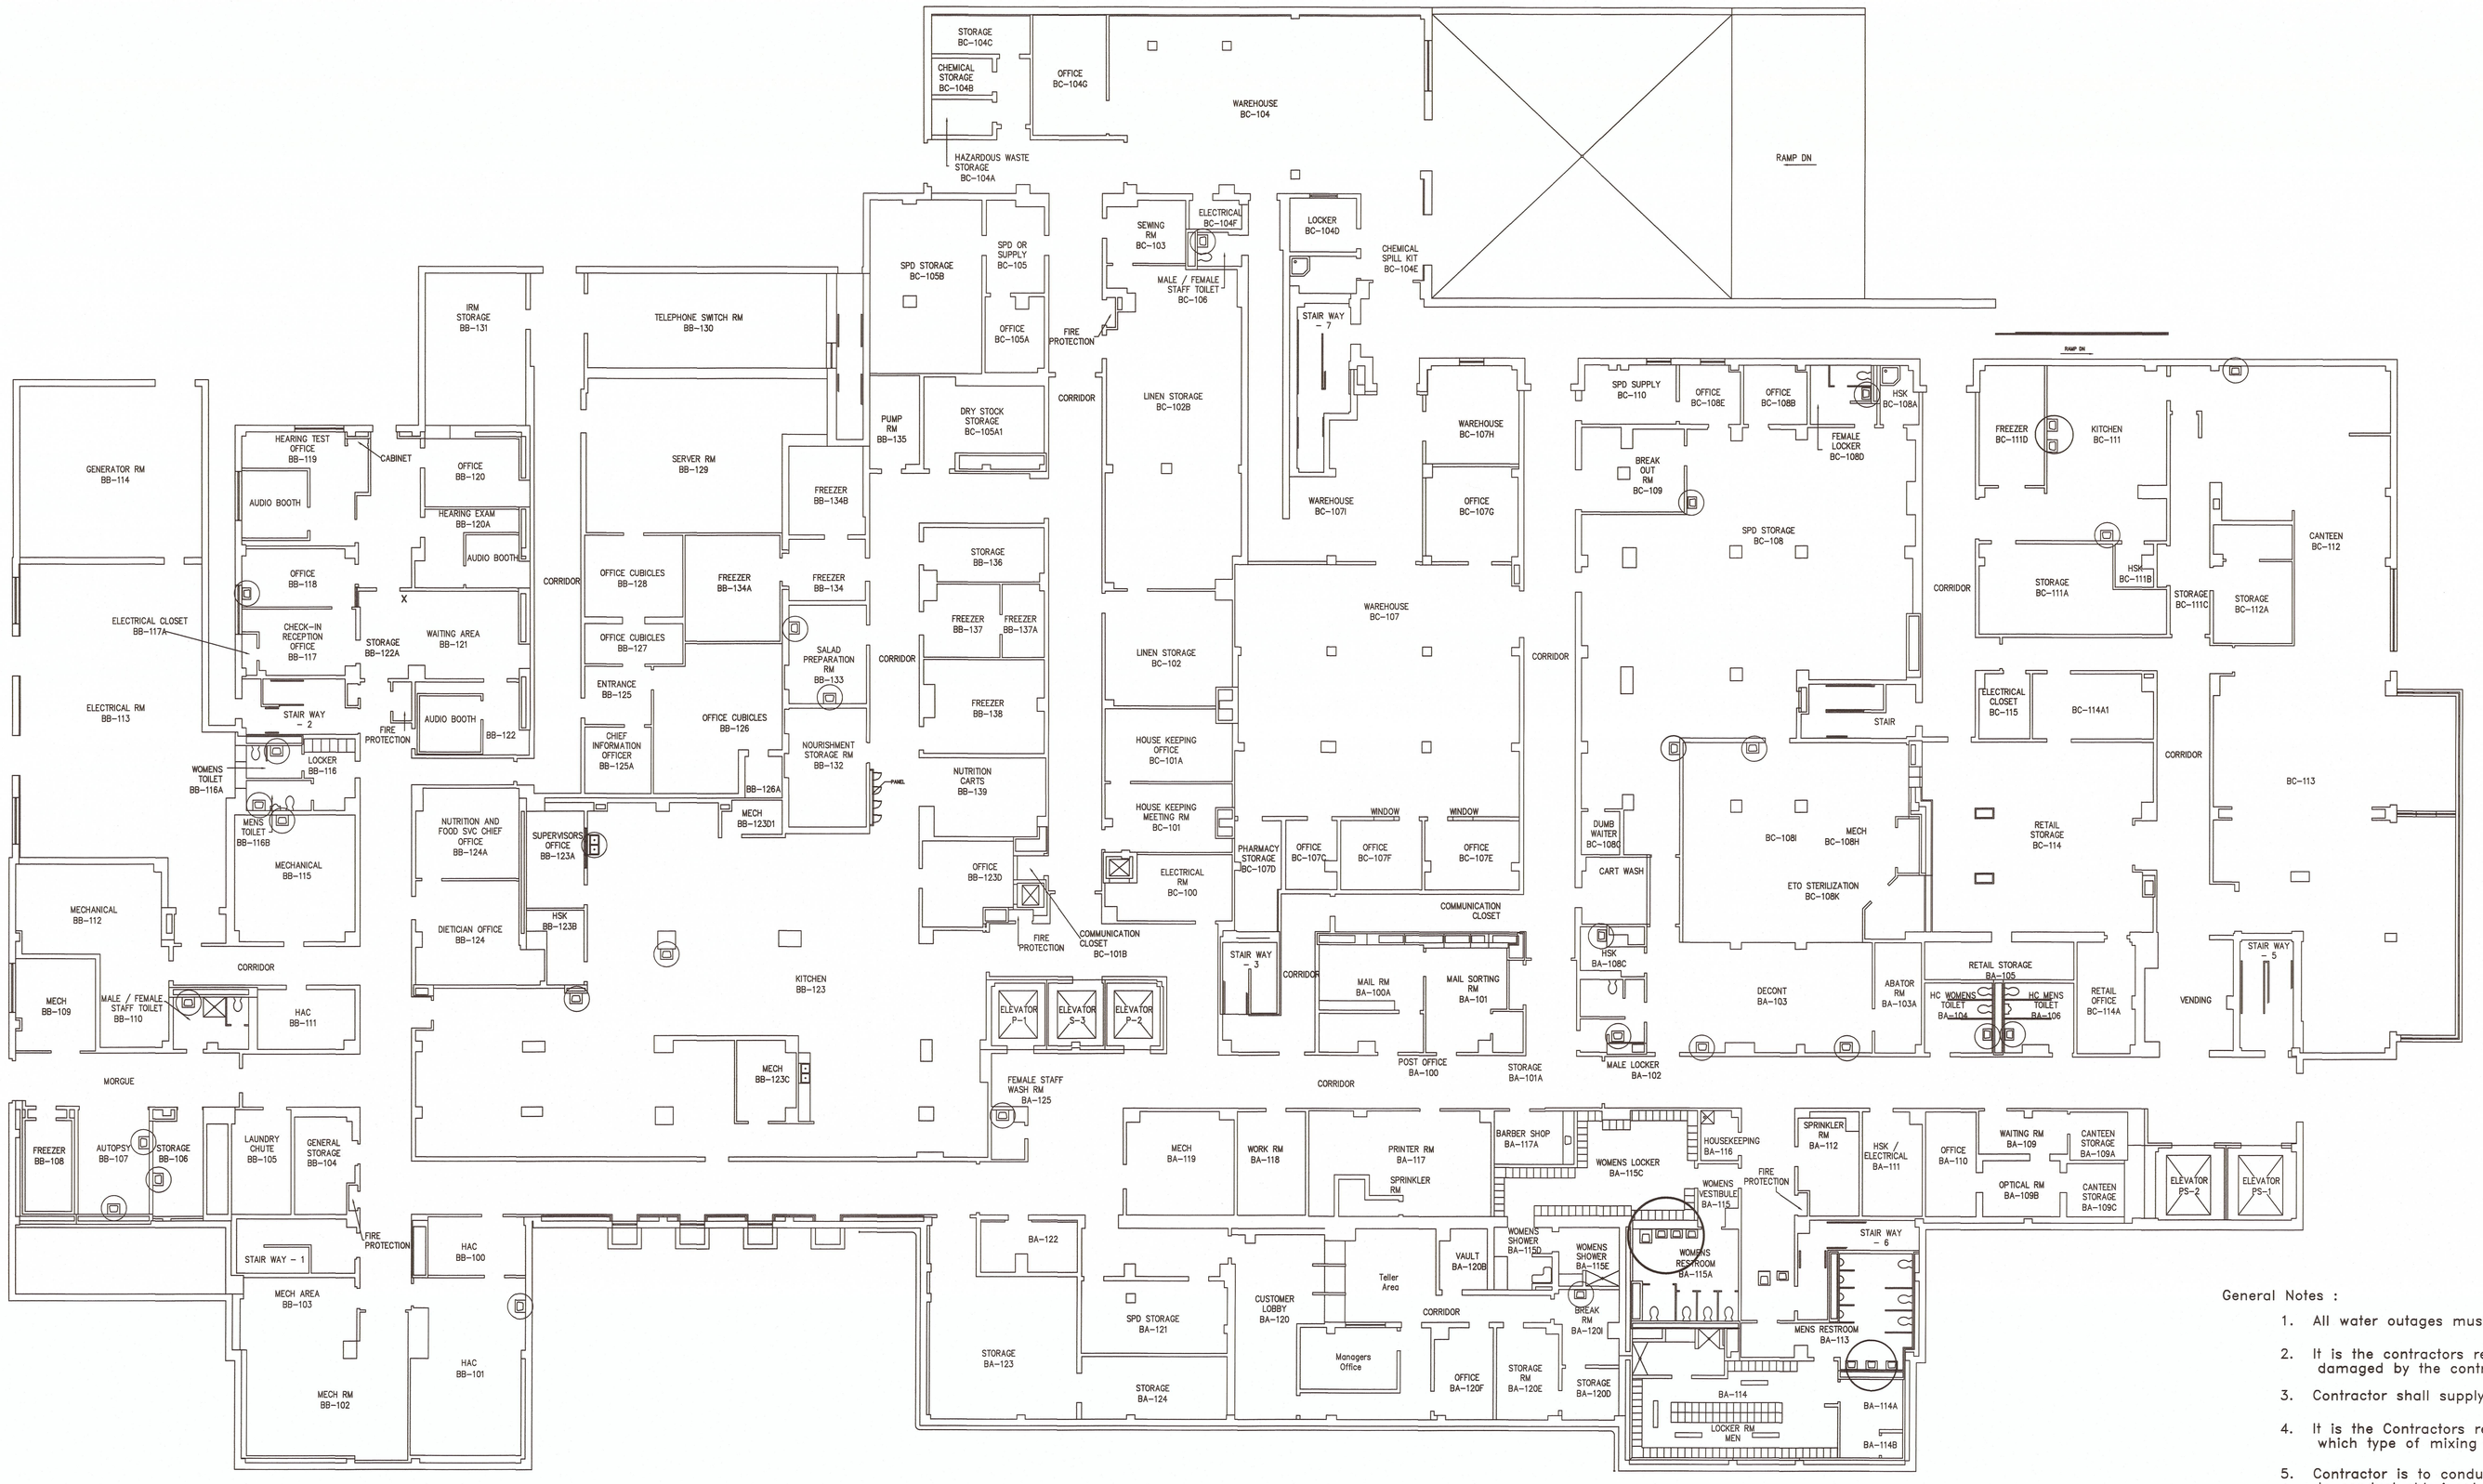

Mixing Valve/Room Schedule		
Room No.	Sinks	Mixing Valves
BA-102	1	1
BA-103	2	2
BA-104	1	1
BA-106	1	1
BA-108C	1	1
BA-113	3	1
BA-115A	4	1
BA-120I	1	1
BA-125	1	1
BB-101	1	1
BB-106	1	1
BB-107	2	2
BB-110	1	1
BB-115	1	1
BB-116A	1	1
BB-116B	1	1
BB-117	1	1
BB-123	6	4
BB-133	2	2
BC-106	1	1
BC-108	2	2
BC-108D	1	1
BC-111	3	2
BC-112	1	1

BASEMENT FLOOR PLAN

Building 1

(Alt. Deduct #2)

General Notes :

1. All water outages must be schedules in advance with COR.
2. It is the contractors responsibility to repair or replace any property damaged by the contractor during construction.
3. Contractor shall supply VA with a schedule.
4. It is the Contractors responsibility to verify all Faucet types to determined which type of mixing valve is required.
5. Contractor is to conduct water flushing after each water outage. Contractor to conduct chlorine test following each flushing and supply test results to COR.

Demolition Notes :

(1) Any piping, valves, etc demoed shall be recycled in a VA provided contained. See COR for location of recycling container.

New Work Notes :

(A) Contractor to repair any damage to finishes after valves have been installed. Finishes to match existing.

(B) Contractor to clean room and advise COR before proceeding to next Room.

(C) Contractor to install 1 mixing valve and 2 stops to all sinks indicated in mixing valve/room schedule on this sheet.

Legend:

(S) Sink with new mixing valve and 2 – stops.

NOT TO SCALE

	APPROVED:	APPROVED: SAFETY MANAGER JUSTIN GREENE	APPROVED: CHIEF, FACILITIES MANAGEMENT SERVICE LINE JOHN MONTGOMERY	APPROVED: MEDICAL CENTER DIRECTOR KARIN McGRAW, MSN, FACHE	DRAWING TITLE: Basement – Mixing Valve Installation Locations	DRAWING No. PL-100	Medical Center 200 Veterans Av Beckley, WV. 25801
	APPROVED:	APPROVED: INFECTION CONTROL CARLA RAYNES	APPROVED: ASSOCIATE DIRECTOR for PATIENT CARE SERVICES/EXECUTIVE NURSE DEBRA LEGG, RN, MSN	APPROVED: ASSOCIATE DIRECTOR ALLEN MOYE	PROJECT TITLE: Legionella Prevention Corrections	PROJECT No. 517-16-112	
	APPROVED:	APPROVED:	APPROVED: SERVICE LINE CHIEF	APPROVED: CHIEF OF STAFF JOHN D. BERRYMAN, M. D.	DATE 11/10/15 / REV. / SCALE NTS	DRAWN BY: JPP CHECKED BY: KB, JH	PUTTING VETERANS FIRST