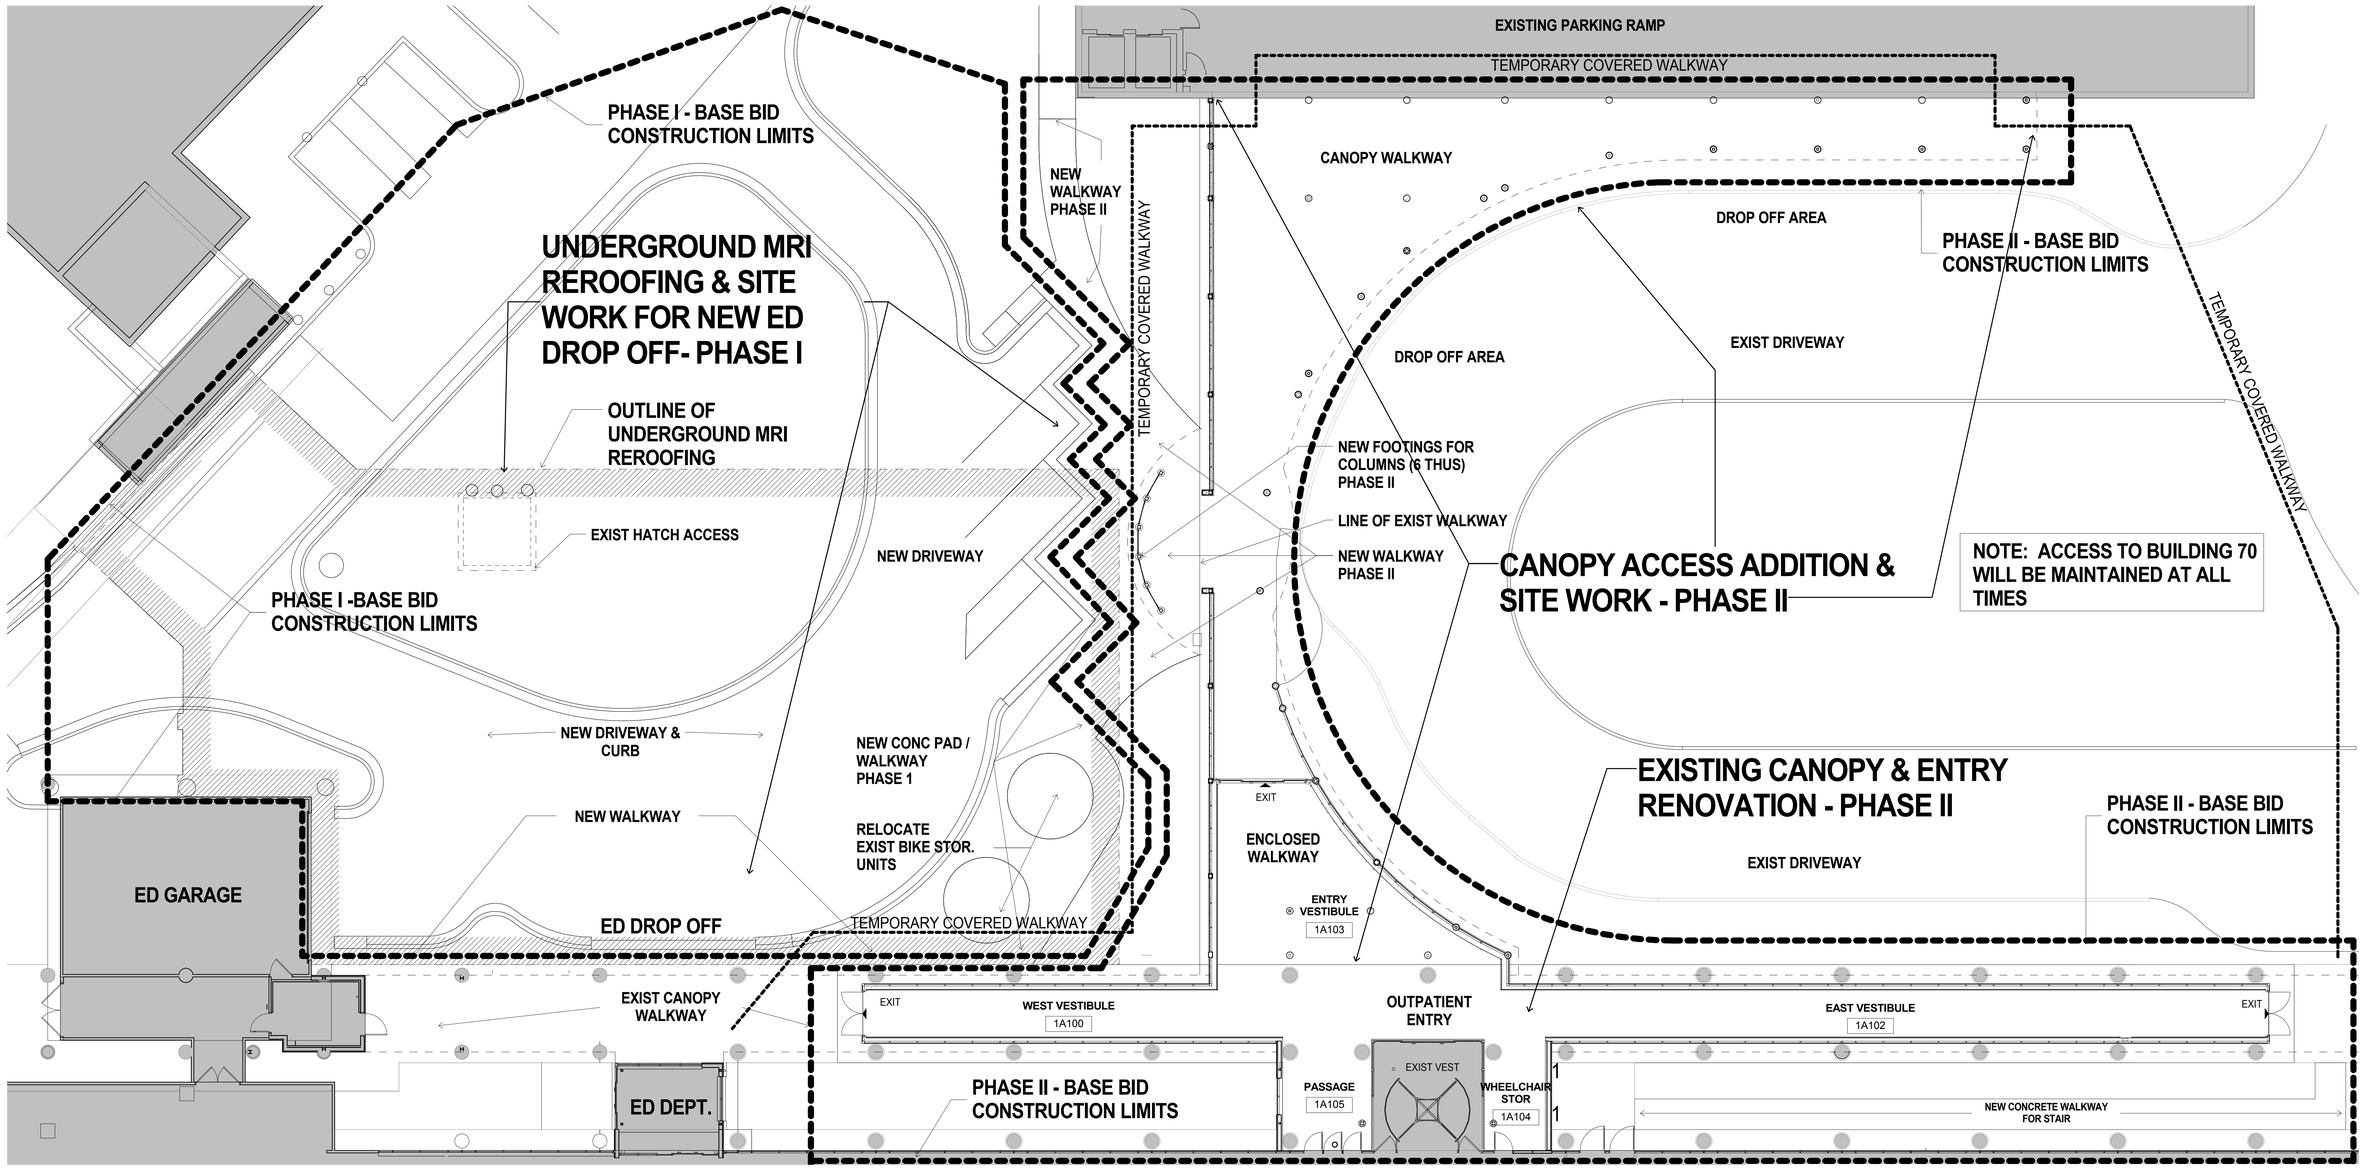

1 REFERENCE / PHASING PLAN
1" = 10'-0"

BID DOCUMENTS - FULLY SPRINKLED

No.	Revisions	Date
1	PHASING PLAN MODIFICATION	12/22/2015

CONSULTANTS:

DUNHAM
Dunham Associates, Inc.
50 South Sixth Street / Suite 1100
Minneapolis, Minnesota 55402-1540
PHONE 612.465.7550
FAX 612.465.7551
WEB dunhameng.com
mechanical + electrical consulting engineering

LHB PERFORMANCE DRIVEN DESIGN.
LHBcorp.com
21 W. Superior St., Ste. 500 | Duluth, MN 55802 | 218.727

ARCHITECT/ENGINEERS:

ANDERSON ENGINEERING
ENGINEERING • ARCHITECTURE • LAND SURVEYING
ENVIRONMENTAL SERVICES • LANDSCAPE ARCHITECTURE
AE PROJECT NO.: 13875

Anderson Engineering of Minnesota, LLC
13605 1st Avenue North
Suite 100
Plymouth, MN 55441
763-412-4000 (o) 763-412-4090 (f)
www.ae-mn.com

Drawing Title
REFERENCE/PHASING PLAN

Approved: Project Director

Project Title
VAMC PATIENT ENTRY ACCESS

Location
VA MEDICAL CENTER, ONE VETERANS DRIVE
MINNEAPOLIS, MN 55417

Date	Checked	Drawn
08/14/15	PD	MMM

Project Number 618-14-118
Building Number 70
Drawing Number 1317- AS101
Dwg. 16 **of** 62

Office of Construction and Facilities Management
Department of Veterans Affairs

12/23/2015 10:45:34 AM C:\Users\mmarshalek\Documents\13875 VAMC Patient Access Arch 2015 Central_MMarshalek.rvt