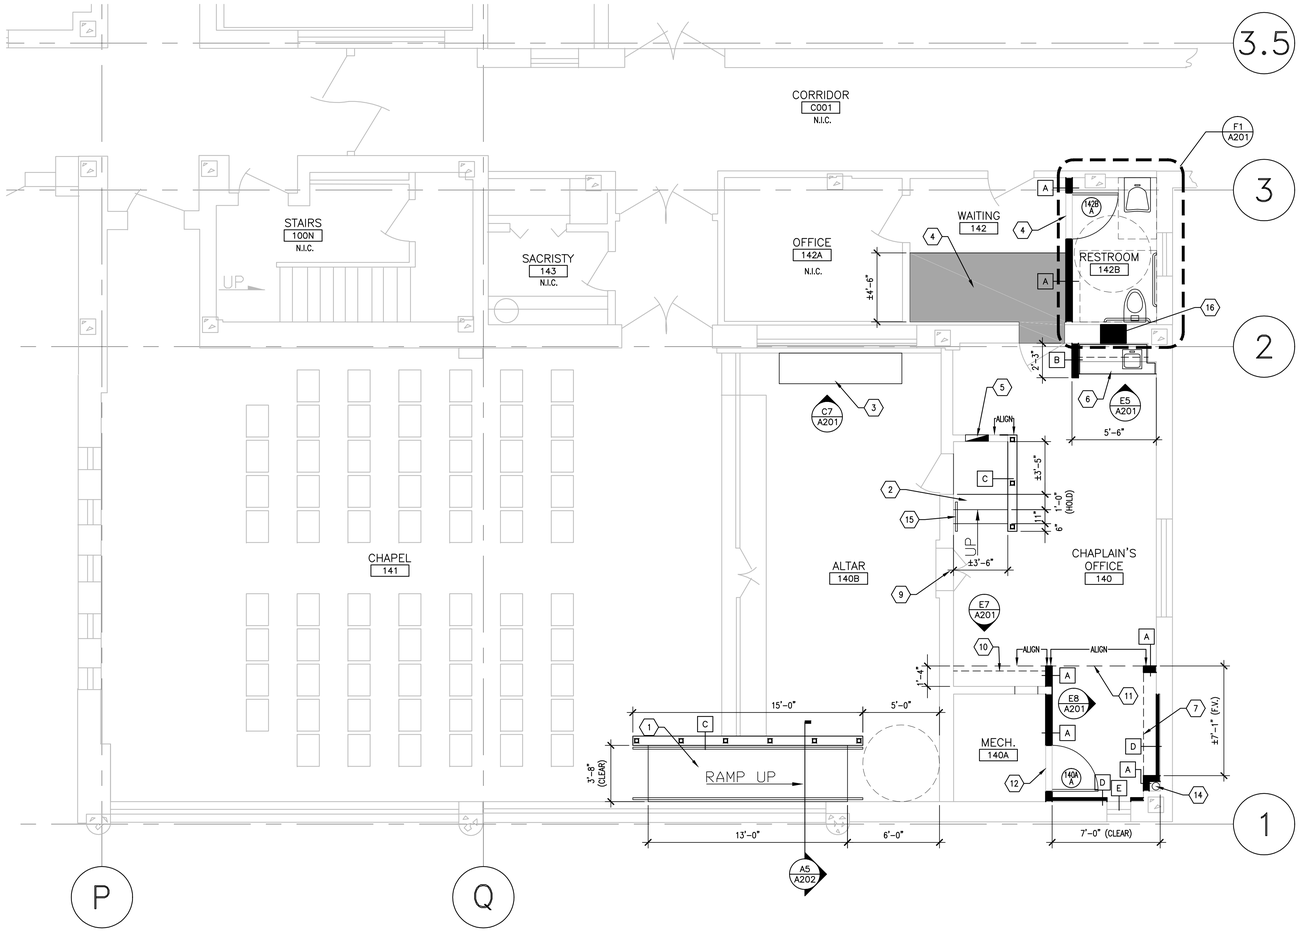

F1 CHAPEL FLOOR PLAN – NEW WORK

SCALE: 1/4"=1'-0"

PLAN NORTH

GENERAL NOTES

A. FIELD VERIFY ALL DIMENSIONS.

B. COORDINATE ALL WORK AND PROJECT SCHEDULING WITH VA SAFETY, INFECTION CONTROL AND POLICE DEPARTMENTS.

C. PROJECT SCOPE OF WORK (SOW) INCLUDES ACCESSIBILITY UPGRADES TO THE EXISTING CHAPEL AND CHAPLAIN'S OFFICE LOCATED WITHIN BUILDING 2, FIRST FLOOR. SCOPE SHALL INCLUDE THE FOLLOWING:
   1. SELECT DEMOLITION WITHIN CHAPLAIN'S OFFICE SUITE (ROOMS 140 AND 142) AND CHAPEL WORSHIP PLATFORM (SPACE 140B).
   2. SELECT DEMOLITION WITHIN EXISTING MECHANICAL ROOM (140A); REMOVAL OF EXISTING CONCRETE STEPS.
   3. INSTALLATION OF NEW ACCESSIBLE RESTROOM WITHIN RECEPTION AREA, ROOM 142.
   4. INSTALLATION OF ACCESSIBLE RAMP AND LOCKABLE STORAGE ON WORSHIP PLATFORM.
   5. SELECT PLUMBING, MECHANICAL, ELECTRICAL AND AUDIO / VISUAL UPGRADES.
   6. INSTALLATION OF NEW ARCHITECTURAL FINISHES.
   7. SELECT PATCH AND REPAIR OF EXISTING FINISHES AFFECTED BY NEW WORK.

KEY NOTES

1. NEW ACCESSIBLE RAMP; SLOPE 1:12 MAX. WOOD CONSTRUCTION, 2X FRAMING AT 24" O.C. MAX., 5/8" PLYWOOD DECK FASTENED WITH BACK-OUT RESISTANT SCREWS AND GLUE, WOOD HANDRAILS ON BOTH SIDES AT 36" A.F.F. SCHLUTER TRANSITION STRIP BETWEEN EXISTING VCT FLOORING AND NEW CARPETED RAMP.
2. NEW STEPS AND LANDING, TWO RISERS; ALIGN NEW UPPER LANDING ELEVATION WITH EXISTING ADJACENT ALTAR PLATFORM ELEVATION HEIGHT.
3. NEW LOCKABLE ALTER STORAGE: 8' WIDE X ±7'-5" HIGH X 2' DEEP. ELEVATION OF TOP OF CABINET SHALL ALIGN WITH BOTTOM OF EXISTING SOFFIT. RE: C7/A201.
4. INSTALL SELF-LEVELING CEMENTITIOUS UNDERLAYMENT WITH 2% MAXIMUM SLOPE WITHIN WAITING AREA TO ACHIEVE IMPERCEPTIBLE LEVEL CHANGE BETWEEN EXISTING SPACES; FINISH AS SCHEDULED.
5. EXISTING ELECTRICAL PANEL 021B TO REMAIN.
6. NEW BASE CABINET, COUNTER, BAR SINK AND WALL MOUNTED CABINETS ABOVE.
7. BUILT-IN BOOK CASE WITH INTEGRATED TASK LIGHTING, ABOVE DESK, 10" DEPTH.
8. STONE THRESHOLD TRANSITION BETWEEN FLOOR FINISHES.
9. EXISTING STAINED GLASS WINDOW AND WOOD DOORS TO REMAIN; PROTECT DURING CONSTRUCTION ACTIVITIES.
10. BUILT-IN BOOK CASE, FULL HEIGHT. HEAVY DUTY STANDARDS @ 24" O.C. MAX. 6 FULL WIDTH 3/4" PLYWOOD WITH 1-1/2" HARDWOOD FACE PAINTED 12-3/4" DEEP SHELVES.
11. SOFFIT ABOVE; 8'-0" A.F.F.
12. ALUMINUM THRESHOLD TRANSITION BETWEEN OFFICE AND MECHANICAL ROOM.
13. NOT USED.
14. EXISTING DOWNSPOUT TO REMAIN; FURR-OUT AROUND PIPE. INSTALL ACCESS PANEL AT DOWNSPOUT CLEAN-OUT LOCATIONS.
15. STAINED WOOD HANDRAIL 1-1/2" DIAMETER.
16. INFILL EXISTING WINDOW OPENING WITH 2-1/2" X 20 GA. METAL STUDS, SOUND BATT INSULATION, 5/8" TYPE-X GYPSUM BOARD, ALIGN SURFACES WITH ADJACENT WALL SURFACE. PREPARE AREA FOR NEW FINISHES, BOTH SIDES.

LEGEND

- NEW DOOR AND FRAME
- NEW PARTITION; RE: WALL TYPES A201.
- NEW RAMP OR STEPS WITH HANDRAILS
- NEW SOFFIT
- EXISTING ELECTRICAL PANEL

KEY PLAN

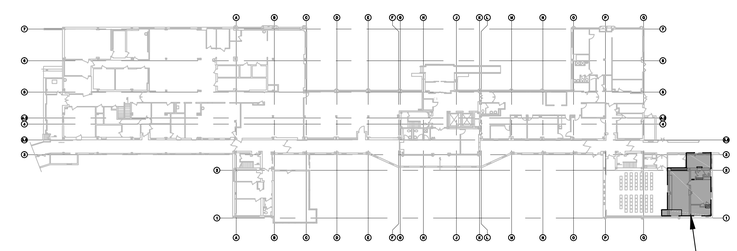

F8 BUILDING 2 KEY PLAN

SCALE: NONE

PLAN NORTH

100% CONSTRUCTION ISSUE

Revisions	Date

Computer Filename:

FRATO ENGINEERING INC
2201 N Collins, Suite 295
Arlington, Texas 76011-2698
(817) 461-2337 Fax: (817) 461-1025
F-1156
MECHANICAL •ELECTRICAL• PLUMBING

FEI Project No.: 14030

MPI Architects
Architecture ■ Planning ■ Interior Design
4949 Addison Circle ■ Addison, Texas 75001

MPI Project No.: 8140205

Seal: REGISTERED ARCHITECT DENNIS J. DEGUSSE 12859 STATE OF TEXAS
5/30/14

Seal

Drawing Title: CHAPEL FLOOR PLAN NEW WORK

Approved: Area Project Manager

Project Title: VA BONHAM CHAPLAIN'S OFFICE RENOVATION

Building Number: 2
Checked: DJD
Drawn: EB/DC
Location: 1201 East Ninth Street, Bonham, Texas 75418

Date: 5/30/14
Project No.: 549-3C-1528
Drawing No.: A102
Dwg. of

VA NORTH TEXAS HEALTH CARE SYSTEM

VANTHCS
Dallas, Texas

VA FORM 08-6231A, JAN 1990