FINISH SCHEDULE

RN#	ROOM NAME	FLOOR	BASE	NORTH	EAST	SOUTH	WEST	CLG	C'HGT	REMARKS
140	CHAPLAIN'S OFFICE	CPT1	RB1	PT1	PT1	PT1	PT1	AT	9'-6" / 9'-2"	–
140A	MECHANICAL ROOM	SEALED CONC.	RB1	–	PT3 / RB1	–	–	EXPOSED TO DECK	11'-2"	NEW FINISHES ON NEW WALL ONLY
140B	ALTAR	CPT	WB1	–	–	–	–	AT / GWB	8'-7"	MATCH EXISTING ADJACENT FINISHES
142	WAITING ROOM	CPT1	RB1	PT1	PT1	PT1	PT1	AT	7'-8"	–
142B	RESTROOM	P1	P1	P2/MT1	P2/MT1	P2/MT1	P2/MT1	AT	7'-8"	–

MATERIALS & COLOR SCHEDULE

NO.	DESCRIPTION	MANUFACTURER/TYPE	CONTACT INFORMATION	COMMENTS
FLOORS				
P1	PORCELAIN TILE	DECORUM DR02 "Refined Beige" STD 12 x 24	–	RESTROOM FLOOR
CPT1	CARPET	Shaw: Number: Veil 59594, Color: Dessert Tan 33201, 24" x 24"	–	OFFICE / WAIT AREA
BASE				
RB1	RUBBER BASE	JONHSONITE "ZEPHYR" #31, 4" HIGH	–	–
WB1	WOOD BASE	1X WOOD TRIM / STAINED	–	MATCH EXISTING ADJACENT WOOD STAIN
WALLS				
PT1	PAINT	Sherwin-Williams: SW7036, Accessible Beige	–	WALLS
PT2	PAINT	Sherwin-Williams: SW7037, Balance Beige	–	TRIM
PT3	PAINT	Sherwin-Williams: FLAT WHITE	–	MECHANICAL ROOM
P2	PORCELAIN WALL TILE	American Olean: Urban Canvas, 4 x 8 field tile, Gloss Biscuit		RESTROOM WALLS
MT1	MOSAIC TILE	Wheat Field Random Linear Mosaics LG47 W/ Maple G36 Linear	–	RESTROOM WALLS ACCENT BAND
CEILINGS				
AT	2 X 2 CEILING GRID	–	–	MATCH EXISTING BUILDING STANDARD
GWB	GYPSUM BOARD	5/8" TYPE "X" VERTICAL AND HORIZONTAL SURFACES	–	SOFFIT AREA
PT3	PAINT	Sherwin-Williams: FLAT WHITE	–	SOFFIT AREA AT BUILT-IN BOOK CASE / DESK ALCOVE
COUNTERTOPS				
SS1	SOLID SURFACE	CORIAN: Granola	–	ALL COUNTERTOP SURFACES/INTEGRATED SINKS
LAMINATE				
L1	LAMINATE	WILSONART: 7979K-78, Amber Cherry	–	BEVERAGE BAR MILLWORK LAMINATE FINISH – EXTERIOR

DOOR SCHEDULE

DOOR	#	HDW	WIDTH	HEIGHT	THICK	D-TYP	F-TYP	HEAD	JAMB	SILL	UL	REMARKS
140A	A	5G	3'-0"	7'-0"	1-3/4"	1	A	C9	C9	–	20 MIN.	MECHANICAL ROOM
142B	A	2G	3'-0"	7'-0"	1-3/4"	1	A	C9	C9	–	–	RESTROOM

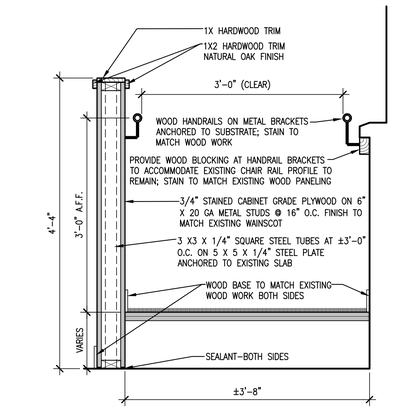

A5 RAMP SECTION
SCALE: 1"=1'-0"
RAMP SECTION

NOTE: EXISTING WOOD WAINSCOT AND CHAIR RAIL TO REMAIN, PROTECT DURING CONSTRUCTION ACTIVITIES.

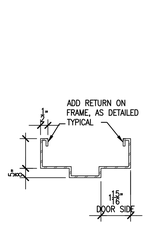

C7 DOOR FRAME DETAIL
SCALE: 3"=1'-0"
DOOR_FRAME_DETAIL

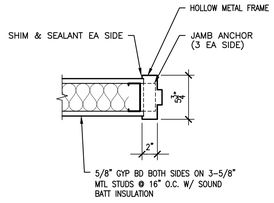

C9 DOOR JAMB DETAIL (HEAD SIM)
SCALE: 1-1/2"=1'-0"
DOOR_JAMB_1

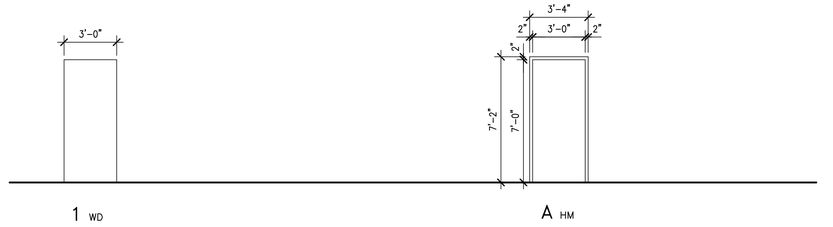

E5 DOOR TYPE
SCALE: 1/4"=1'-0"

E7 FRAME TYPE
SCALE: 1/4"=1'-0"

100% CONSTRUCTION ISSUE

Revisions	Date

Computer Filename:

FRATCO ENGINEERING INC
2201 N Collins, Suite 295
Arlington, Texas 76011-2698
(817) 461-2337 Fax: (817) 461-1025
F-1166
MECHANICAL • ELECTRICAL • PLUMBING
FEI Project No.: 14030

MPI Architects
Architecture ■ Planning ■ Interior Design
4949 Addison Circle ■ Addison, Texas 75001
MPI Project No.: 8140205

Seal
REGISTERED ARCHITECT DENNIS J. DELISLE 7059 STATE OF TEXAS
5/30/14

Seal

Drawing Title: SCHEDULES AND DETAILS

Approved: Area Project Manager

Project Title: VA BONHAM CHAPLAIN'S OFFICE RENOVATION

Building Number: 2
Checked: DJD
Drawn: EB/DC
Location: 1201 East Ninth Street Bonham, Texas 75418

Date: 5/30/14
Project No.: 549-3C-1528
Drawing No.: A202
Dwg. of

VA NORTH TEXAS HEALTH CARE SYSTEM

VANTHCS Dallas, Texas

VA FORM 08-6231A, JAN 1990