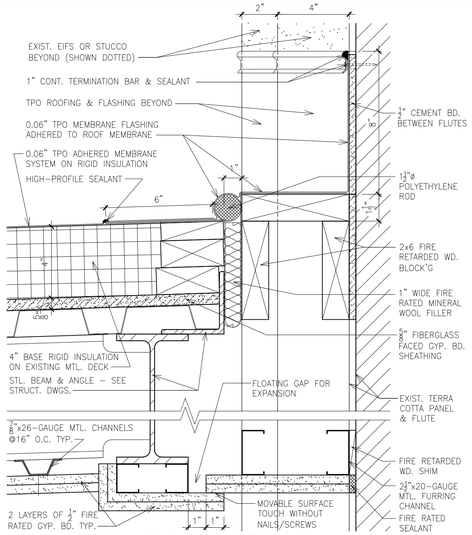

1 A24 ROOF DETAIL
SCALE: 3"=1'-0"

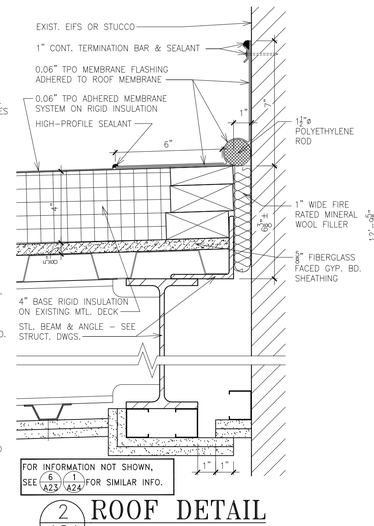

2 A24 ROOF DETAIL
SCALE: 3"=1'-0"

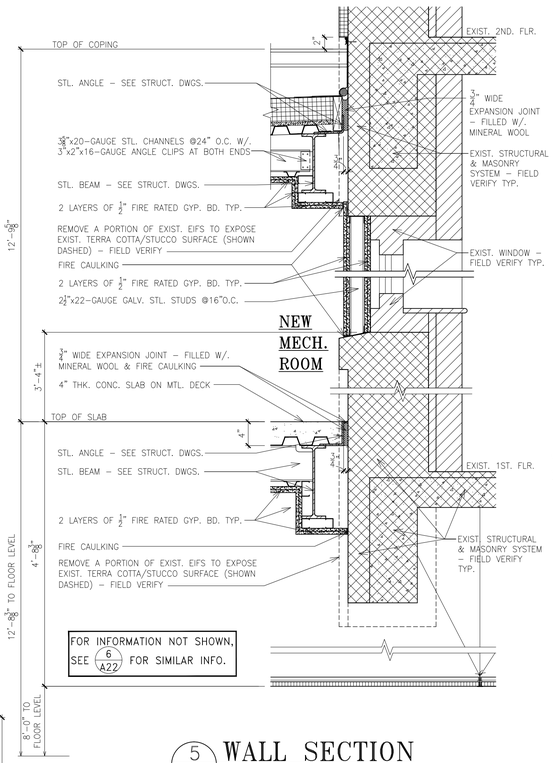

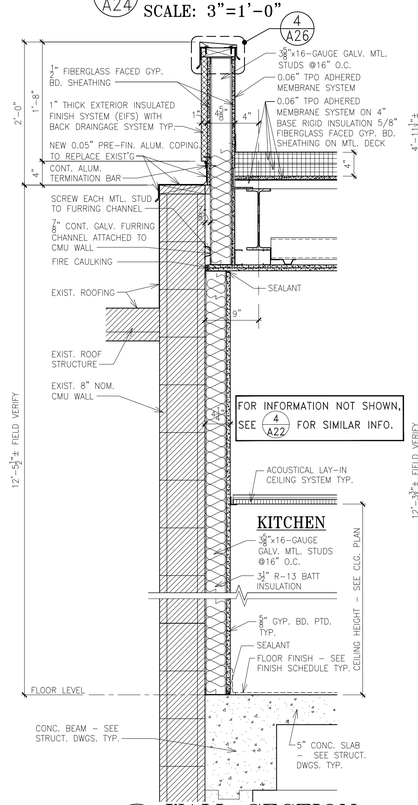

3 A24 WALL SECTION
SCALE: 1"=1'-0"

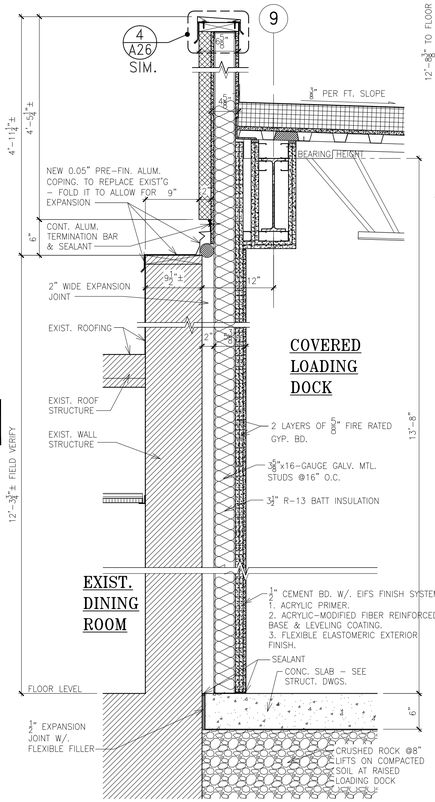

4 A24 WALL SECTION
SCALE: 1"=1'-0"

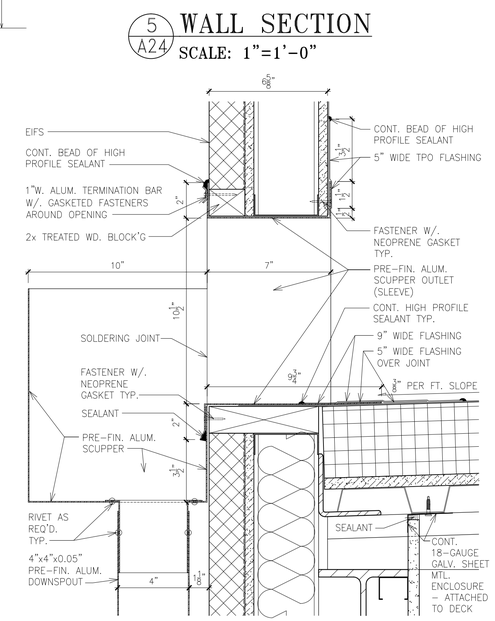

5 A24 WALL SECTION
SCALE: 1"=1'-0"

6 A24 SCUPPER DTL.
SCALE: 3"=1'-0"

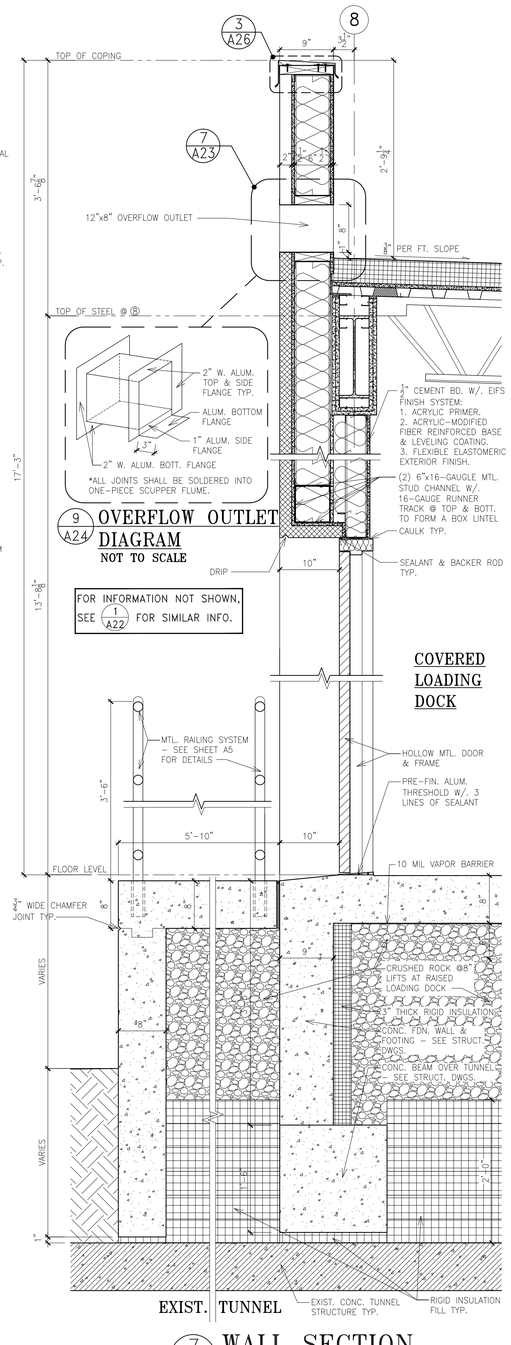

7 A24 WALL SECTION
SCALE: 1"=1'-0"

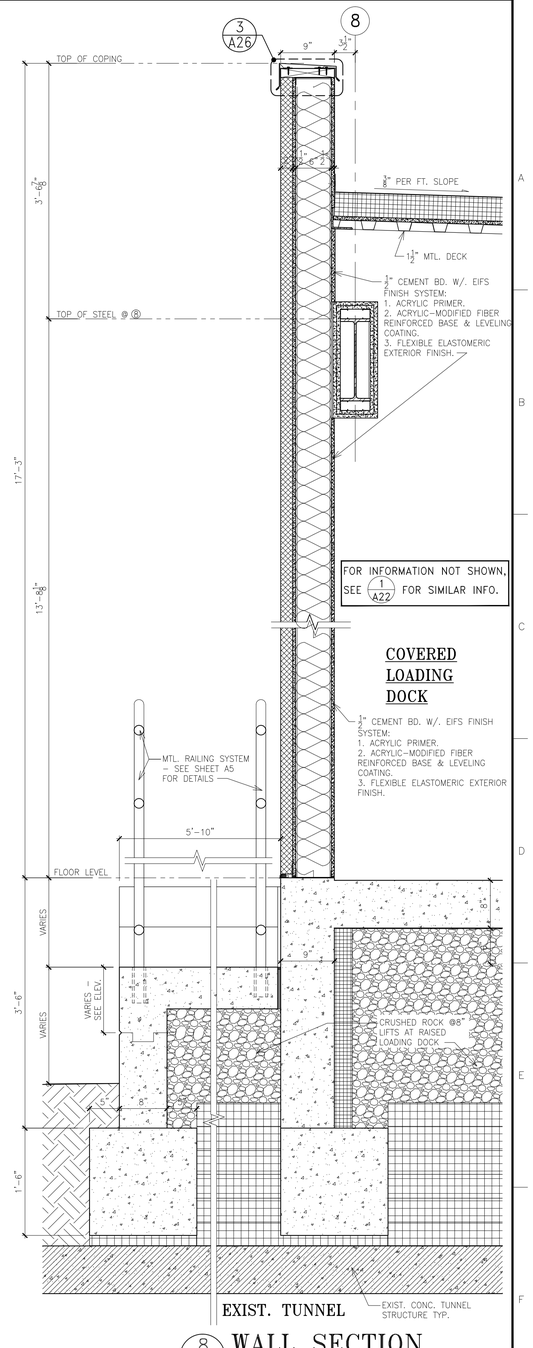

8 A24 WALL SECTION
SCALE: 1"=1'-0"

9 A24 OVERFLOW OUTLET DIAGRAM
NOT TO SCALE

CONTRACT DOCUMENTS

Revisions	Date

CONSULTANTS:

STATE OF ILLINOIS – LEI-HOO MAK – NUMBER 001-014349 – REGISTERED ARCHITECT – 1/29/2016

ARCHITECT/ENGINEERS:

MAK ARCHITECTS, INC.
ARCHITECTURE ▪ PLANNING ▪ INTERIOR DESIGN
8328-R Olive Boulevard., St. Louis, Missouri 63132
mak@makarchitects.com www.makarchitects.com
314-997-3802 314-993-3761 (Fax)

Drawing Title: WALL SECTIONS & DETAILS

Approved Project Director:

Project Title: CONSTRUCT NEW DIETETICS
DEPARTMENT OF VETERAN AFFAIRS
MEDICAL CENTER

Location: 2401 WEST MAIN STREET, MARION, IL 62959

Date: 1-29-2016 | Checked: L. M. | Drawn: C. K.

Project Number: 657A5-10-101
Building Number: Building #2
Drawing Number: A24
Dwg. 25 of 32

Office of Construction and Facilities Management
Department of Veterans Affairs

VA FORM 08-6231

Z:\09-dwg\5209-VA-Marion-New Dietics\Work-dwg\Dietetics Redesign Package\Final Submission\5209-A24-Wall Sections-R.dwg 3-07-16 12:10:30 PM MAK-6