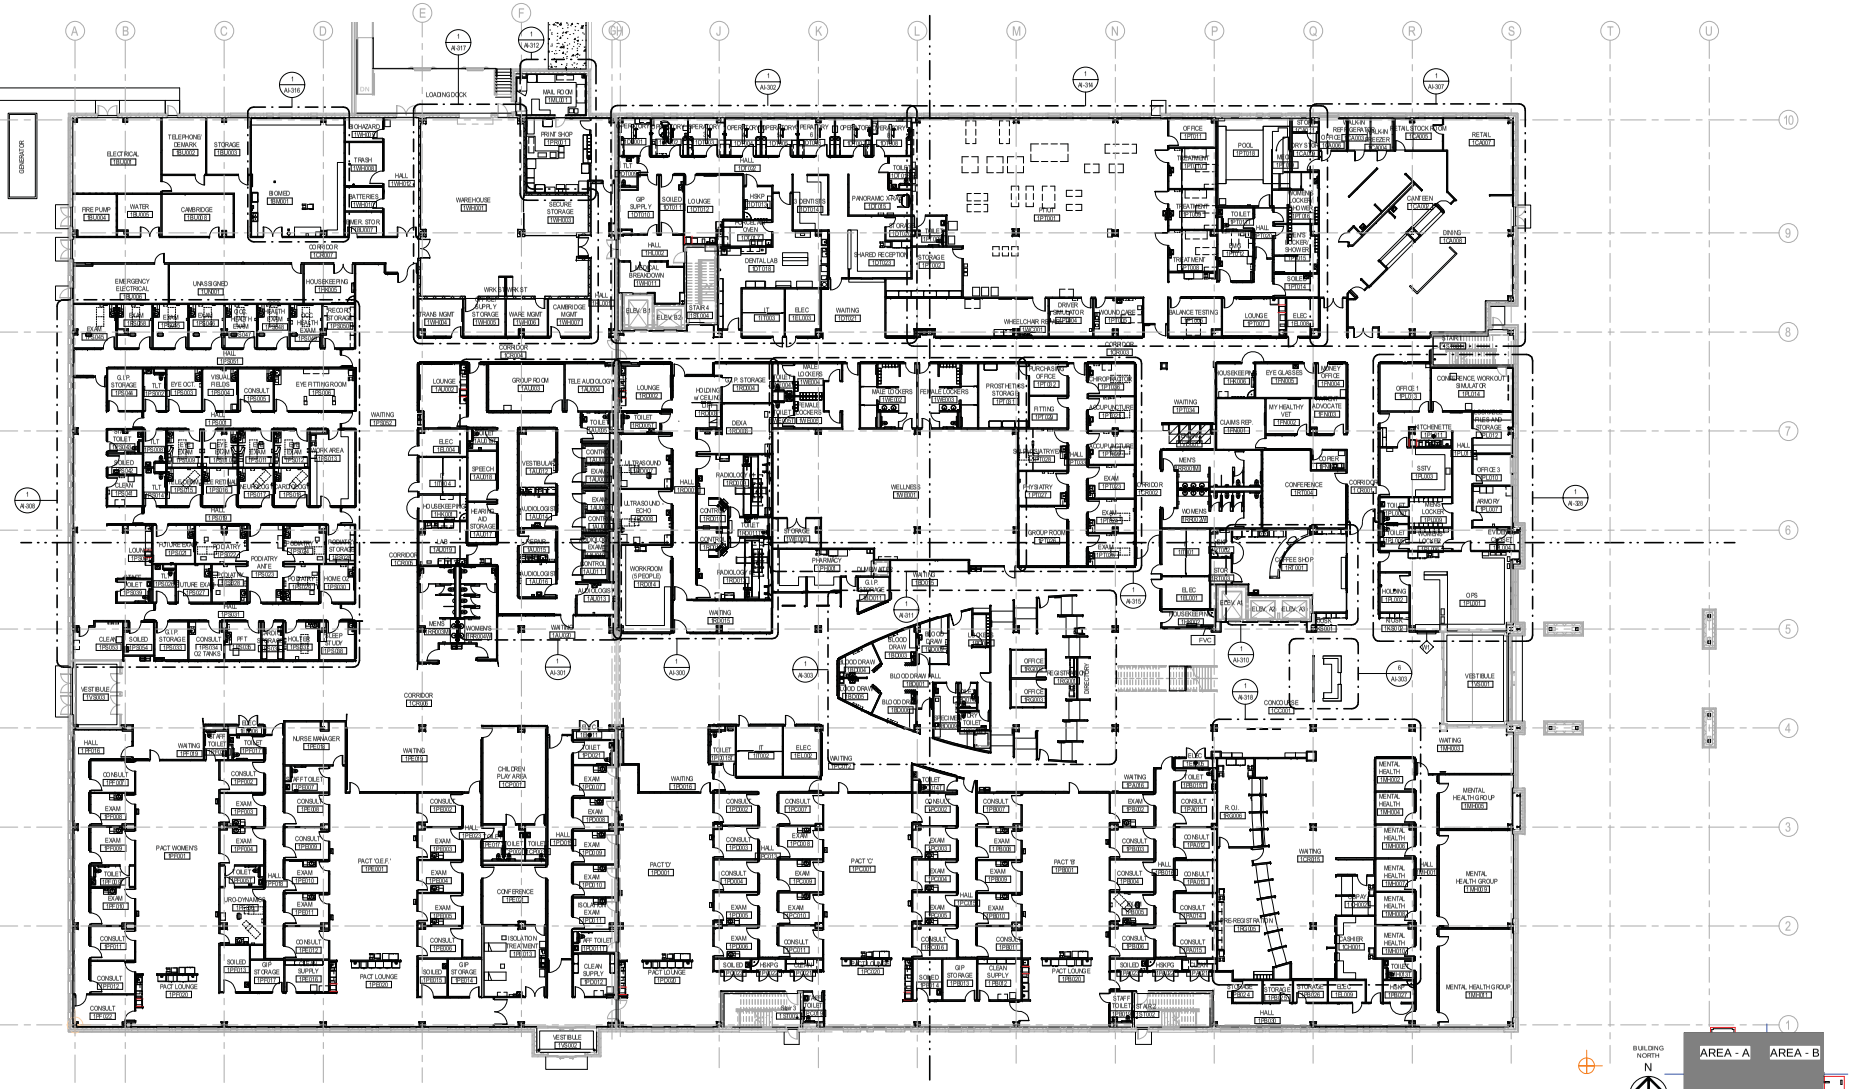

1 A1-101 **FIRST FLOOR PLAN**
1/16" = 1'-0"

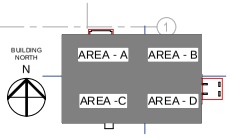

CONSTRUCTION DOCUMENT CD-2

1/16" = 1'-0"

Number	Revision	YYMMDD	Issued to	Issued by

Stantec
400 MORGAN CENTER
101 EAST DIAMOND STREET
BUTLER, PA 16001
www.stantec.com
The Contractor shall verify and be responsible for all dimensions. DO NOT scale the drawing - any errors or omissions shall be reported to Stantec without delay.
The Copyrights to all designs and drawings are the property of Stantec. Reproduction or use for any purpose other than that authorized by Stantec is forbidden.

BARBER & HOFFMAN, INC.
Consulting Engineers
215 Executive Drive, Suite 202
Cranberry Township, PA 16066
724-741-0849 | f: 724-741-0849
barberhoffman.com

CAVEO HINMAN CONSULTING ENGINEERS
1821 Cumberland Avenue, Suite 100
Charlotte, NC 28203
704-348-8097
www.caveoeng.com

Cambridge HEALTHCARE SOLUTIONS PA LP
1800 Diagonal Road, Suite 525 |
Alexandria, VA 22314
P 703.416.6780 | F 703.836.4423
www.hcs.com

evolve environment | architecture

REGISTERED ARCHITECT
KENNIS FLYNN
COMMONWEALTH OF PENNSYLVANIA
No. 24-0-0

Drawing Title	Project Title	Project Number / Building Number
FIRST FLOOR PLAN	Butler VA	218010805 / SPO NO. VA-101-10-RP-0105
Approved: Project Director: Butler VA	Location: 353 North Duffy Road, Butler, PA 16001	Drawing Number: AI-101
	Date: 2016.02.19 / Checked / Drawn	Dwg. of 99

Office of Construction and Facilities Management
Department of Veterans Affairs

C:\Users\brian.kirk\Documents\ACCELPAC\Butler VA\Arch\Cons\AI_SPO105_Butler.rvt
3/17/2016 5:09:01 PM
ORIGINAL SHEET - ARCH D.DWG
2/17/2016 5:39:01 PM