LAYOUT POINTS			
POINT	NORTHING	EASTING	DESCRIPTION
DD	5067.61	4939.69	STA. 11+00
II	5434.74	4930.95	POINT OF TANGENT
E1	5700.23	4626.31	MID POINT OF CURVE
F1	6083.89	4499.43	POINT OF TANGENT
G1	6326.90	4486.76	END POINT
H1	5033.66	4904.17	CEN. SAN. MH-5
I1	4973.63	4822.95	CEN. SAN. MH-4
J1	4912.73	4512.85	CEN. SAN. MH-3
K1	4876.27	4216.57	CEN. SAN. MH-2
L1	4960.32	4166.77	CEN. SAN. MH-1
M1	5113.07	3984.62	CEN. SAN. MH-1A

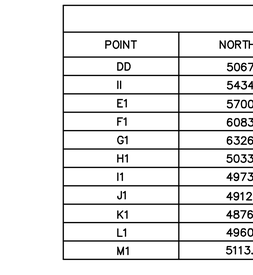

SITE KEY

NOTES:

1. PRIOR TO CONSTRUCTION, THE CONTRACTOR'S LAND SURVEYOR SHALL VERIFY HORIZONTAL & VERTICAL COORDINATES OF CONTROL POINTS & PROVIDE REPORT TO COTR.

SCALE IN FEET

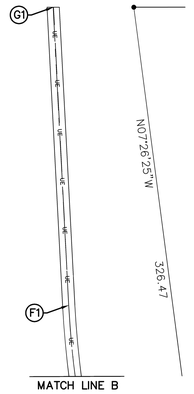

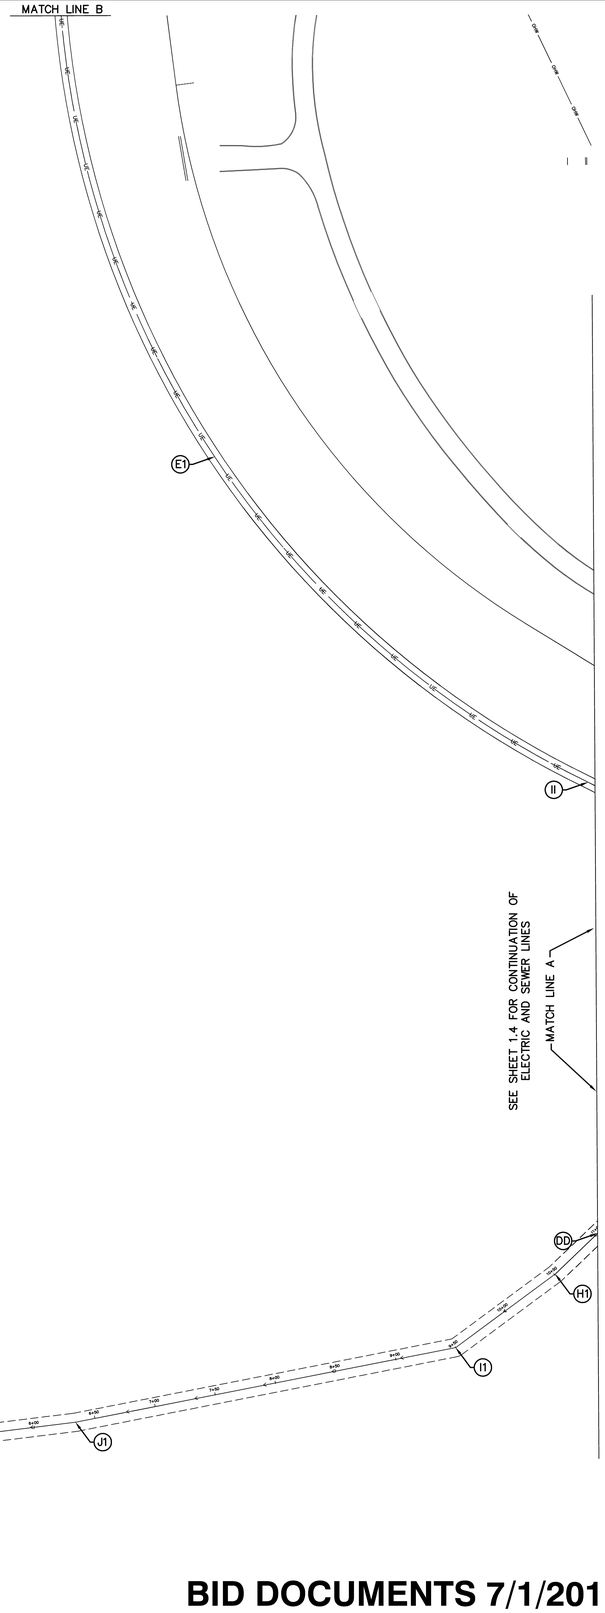

BID DOCUMENTS 7/1/2011

Revisions	Date

REGISTERED PROFESSIONAL ENGINEER
83188
OREGON
SEPT 29, 2006
GARY R. JOHNSON
EXPIRES: 06/30/2013

Anderson Engineering of Minnesota, LLC
13605 1st AVENUE NORTH, SUITE 100, PLYMOUTH, MN 55441
TEL (763) 412-4000 FAX (763) 412-4090
www.ae-mn.com

NATIONAL CEMETERY ADMINISTRATION

Drawing Title: ALIGNMENT & LAYOUT PLAN (NORTHWEST)	Project Title: REPLACE ADMINISTRATION AND MAINTENANCE BUILDING AND SITE IMPROVEMENTS		Date: 7-1-2011
Approved: Director, Office of Construction Management	Building Number	Checked: GRJ / Drawn: AMT/PSH	Project No.: 906CM3009
Approved: Director, Project Management Service	Location: EAGLE POINT NATIONAL CEMETERY 2763 RILEY ROAD EAGLE POINT, OR 97524		DRAWING NO.: L-1.5 Dwg. 19 Of 181