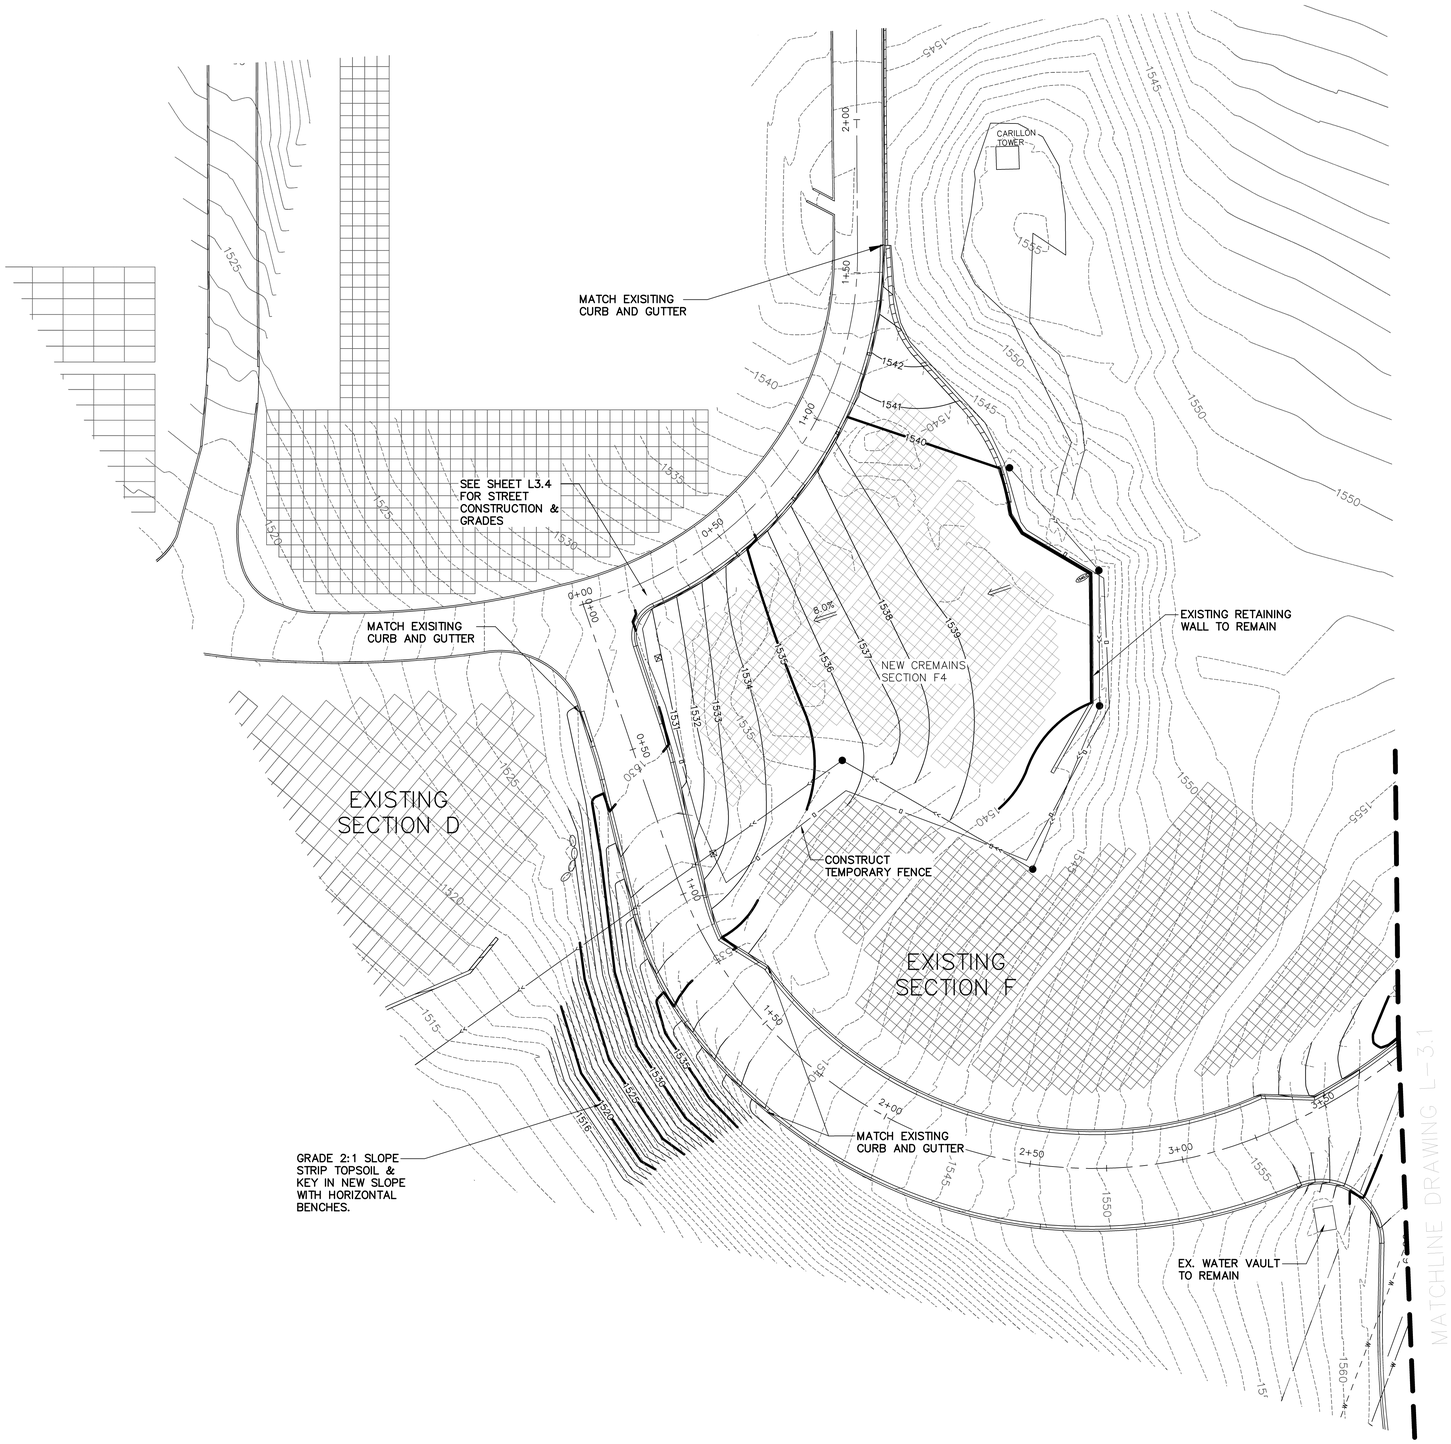

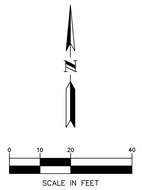

GRADING LEGEND

PROPOSED MAJOR CONTOUR	1565
PROPOSED MINOR CONTOUR	1564
PROPOSED SPOT ELEVATION (FLOW LINE OR FINISHED GRADE)	1564.9
DRAINAGE DIRECTION	⟹
HIGH POINT	HP
EMERGENCY OVERFLOW	E.O.F.
EXISTING MAJOR CONTOUR	1565
EXISTING MINOR CONTOUR	1564

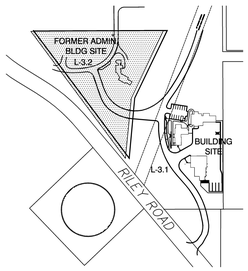

SITE KEY

BID DOCUMENTS 7/1/2011

Revisions	Date

REGISTERED PROFESSIONAL ENGINEER 83188 OREGON AUGUST 29, 2001 BARY R. JOHNSON

EXPIRES: 06/30/2011

Anderson Engineering of Minnesota, LLC

13605 1st AVENUE NORTH, SUITE 100, PLYMOUTH, MN 55441

TEL (763) 412-4000 FAX (763) 412-4090

www.ae-mn.com

NATIONAL CEMETERY ADMINISTRATION

Drawing Title: GRADING PLAN - CREMAINS SECTION F4	Project Title: REPLACE ADMINISTRATION AND MAINTENANCE BUILDING AND SITE IMPROVEMENTS		Date: 7-1-2011
			Project No.: 906CM3009
Approved: Director, Office of Construction Management	Building Number	Checked: GRJ / Drawn: AMT/PSH	DRAWING NO. L-3.2
Approved: Director, Project Management Service	Location: EAGLE POINT NATIONAL CEMETERY 2763 RILEY ROAD EAGLE POINT, OR 97524		Dwg. 25 OF 181