PLANT LIST (THIS SHEET ONLY)

DECIDUOUS TREES

Qty.	Common & Botanical Names	Size	Cont.	Remarks
5	**Oak, 'Red'** *Quercus rubra*	2" cal.	BB	Single, straight leader No 'v' crotches
8	**Birch, 'Dura-Heat River' (Multi Stem)** *Betula nigra 'BNMTF'*	10' ht.	BB	Min. 1-1/2" cal. leaders No branches below 36" ht.
8	**Serviceberry, 'Autumn Brilliance'** *Amelanchier x grandiflora 'Autumn Brilliance'*	8' ht.	BB	Min. 1-1/2" cal. leaders No branches below 36" ht.

CONIFEROUS TREES

Qty.	Common & Botanical Names	Size	Cont.	Remarks
39	**Cedar, 'Incense'** *Calcocedrus decurrens*	6' ht.	BB	Full form to grade - 12" max. leader length Sheared and clipped trees will not be accepted
9	**Cypress, 'Baker'** *Cupressus bakeri ssp. Matthewsii*	6' ht.	BB	Full form to grade - 12" max. leader length Sheared and clipped trees will not be accepted
25	**Pine, 'Austrian'** *Pinus nigra*	8' ht.	BB	Full form to grade - 12" max. leader length Sheared and clipped trees will not be accepted
6	**Pine, 'Ponderosa'** *Pinus ponderosa*	8' ht.	BB	Full form to grade - 12" max. leader length Sheared and clipped trees will not be accepted

DECIDUOUS SHRUBS

Qty.	Common & Botanical Names	Size	Cont.	Remarks
15	**Burning Bush, 'Compact'** *Euonymus alatus 'Compactus'*	5 Gal.	Cont.	Min. 5 canes @ 30" ht.
110	**Sumac, 'Gro-Low'** *Rhus aromatica 'Gro-Low'*	5 Gal.	Cont.	Min. 5 canes @ 15" ht.
34	**Viburnum, 'David'** *Viburnum Davidii*	5 Gal.	Cont.	Min. 5 canes @ 30" ht.

CONIFEROUS SHRUBS

Qty.	Common & Botanical Names	Size	Cont.	Remarks
15	**Juniper, 'Old Gold'** *Juniperus chinensis 'Pfitzeriana Aurea Old Gold'*	5 Gal.	Cont.	Min. 24" dia.
9	**Yew, 'Dark Green Spreading'** *Taxus x media 'Dark Green'*	5 Gal.	Cont.	Min. 24" dia.

PERENNIALS

Qty.	Common & Botanical Names	Size	Cont.	Remarks
159	**Catmint, Walkers Low** *Nepeta faassenii, 'Walkers Low'*	1 Gal.	Cont.	
52	**Daylily, 'Stella De Oro'** *Hemerocallis 'Stella De Ore'*	1 Gal.	Cont.	
29	**Fern, 'Western Sword'** *Polystichum munitum*	1 Gal.	Cont.	
51	**Grass, 'Feather Reed'** *Calamagrostis arundinacea 'Karl Foerster Reed Grass'*	1 Gal.	Cont.	
32	**Heuchera, 'Palace Purple'** *Heuchera micrantha var diversifolia 'Purple Palace'*	1 Gal.	Cont.	

GENERAL LANDSCAPE NOTES

– LANDSCAPE CONTRACTOR SHALL VISIT SITE PRIOR TO SUBMITTING BID TO BECOME COMPLETELY FAMILIAR WITH SITE CONDITIONS.

– ALL ROUGH AND FINISH GRADING (SEE GRADING PLAN).

– NO PLANTING WILL BE INSTALLED UNTIL ALL GRADING AND CONSTRUCTION HAS BEEN COMPLETED IN IMMEDIATE AREA.

– IT IS THE RESPONSIBILITY OF THE CONTRACTOR TO IDENTIFY ALL UNDERGROUND CABLES, CONDUITS, WIRES, ETC., ON THE PROPERTY.

– IF THERE IS A DISCREPANCY BETWEEN THE NUMBER OF PLANTS SHOWN ON THE PLAN AND THE NUMBER OF PLANTS SHOWN IN THE PLANT LIST, THE NUMBER OF PLANTS SHOWN ON THE PLAN WILL TAKE PRECEDENCE.

– IF THE CONTRACTOR FEELS AN ERROR HAS BEEN MADE REGARDING SPACING OR HARDINESS OF A SPECIES OF PLANT MATERIAL INDICATED ON THE PLAN, NOTIFY THE LANDSCAPE ARCHITECT PRIOR TO THE INSTALLATION OF PLANT MATERIAL.

– THE CONTRACTOR IS RESPONSIBLE FOR THE PLANTS MEETING THE SPECIFICATIONS AS NOTED PRIOR TO THEIR INSTALLATION. THE CONTRACTOR MUST IMMEDIATELY REMOVE ANY PLANT THAT DOES NOT MEET THE SPECIFICATIONS.

– ALL NEW PLANTS SHALL BE LOCATED AND STAKED AS SHOWN ON THE PLANS AND SHALL BE APPROVED BY LANDSCAPE ARCHITECT AND/OR COTR BEFORE THEY ARE INSTALLED.

– PLANTING AREAS TO BE SUFFICIENTLY CLEANED OF ALL CONSTRUCTION MATERIALS, INCLUDING IMPORTED ROCK, TO THE SATISFACTION OF THE COTR BEFORE BEGINNING AND LANDSCAPE WORK.

– IDENTIFY ALL PLANTING AREAS IN THE FIELD WITH WHITE FIELD–MARKING CHALK OR APPROVED EQUAL. PLANTING BEDS TO BE ADJUSTED AND APPROVED BY COTR PRIOR TO PLANT LOCATION.

– INSTALL EROSION CONTROL NETTING AS SPECIFIED, ON ALL SLOPES WITH A FINISH GRADE OF 3:1 OR STEEPER.

– SHRUBS AND GROUNDCOVERS TO BE PLANTED A MINIMUM OF ONE HALF THEIR ON–CENTER SPACING FROM PAVING EDGE UNLESS OTHERWISE NOTED.

– LANDSCAPE EDGING SHALL BE SPADE EDGED UNLESS SPECIFIED OTHERWISE. (SEE SPECIFICATIONS)

– LANDSCAPE BED MULCH SHALL BE BARK MULCH. MULCH SHALL BE INSTALLED AT A TYPICAL DEPTH OF 3"(SEE SPECIFICATIONS)

– 3" DEEP BARK MULCH WILL BE INSTALLED UNDER ALL TREES AND SHRUBS THAT ARE ISOLATED FROM GROUNDCOVER AREAS AND GENERAL SHRUB MASSES.

– NEW SOD/SEED SHALL BE COORDINATED WITH COTR AND LANDSCAPE ARCHITECT(SEE SPECIFICATIONS)

– SEE SHEET L6.4 FOR PLANTING DETAILS.

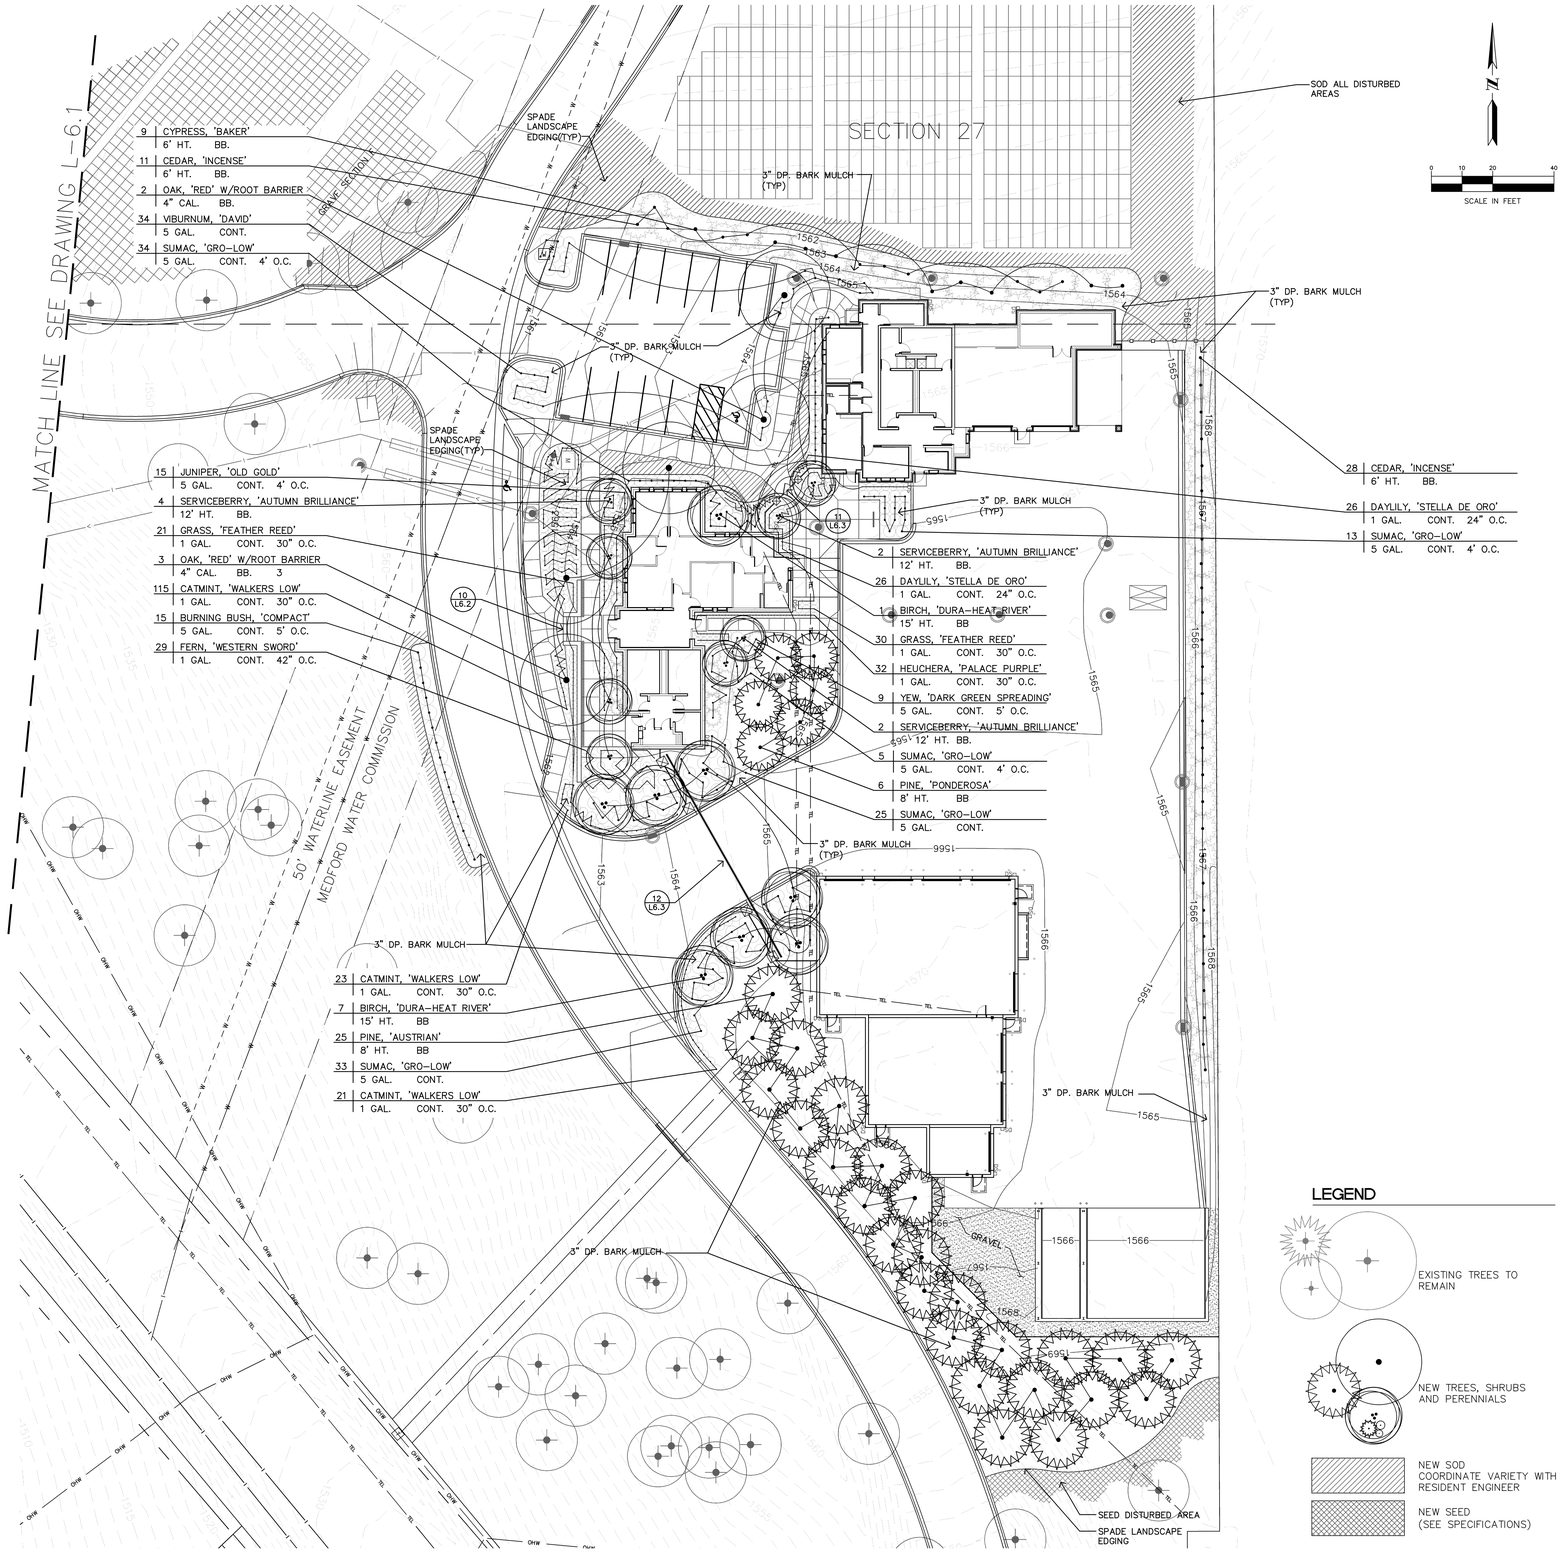

BID DOCUMENTS 7/1/2011

Revisions	Date

I HEREBY CERTIFY THAT THIS PLAN, SPECIFICATION, OR REPORT WAS PREPARED BY ME OR UNDER MY DIRECT SUPERVISION AND THAT I AM A DULY LICENSED LANDSCAPE ARCHITECT UNDER THE LAWS OF THE STATE OF MINNESOTA.

PRINT NAME: CURT H. CLAEYS

SIGNATURE:

DATE 13 MAY 2011 LICENSE # 45613

Anderson Engineering of Minnesota, LLC

13605 1st AVENUE NORTH, SUITE 100, PLYMOUTH, MN 55441

TEL (763) 412–4000 FAX (763) 412–4090

www.ae–mn.com

NATIONAL CEMETERY ADMINISTRATION

Drawing Title: LANDSCAPE PLAN - NEW BUILDING COMPLEX SITE	Project Title: REPLACE ADMINISTRATION AND MAINTENANCE BUILDING AND SITE IMPROVEMENTS		Date: 7-1-2011
Approved: Director, Office of Construction Management	Building Number	Checked: GRJ / Drawn: AMT/PSH	Project No. 906CM3009
Approved: Director, Project Management Service	Location: EAGLE POINT NATIONAL CEMETERY, 2763 RILEY ROAD, EAGLE POINT, OR 97524		DRAWING NO. L-6.0
			Dwg. 35 OF 181