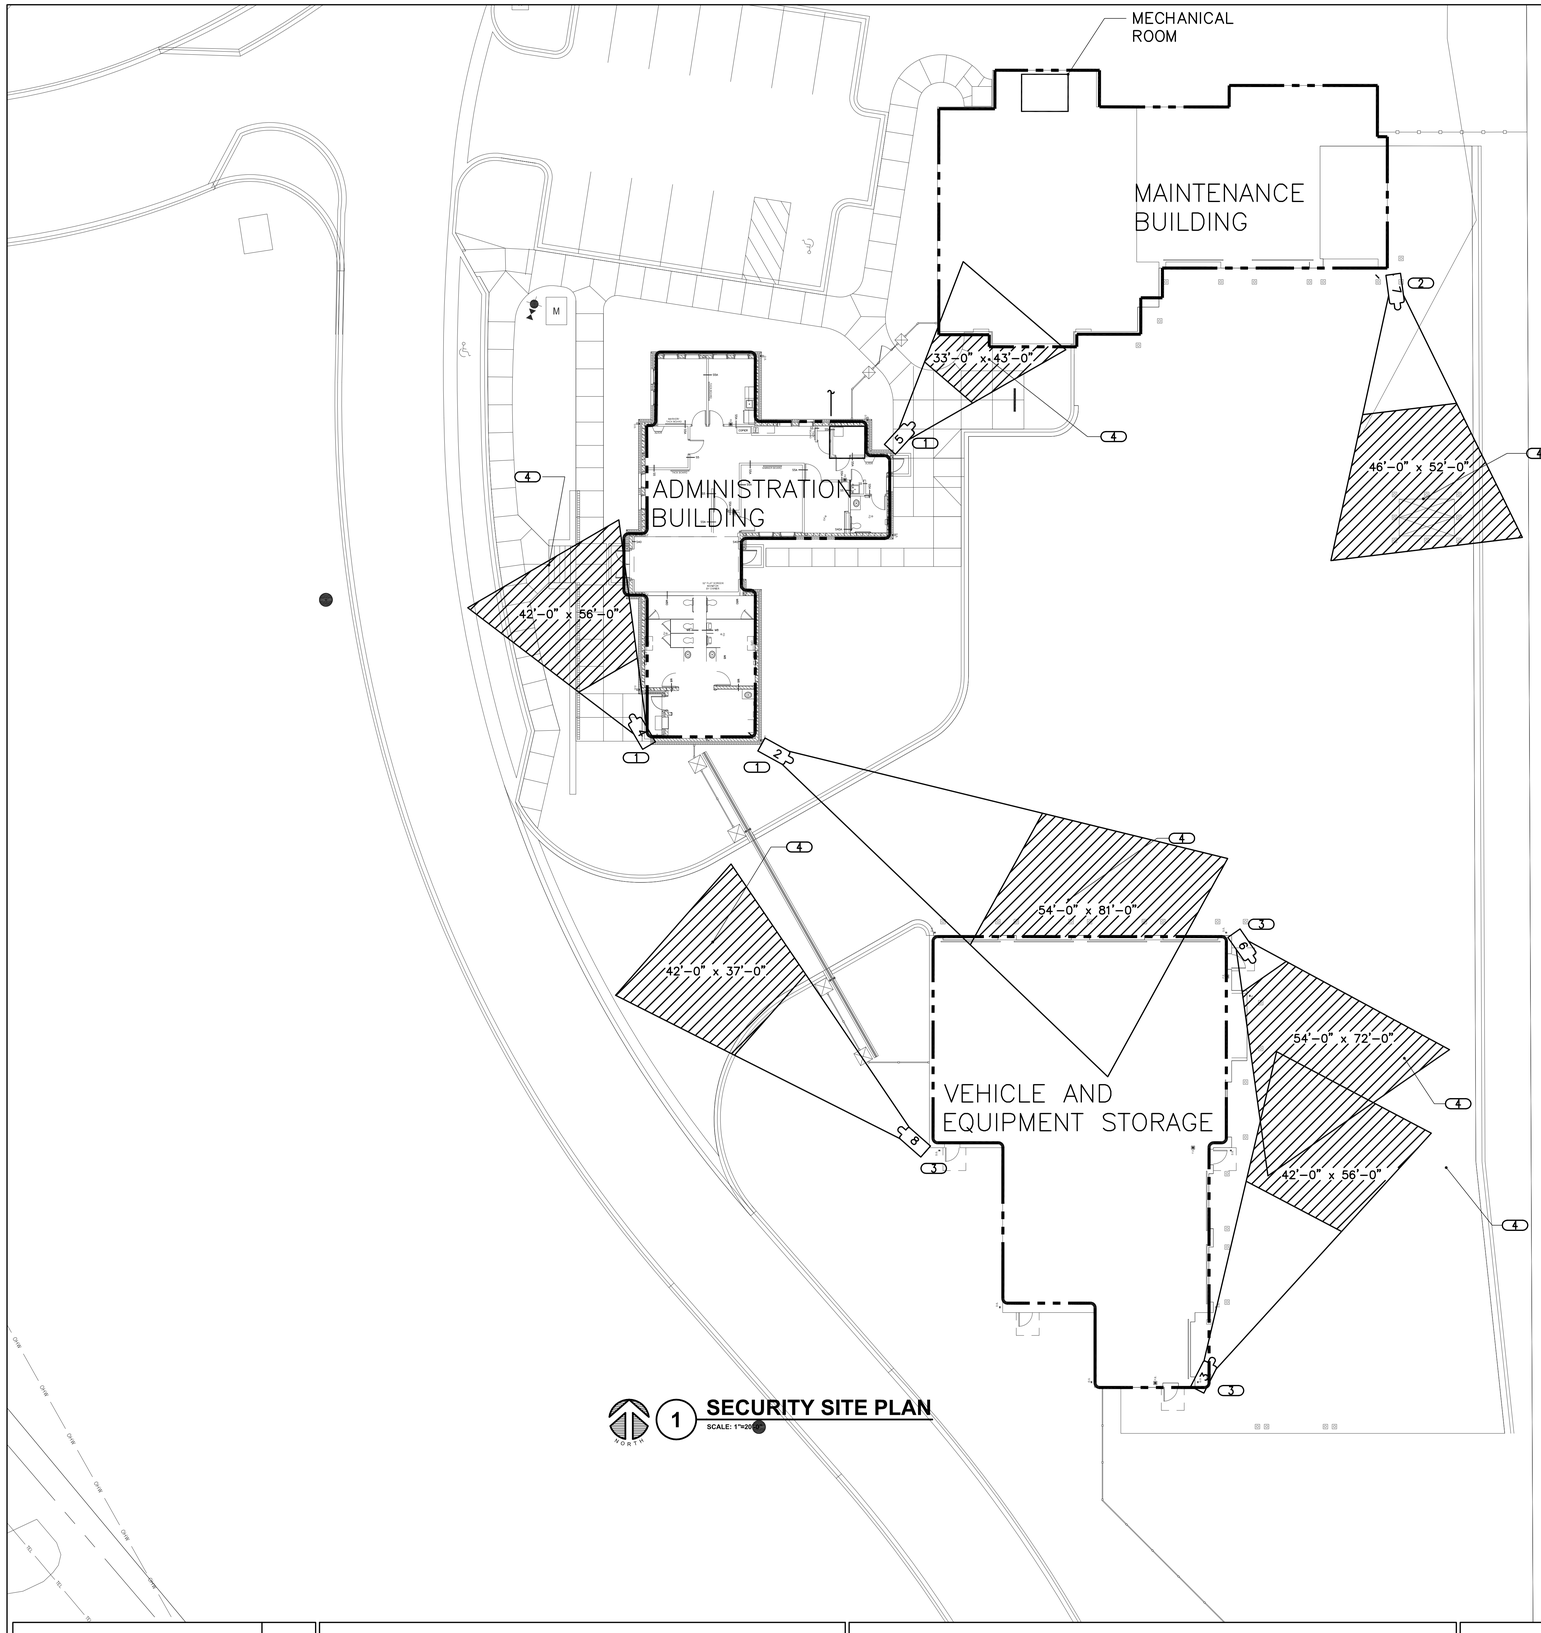

1 **SECURITY SITE PLAN**
SCALE: 1"=20'-0"

KEYNOTES

1. CONTRACTOR SHALL ROUTE CAMERA CABLING TO THE MAIN TELECOMMUNICATIONS ROOM (MC/1) MODULAR PATCH PANEL. REFER TO THE ADMINISTRATION BUILDING ON E-1001-7.5 FOR (MC/1) LOCATION. REFER TO CAMERA TYPE SCHEDULE ON E-1001-7.6 FOR ADDITIONAL INFORMATION.
2. CONTRACTOR SHALL ROUTE CAMERA CABLING TO THE MODULAR PATCH PANEL IN TELECOMMUNICATIONS CABINET IN THE MAINTENANCE BUILDING. REFER TO THE MAINTENANCE BUILDING ON E-3002-7.5 FOR LOCATION OF THE CABINET. REFER TO CAMERA TYPE SCHEDULE ON E-3002-7.6 FOR ADDITIONAL INFORMATION.
3. CONTRACTOR SHALL ROUTE CAMERA CABLING TO THE MODULAR PATCH PANEL IN TELECOMMUNICATIONS CABINET IN THE VEHICLE AND EQUIPMENT STORAGE BUILDING. REFER TO THE VEHICLE AND EQUIPMENT STORAGE BUILDING ON E-3003-7.5 FOR LOCATION OF THE CABINET. REFER TO CAMERA TYPE SCHEDULE ON E-3003-7.6 FOR ADDITIONAL INFORMATION.
4. HATCHED AREAS DEFINE APPROXIMATE PROPOSED FOCAL DISTANCE FOR NIGHTTIME VIEWING.

BID DOCUMENTS 7/1/2011

Revisions	Date

KJW ENGINEERING CONSULTANTS
Experience you can build on™
623 26TH AVENUE
ROCK ISLAND, IL 61201
309.788.0673 FAX: 309.786.5967
www.kjww.com
KJWW Project # 10.0356.00
STRUCTURAL ! MECHANICAL ! ELECTRICAL ! TECHNOLOGY ! MEDICAL EQUIPMENT SOLUTIONS

I hearby certify that this Plan, Specification, or Report was prepared by me, or under my direct supervision and that I am a duly licensed Professional Engineer under the laws of the State of Oregon.
Signature:
Name: Warren Mark Snyder
Discipline: Electrical
Oregon Registration No. 78702PE Expiration date: 06.30.12
Date Issued: **-**-**

Anderson Engineering of Minnesota, LLC
13605 1st AVENUE NORTH, SUITE 100, PLYMOUTH, MN 55441
TEL (763) 412-4000 FAX (763) 412-4090
www.ae-mn.com

NATIONAL CEMETERY ADMINISTRATION

Drawing Title: SECURITY SITE PLAN	Project Title: REPLACE ADMINISTRATION AND MAINTENANCE BUILDING AND SITE IMPROVEMENTS	Date: 7-1-2011
Approved: Director, Office of Construction Management	Building Number	Project No.: 906CM3009
Approved: Director, Project Management Service	Checked: PETMCG / Drawn: JAYSTI	DRAWING NO.: E2.3
	Location: EAGLE POINT NATIONAL CEMETERY 2763 RILEY ROAD EAGLE POINT, OR 97524	Dwg. 58 OF 181