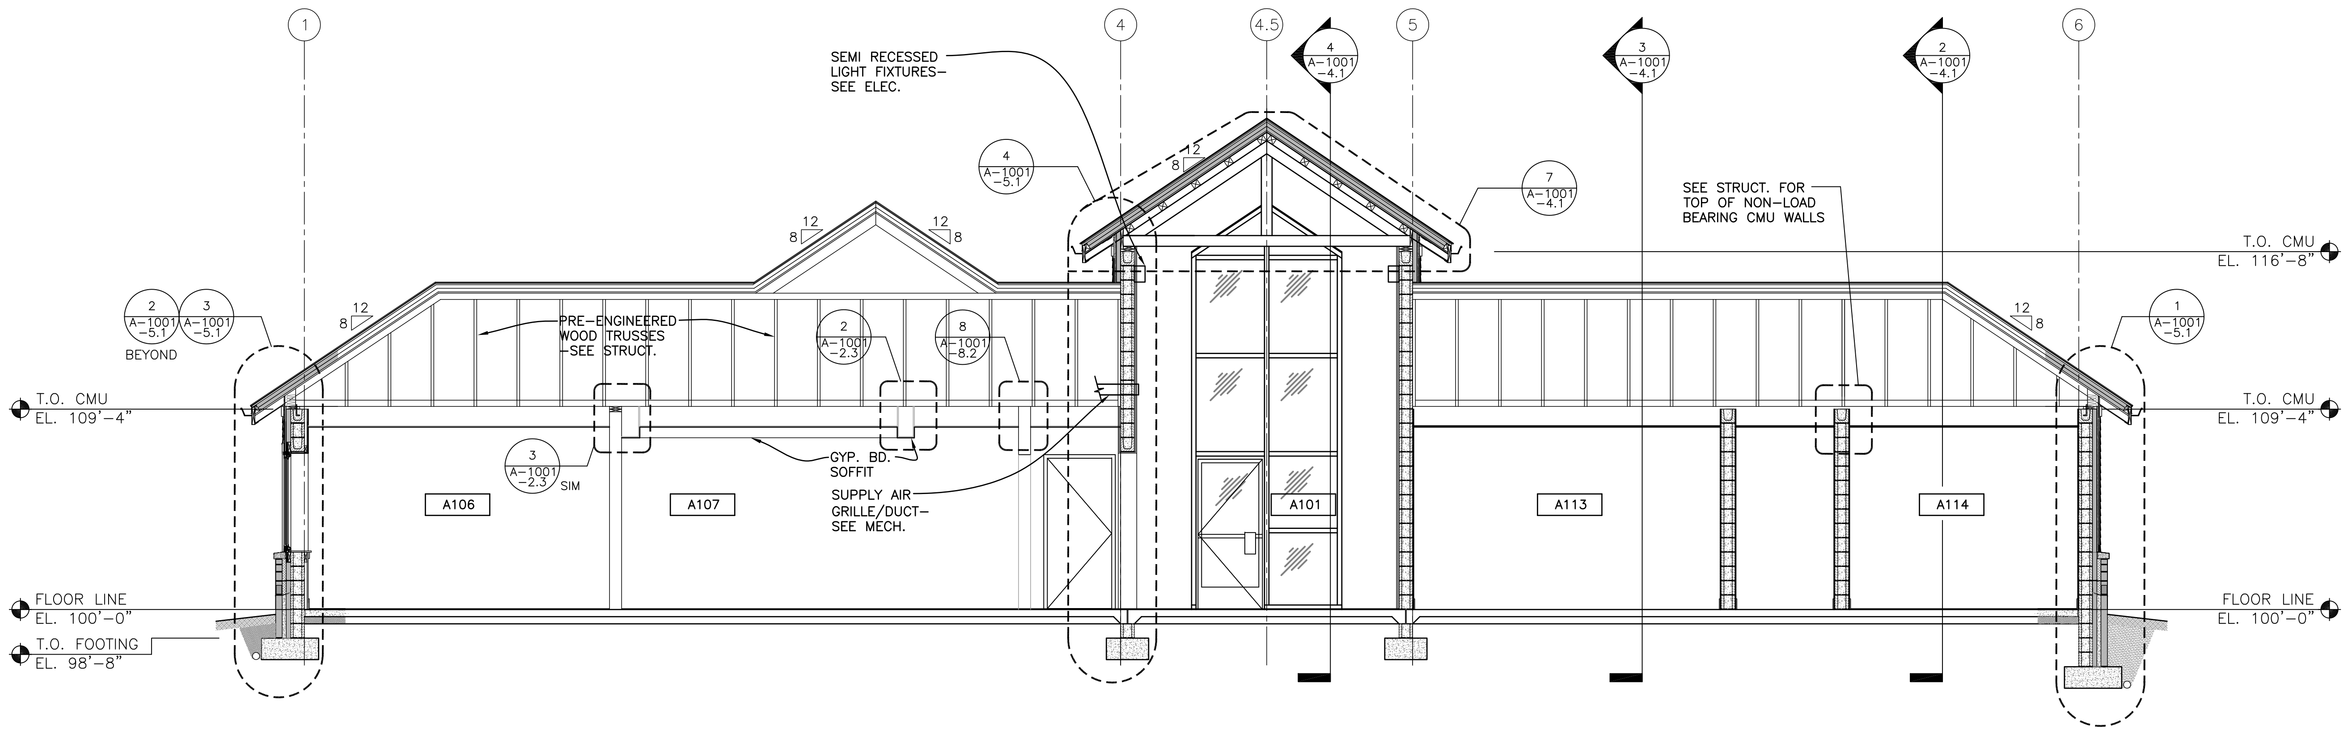

1 A-1001 -4.1 ADMINISTRATION BUILDING – BUILDING SECTION
SCALE: 1/4"=1'-0"

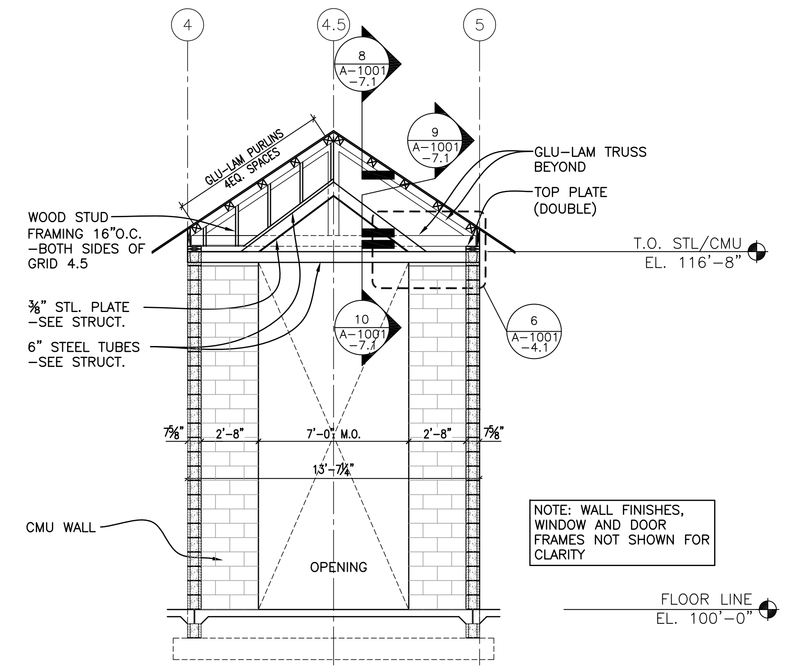

5 A-1001 -4.1 ADMINISTRATION BUILDING – BUILDING SECTION
SCALE: 1/4"=1'-0"

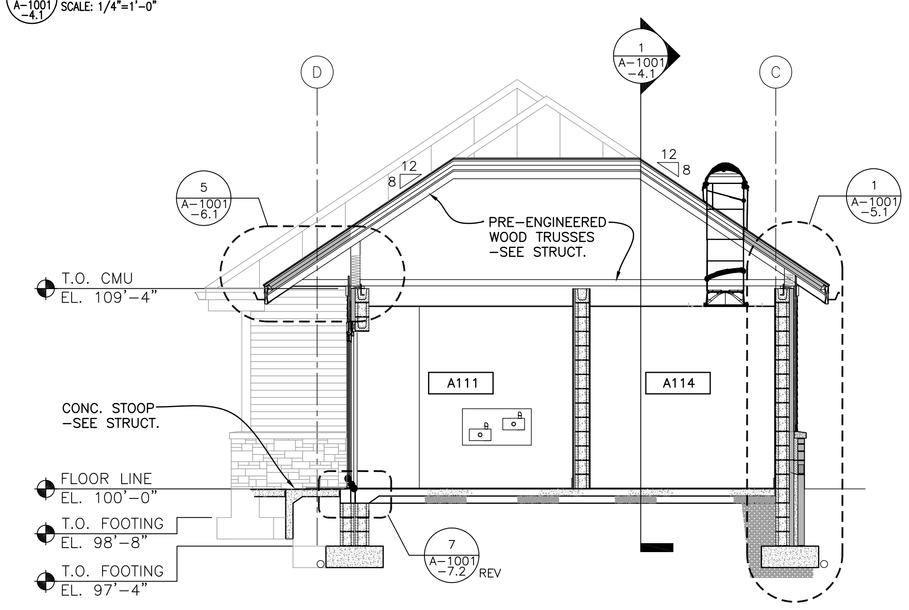

2 A-1001 -4.1 ADMINISTRATION BUILDING – BUILDING SECTION
SCALE: 1/4"=1'-0"

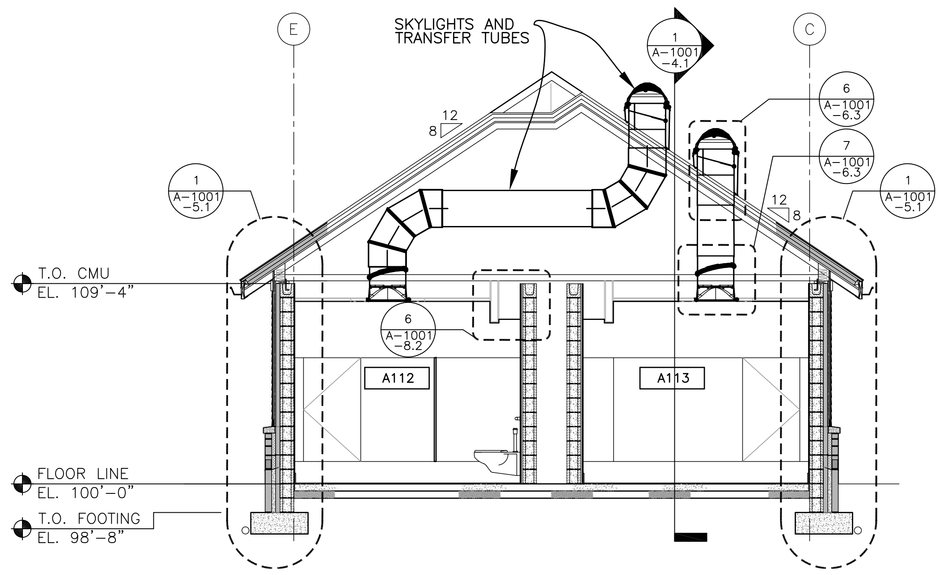

3 A-1001 -4.1 ADMINISTRATION BUILDING – BUILDING SECTION
SCALE: 1/4"=1'-0"

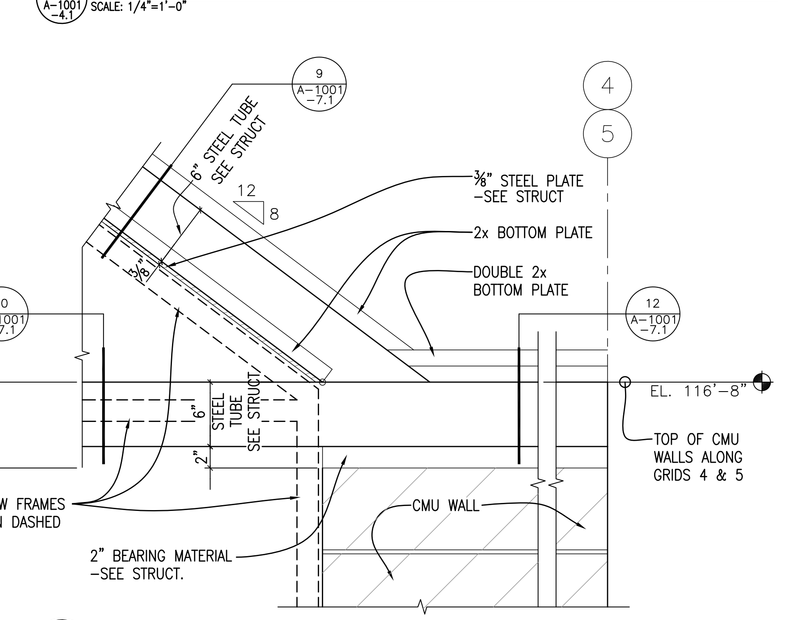

6 A-1001 -4.1 ADMINISTRATION BUILDING – DETAIL
SCALE: 1 1/2"=1'-0"

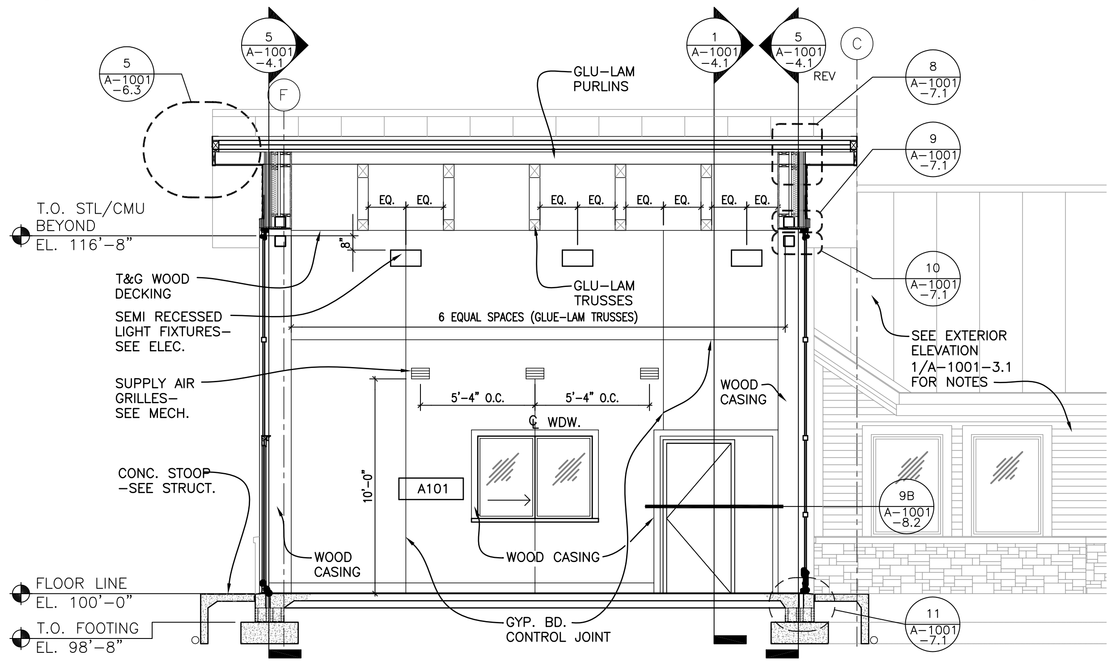

4 A-1001 -4.1 ADMINISTRATION BUILDING – BUILDING SECTION
SCALE: 1/4"=1'-0"

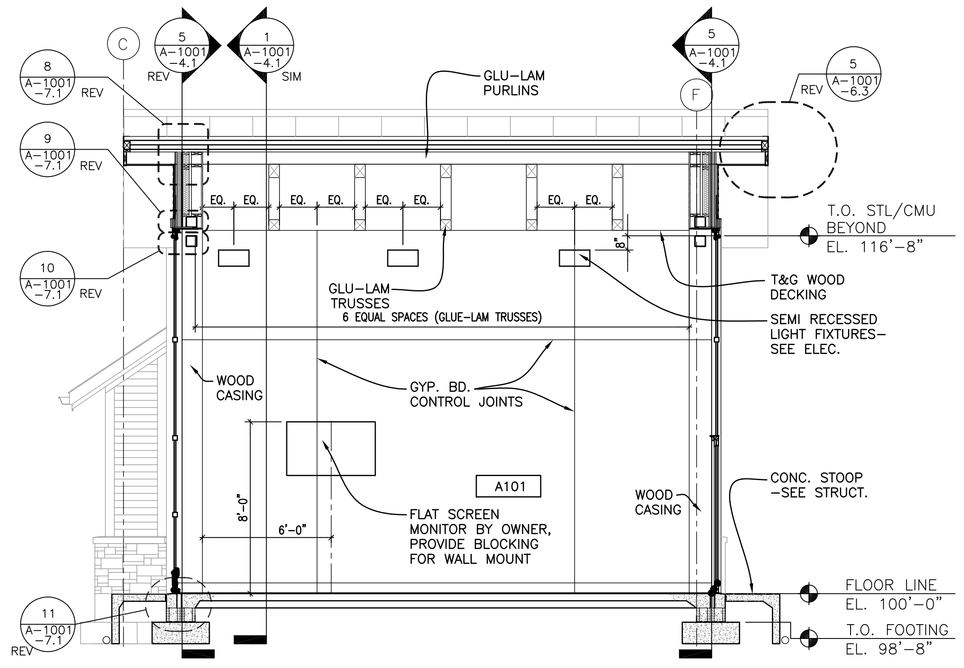

8 A-1001 -4.1 ADMINISTRATION BUILDING – BUILDING SECTION
SCALE: 1/4"=1'-0"

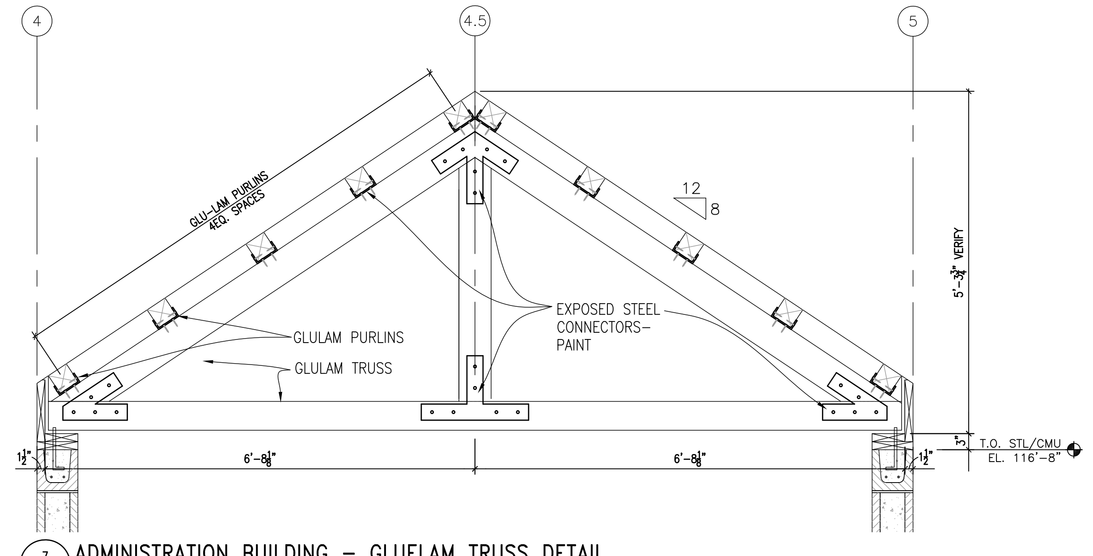

7 A-1001 -4.1 ADMINISTRATION BUILDING – GLUELAM TRUSS DETAIL
SCALE: 3/4"=1'-0"

BID DOCUMENTS 7/1/2011

Revisions	Date

I HEREBY CERTIFY THAT THIS PLAN, SPECIFICATION, OR REPORT WAS PREPARED BY ME OR UNDER MY DIRECT SUPERVISION AND THAT I AM A DULY LICENSED ARCHITECT UNDER THE LAWS OF THE STATE OF MINNESOTA.
PRINT NAME: CHARLES I. SCOTT, AIA
SIGNATURE:
DATE 7/1/2011 LICENSE # 18675

Anderson Engineering of Minnesota, LLC
13605 1st AVENUE NORTH, SUITE 100, PLYMOUTH, MN 55441
TEL (763) 412–4000 FAX (763) 412–4090
www.ae–mn.com

NATIONAL CEMETERY ADMINISTRATION

Drawing Title: ADMINISTRATION BUILDING BUILDING SECTIONS	Project Title: REPLACE ADMINISTRATION AND MAINTENANCE BUILDING AND SITE IMPROVEMENTS		Date: 7-1-2011
			Project No. 906CM3009
Approved: Director, Office of Construction Management	Building Number	Checked: GRJ / Drawn: AMT/PSH	DRAWING NO. A–1001–4.1
Approved: Director, Project Management Service	Location: EAGLE POINT NATIONAL CEMETERY 2763 RILEY ROAD EAGLE POINT, OR 97524		Dwg. 66 Of 181