TOILET ACCESSORIES SCHEDULE	
MARK	DESCRIPTION
TPH	TOILET PAPER HOLDER, SURFACE MOUNTED
WR	WASTE DISPENSER, SEMI-RECESSED
SDS	SOAP DISPENSER, SURFACE MOUNTED
SDR	SOAP DISPENSER, RECESSED
M-1	MIRROR, 24" X 44"
M-2	MIRROR, 32" X 44"
BMH	BROOM AND MOP HOLDER
GB	GRAB BAR
CSI	CHANGING STATIONS FOR INFANTS
FNWR	FEMININE NAPKIN WASTE RECEPTICAL
EHD	ELECTRIC HAND DRYER SURFACE MOUNTED
SCD	TOILET SEAT COVER DISPENSOR

GENERAL NOTES:

1. ALL COUNTER TOPS TO BE SSM-1, UNLESS NOTED OTHERWISE.
2. ALL LAVATORY SINKS TO BE SSM-2, UNLESS NOTED OTHERWISE.

ACCESSORIES SCHEDULE	
MARK	DESCRIPTION
MB	MARKER BOARD, 36"x38"
TB	TACK BOARD, 36"x38"
TMB	COMBINATION BOARD: 1/2 MARKER, 1/2 TACK, 36"x38"

GENERAL NOTES:

1. TOP OF MARKER AND TACK BOARDS AT 6'-0", UNLESS NOTED OTHERWISE.

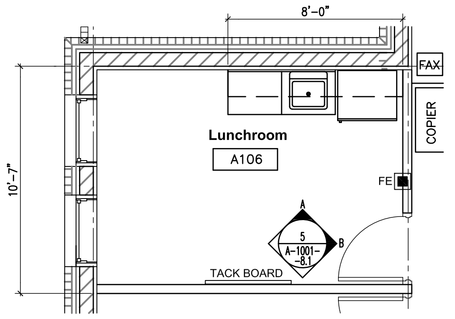

1 / A-1001-8.1 ENLARGED PLAN @ ROOM A106
SCALE: 1/4"=1'-0"

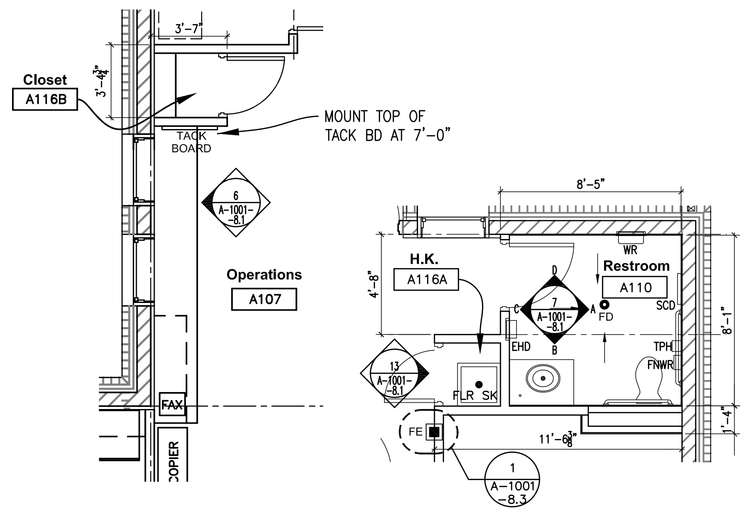

2 / A-1001-8.1 ENLARGED PLAN @ ROOM A107
SCALE: 1/4"=1'-0"

3 / A-1001-8.1 ENLARGED PLAN @ ROOM A110
SCALE: 1/4"=1'-0"

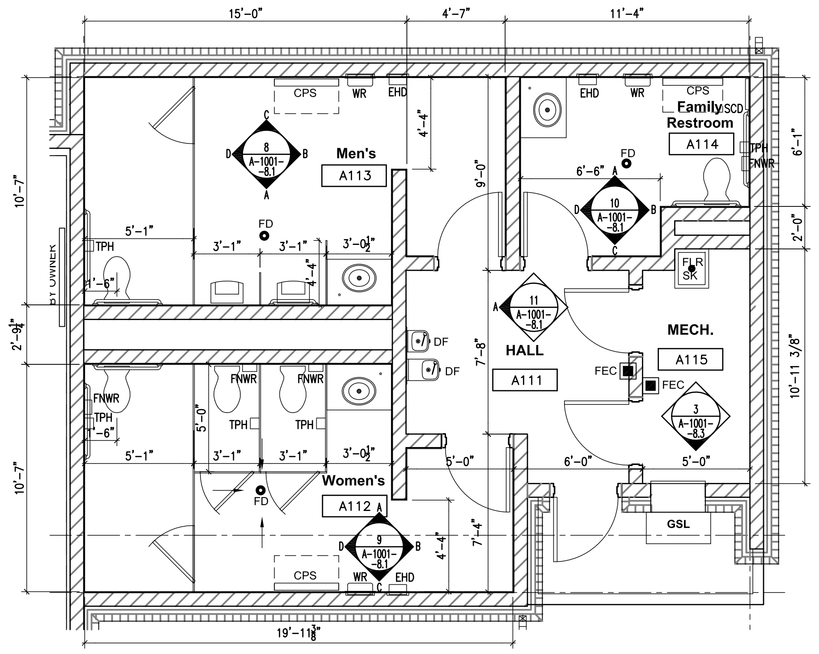

4 / A-1001-8.1 ENLARGED PLAN @ ROOMS A112, A113 AND A114
SCALE: 1/4"=1'-0"

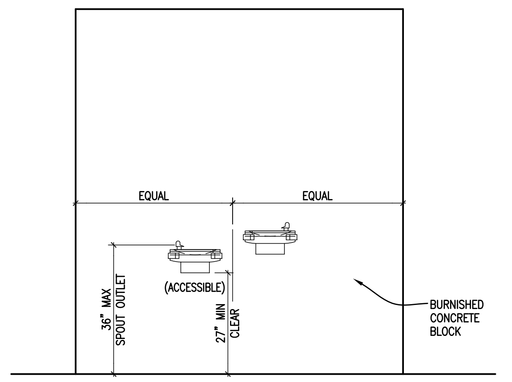

11 / A-1001-8.1 DRINKING FOUNTAIN @ ROOM A111
SCALE: 1/2"=1'-0"

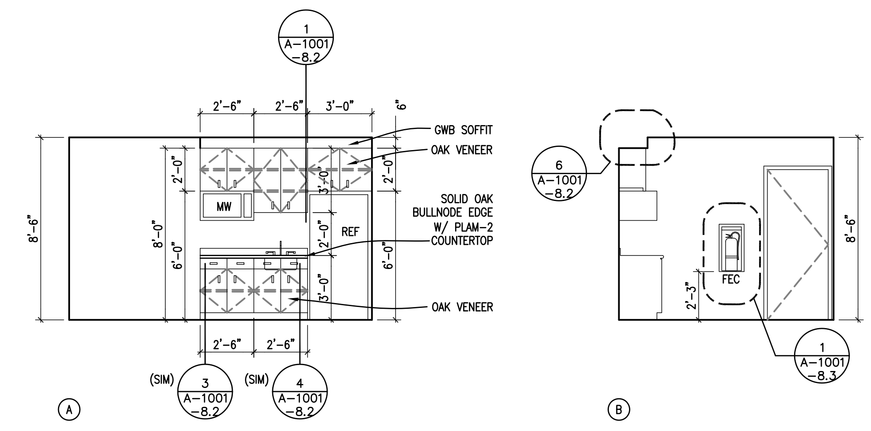

5 / A-1001-8.1 ELEVATIONS @ ROOM A106
SCALE: 1/4"=1'-0"

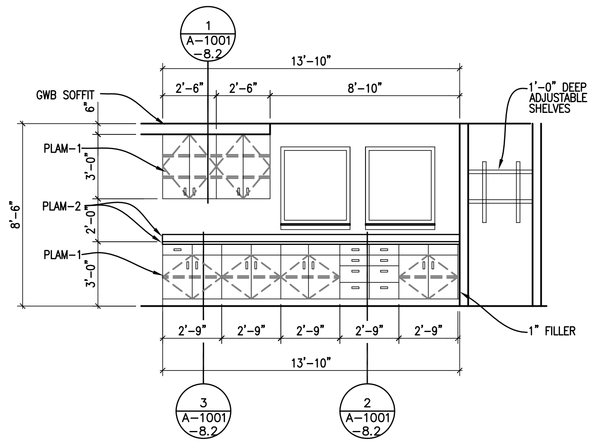

6 / A-1001-8.1 ELEVATION @ ROOM A107
SCALE: 1/4"=1'-0"

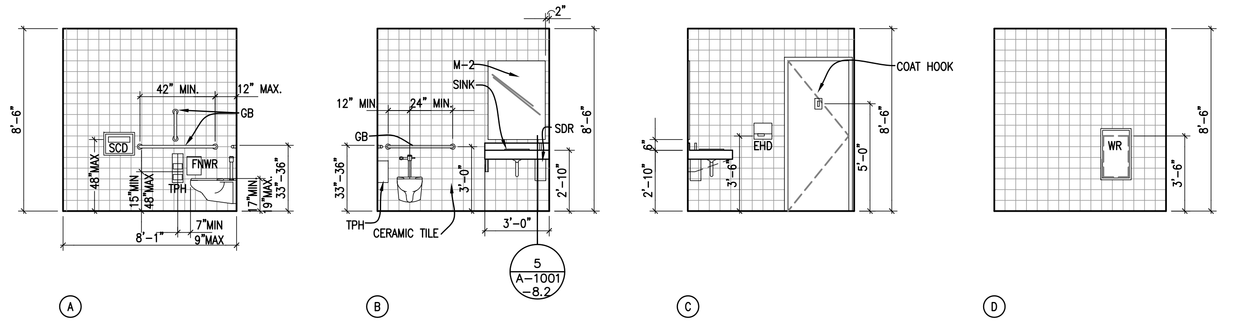

7 / A-1001-8.1 ELEVATIONS @ ROOM A110
SCALE: 1/4"=1'-0"

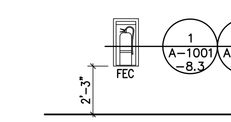

12 / A-1001-8.1 FIRE EXTINGUISHER CABINET
SCALE: 1/4"=1'-0"

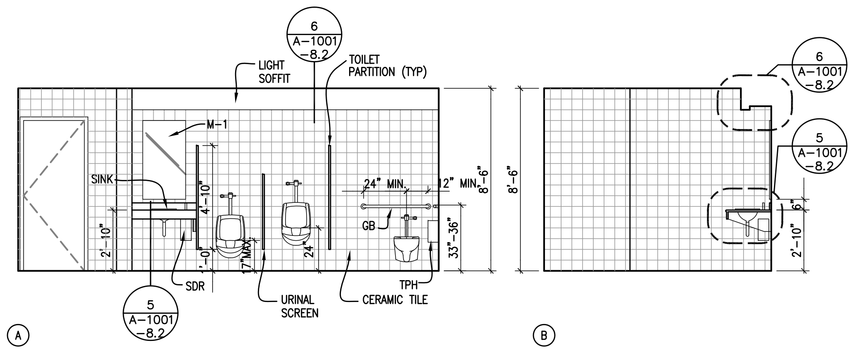

8 / A-1001-8.1 ELEVATIONS @ ROOM A113
SCALE: 1/4"=1'-0"

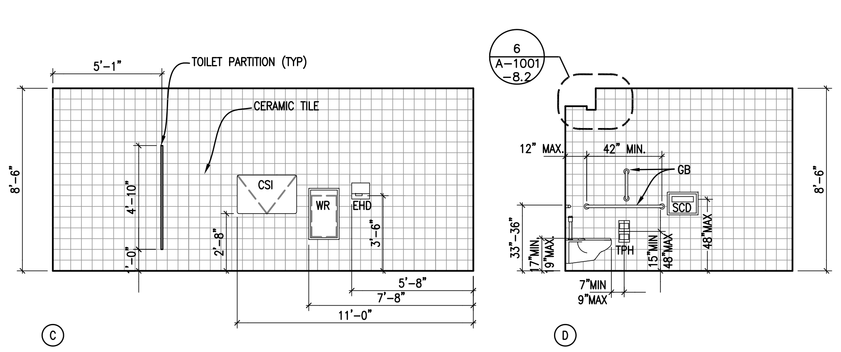

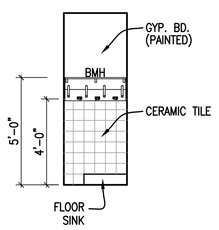

13 / A-1001-8.1 MOP STRIP
SCALE: 1/4"=1'-0"

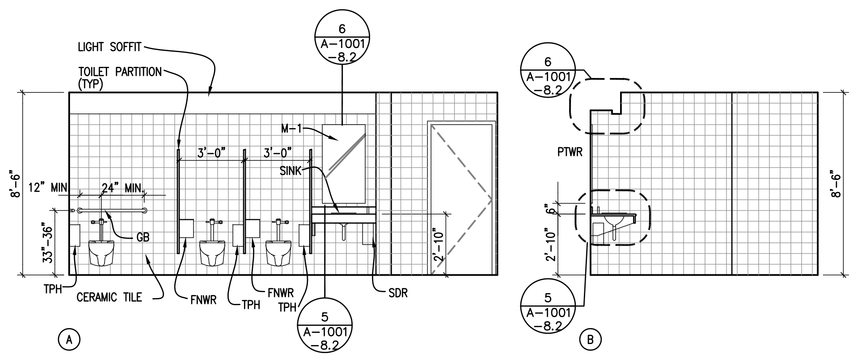

9 / A-1001-8.1 ELEVATIONS @ ROOM A112
SCALE: 1/4"=1'-0"

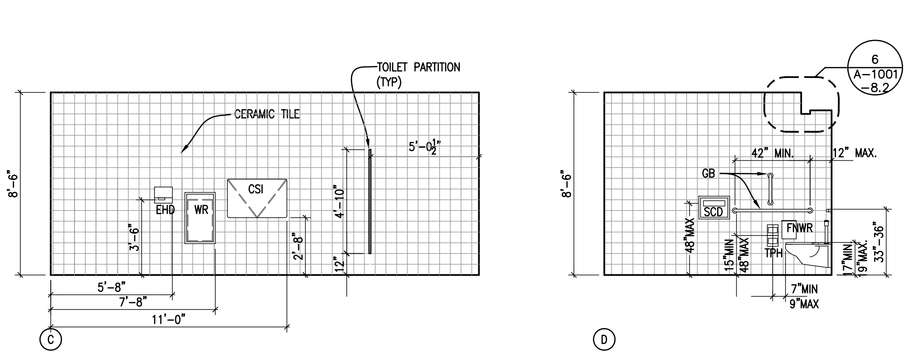

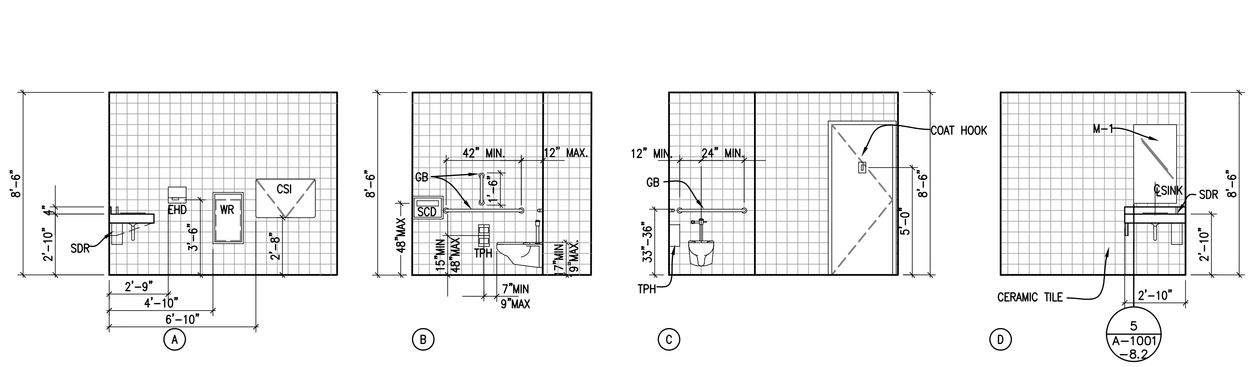

10 / A-1001-8.1 ELEVATIONS @ ROOM A114
SCALE: 1/4"=1'-0"

BID DOCUMENTS 7/1/2011

Revisions	Date

I HEREBY CERTIFY THAT THIS PLAN, SPECIFICATION, OR REPORT WAS PREPARED BY ME OR UNDER MY DIRECT SUPERVISION AND THAT I AM A DULY LICENSED ARCHITECT UNDER THE LAWS OF THE STATE OF MINNESOTA.
PRINT NAME: CHARLES I. SCOTT, AIA
SIGNATURE:
DATE 7/1/2011 LICENSE # 18675

Anderson Engineering of Minnesota, LLC
13605 1st AVENUE NORTH, SUITE 100, PLYMOUTH, MN 55441
TEL (763) 412-4000 FAX (763) 412-4090
www.ae-mn.com

NATIONAL CEMETERY ADMINISTRATION

Drawing Title	ADMINISTRATION BUILDING DETAILED FLOOR PLANS AND INTERIOR ELEVATIONS
Project Title	REPLACE ADMINISTRATION AND MAINTENANCE BUILDING AND SITE IMPROVEMENTS
Date	7-1-2011
Project No.	906CM3009
Approved: Director, Office of Construction Management	
Building Number	
Checked	GRJ
Drawn	AMT/PSH
Approved: Director, Project Management Service	
Location	EAGLE POINT NATIONAL CEMETERY 2763 RILEY ROAD EAGLE POINT, OR 97524
DRAWING NO.	A-1001-8.1
Dwg. 73 Of 181	