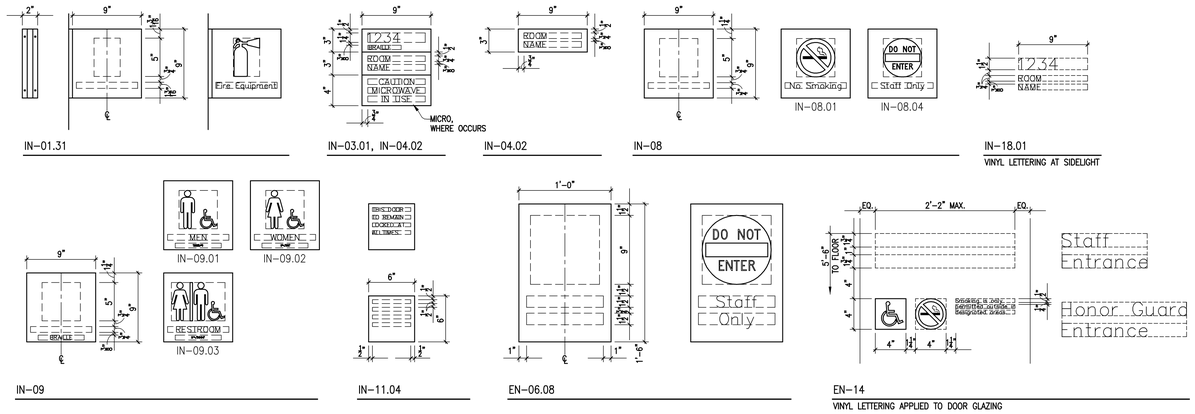

3 A-3002/-9.1 SIGNAGE DETAILS
SCALE: 1 1/2" = 1'-0"

ROOM FINISH SCHEDULE **EPNC MAINTENANCE BUILDING**

ROOM NO.	ROOM NAME	FLOOR		BASE	WALLS								CEILING			NOTES
					NORTH		EAST		SOUTH		WEST					
		MATERIAL	FINISH	FINISH	MATERIALS	FINISH	MATERIALS	FINISH	MATERIALS	FINISH	MATERIALS	FINISH	MATERIAL	FINISH	HEIGHT	
M101	BOOT WASH/ENTRY	CONC	C.T.	C.T.	CMU	C.T. /PT-2	CMU	C.T. /PT-2	CMU	C.T.	CMU	C.T.	GYP. BD	PT-1	8'-0"	PT-2 ABOVE C.T., SEE ELEVS
M102	FOREMAN'S OFFICE	CONC	VCT	V.B.	GYP.BD.	PT-2	GYP.BD.	PT-2	GYP.BD.	PT-2	GYP.BD.	PT-2	ACP	NONE	8'-6"	
M103	HALL	CONC	VCT	V.B.	GYP.BD.	PT-2	GYP.BD.	PT-2	GYP.BD.	PT-2	GYP.BD.	PT-2	ACP	NONE	8'-6"	
M104	HONOR GUARD	CONC	VCT	V.B.	GYP.BD.	PT-2	GYP.BD.	PT-2	GYP.BD.	PT-2	GYP.BD.	PT-2	ACP	NONE	8'-0"	GYP.BD. AT 9'-2" - SEE NOTE (1)
M105	H.G.RESTROOM	CONC	C.T.	C.T.	GYP.BD.	C.T.	GYP.BD.	C.T.	GYP.BD.	C.T.	GYP.BD.	C.T.	ACP	NONE	8'-0"	GYP.BD. AT 9'-2" - SEE NOTE (1)
M106A	HOUSEKEEPING	CONC	VCT	V.B.	GYP.BD.	PT-1	GYP.BD.	PT-1	GYP.BD./C.T.	PT-1	GYP.BD./C.T.	PT-1	GYP.BD.	PT-1	9'-2"	C.T. TO 4'-0", GYP.BD. AT 9'-2" - SEE NOTE (2)
M106B	I.T.	CONC	VCT	V.B.	GYP.BD.	PT-2	GYP.BD.	PT-2	GYP.BD.	PT-2	GYP.BD.	PT-2	GYP.BD.	PT-1	9'-2"	GYP.BD. AT 9'-2" - SEE NOTE (2)
M107	LUNCHROOM	CONC	VCT	V.B.	GYP.BD.	PT-2	GYP.BD.	PT-2	GYP.BD.	PT-2	GYP.BD.	PT-2	ACP	NONE	8'-6"	
M108	MECHANICAL	CONC	SEALANT	V.B.	GYP.BD.	PT-2	GYP.BD.	PT-2	CMU	PT-2	GYP.BD.	PT-1	GYP.BD.	PT-1	9'-0"	
M109	WOMEN'S RESTROOM	CONC	C.T.	C.T.	CMU	C.T.	CMU	C.T.	CMU	C.T.	CMU	C.T.	GYP.BD.	PT-1	8'-6"	
M110	WOMEN'S SHWR./LOCKER	CONC	C.T.	C.T.	CMU	C.T.	CMU	C.T.	CMU	C.T.	CMU	C.T.	GYP.BD.	PT-1	8'-6"	
M111	MEN'S SHOWER/LOCKER	CONC	C.T.	C.T.	CMU	C.T.	CMU	C.T.	CMU	C.T.	CMU	C.T.	GYP.BD.	PT-1	8'-6"	
M112	MEN'S RESTROOM	CONC	C.T.	C.T.	CMU	C.T.	CMU	C.T.	CMU	C.T.	CMU	C.T.	GYP. BD.	PT-1	8'-6"	
M113	ROUTINE MAINTENANCE	CONC	SEALANT	NONE	CMU	PT-2	CMU	PT-2	CMU	PT-2	CMU	PT-2	EXPO STRUCT	NONE	ROOF DECK	
M114	WORKSHOP	CONC	SEALANT	NONE	CMU	PT-2	CMU	PT-2	CMU	PT-2	CMU	PT-2	EXPO STRUCT	NONE	ROOF DECK	
M115	PARTS AND TOOLS	CONC	SEALANT	NONE	CMU	PT-2	CMU	PT-2	MTL. FENCE	PT-2	CMU	PT-2	EXPO STRUCT	NONE	ROOF DECK	
M116	WASH BAY CONTROL	CONC	SEALANT	NONE	CMU	PT-2	CMU	PT-2	CMU	PT-2	CMU	PT-2	EXPO STRUCT	NONE	ROOF DECK	
M117	WASH BAY	CONC	SEALANT	NONE	CMU	NONE	CMU	NONE	CMU	NONE	CMU	NONE	MTL. CLG. PANEL	NONE	VARIES	

GENERAL NOTES:

1. SUSPENDED ONE HOUR FIRE RATED CEILING, UL DESIGN #P351 AT 9'-2" ABOVE FLOOR WITH ACP CEILING BELOW, SEE DETAIL 8/A-3002-8.2
2. SUSPENDED ONE HOUR FIRE RATED CEILING, UL DESIGN #P351 AT 9'-2" ABOVE FLOOR SEE SIMILAR DETAIL 8/A-3002-8.2

INTERIOR SIGNAGE SCHEDULE

	ROOM NO.	ROOM NAME	SIGN TYPE	SIGN DESIGNATION
1	M101	BOOT WASH/ ENTRY	ROOM NAME, ROOM NUMBER	IN-03.01, IN-04.02
2	M102	FOREMAN'S OFFICE	ROOM NAME, ROOM NUMBER	IN-18.01
3	M103	HALL	FIRE EQUIPMENT	IN-01.31
4	M103	HALL	FIRE EQUIPMENT	IN-01.31
5	M103	HALL	FIRE EQUIPMENT	IN-01.31
6	M104	HONOR GUARD	FIRE EQUIPMENT	IN-01.31
7	M105	HG RESTROOM	UNISEX ACCESSIBLE RESTROOM	IN-09.03
8	M106A	HOUSEKEEPING	ROOM NAME, ROOM NUMBER	IN-03.01, IN-04.02
9	M106B	INFORMATION TECH.	ROOM NAME, ROOM NUMBER	IN-03.01, IN-04.02
10	M107	LUNCH ROOM	NOTE 2	IN-03.01, IN-04.02, MICRO
11	M107	LUNCH ROOM	FIRE EQUIPMENT	IN-01.31
12	M108	MECHANICAL	ROOM NAME, ROOM NUMBER	IN-03.01, IN-04.02
13	M108	MECHANICAL	FIRE EQUIPMENT	IN-01.31
14	M109	WOMEN'S RESTROOM	WOMEN'S ACCESSIBLE RESTROOM	IN-09.02
15	M110	WOMEN'S LOCKER ROOM	ROOM NAME	IN-04.02
16	M110	WOMEN'S LOCKER ROOM	NOTE 1	IN-11.04
17	M111	MEN'S LOCKER ROOM	NOTE 1	IN-11.04
18	M111	MEN'S LOCKER ROOM	ROOM NAME	IN-04.02
19	M112	MEN'S RESTROOM	MEN'S ACCESSIBLE RESTROOM	IN-09.01
20	M113	MAINTENANCE	FIRE EQUIPMENT	IN-01.31
21	M116	WASH BAY CONTROL	ROOM NAME, ROOM NUMBER	IN-03.01, IN-04.02
22	M116	WASH BAY CONTROL	FIRE EQUIPMENT	IN-01.31

GENERAL NOTES:

1. THIS DOOR TO REMAIN LOCKED AT ALL TIMES
2. ROOM NAME, ROOM NUMBER, MICROWAVE IN USE

EXTERIOR SIGNAGE SCHEDULE

	ROOM NO.	ROOM NAME	SIGN TYPE	SIGN DESIGNATION
A	M101	BOOT WASH/ ENTRY	STAFF ONLY	EN-14 CUSTOM
B	M103	HALL	STAFF ONLY	EN-14 CUSTOM
C	M104	HONOR GUARD	HONOR GUARD ONLY	EN-14 CUSTOM
D	M113/M114	MAINTENANCE/ WORKSHOP	STAFF ONLY	EN-06.08

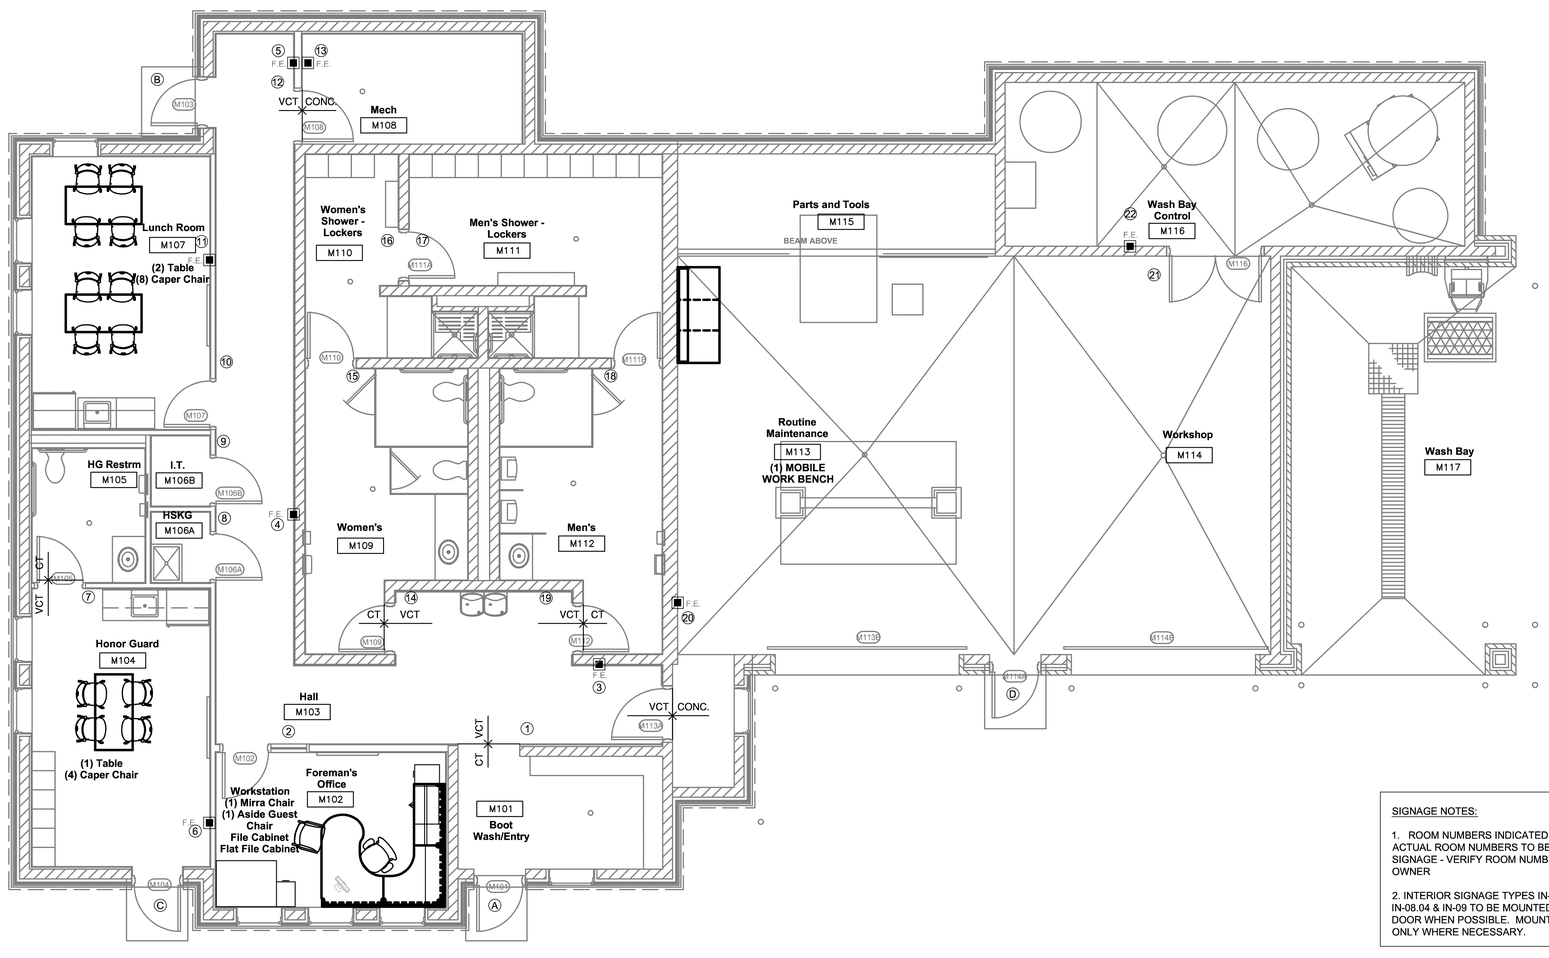

1 A-3002/-2.1 MAINTENANCE BUILDING - FURNITURE/FINISHES PLAN
SCALE: 1/4"=1'-0"

NORTH

SIGNAGE NOTES:

1. ROOM NUMBERS INDICATED ARE NOT THE ACTUAL ROOM NUMBERS TO BE USED FOR SIGNAGE - VERIFY ROOM NUMBERS WITH OWNER

2. INTERIOR SIGNAGE TYPES IN-03, IN-04, IN-08.04 & IN-09 TO BE MOUNTED AT SIDE OF DOOR WHEN POSSIBLE. MOUNT ON DOOR ONLY WHERE NECESSARY.

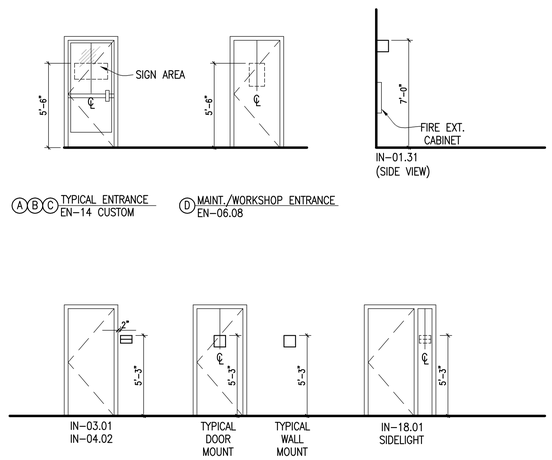

2 A-3002/-9.1 SIGNAGE ELEVATIONS
SCALE: 1/4"=1'-0"

BID DOCUMENTS 7/1/2011

Revisions	Date

I HEREBY CERTIFY THAT THIS PLAN, SPECIFICATION, OR REPORT WAS PREPARED BY ME OR UNDER MY DIRECT SUPERVISION AND THAT I AM A DULY LICENSED ARCHITECT UNDER THE LAWS OF THE STATE OF MINNESOTA.
PRINT NAME: CHARLES I. SCOTT, AIA
SIGNATURE:
DATE 7/1/2011 LICENSE # 18675

Anderson Engineering of Minnesota, LLC
13605 1st AVENUE NORTH, SUITE 100, PLYMOUTH, MN 55441
TEL (763) 412-4000 FAX (763) 412-4090
www.ae-mn.com

NATIONAL CEMETERY ADMINISTRATION

Drawing Title: MAINTENANCE BUILDING ROOM FINISH SCHEDULE FURNITURE/FINISHES/SIGNAGE	Project Title: REPLACE ADMINISTRATION AND MAINTENANCE BUILDING AND SITE IMPROVEMENTS		Date: 7-1-2011
Approved: Director, Office of Construction Management	Building Number	Checked: GRJ / Drawn: AMT/PSH	Project No.: 906CM3009
Approved: Director, Project Management Service	Location: EAGLE POINT NATIONAL CEMETERY 2763 RILEY ROAD EAGLE POINT, OR 97524		DRAWING NO.: A-3002-9.1 Dwg. 119 OF 181