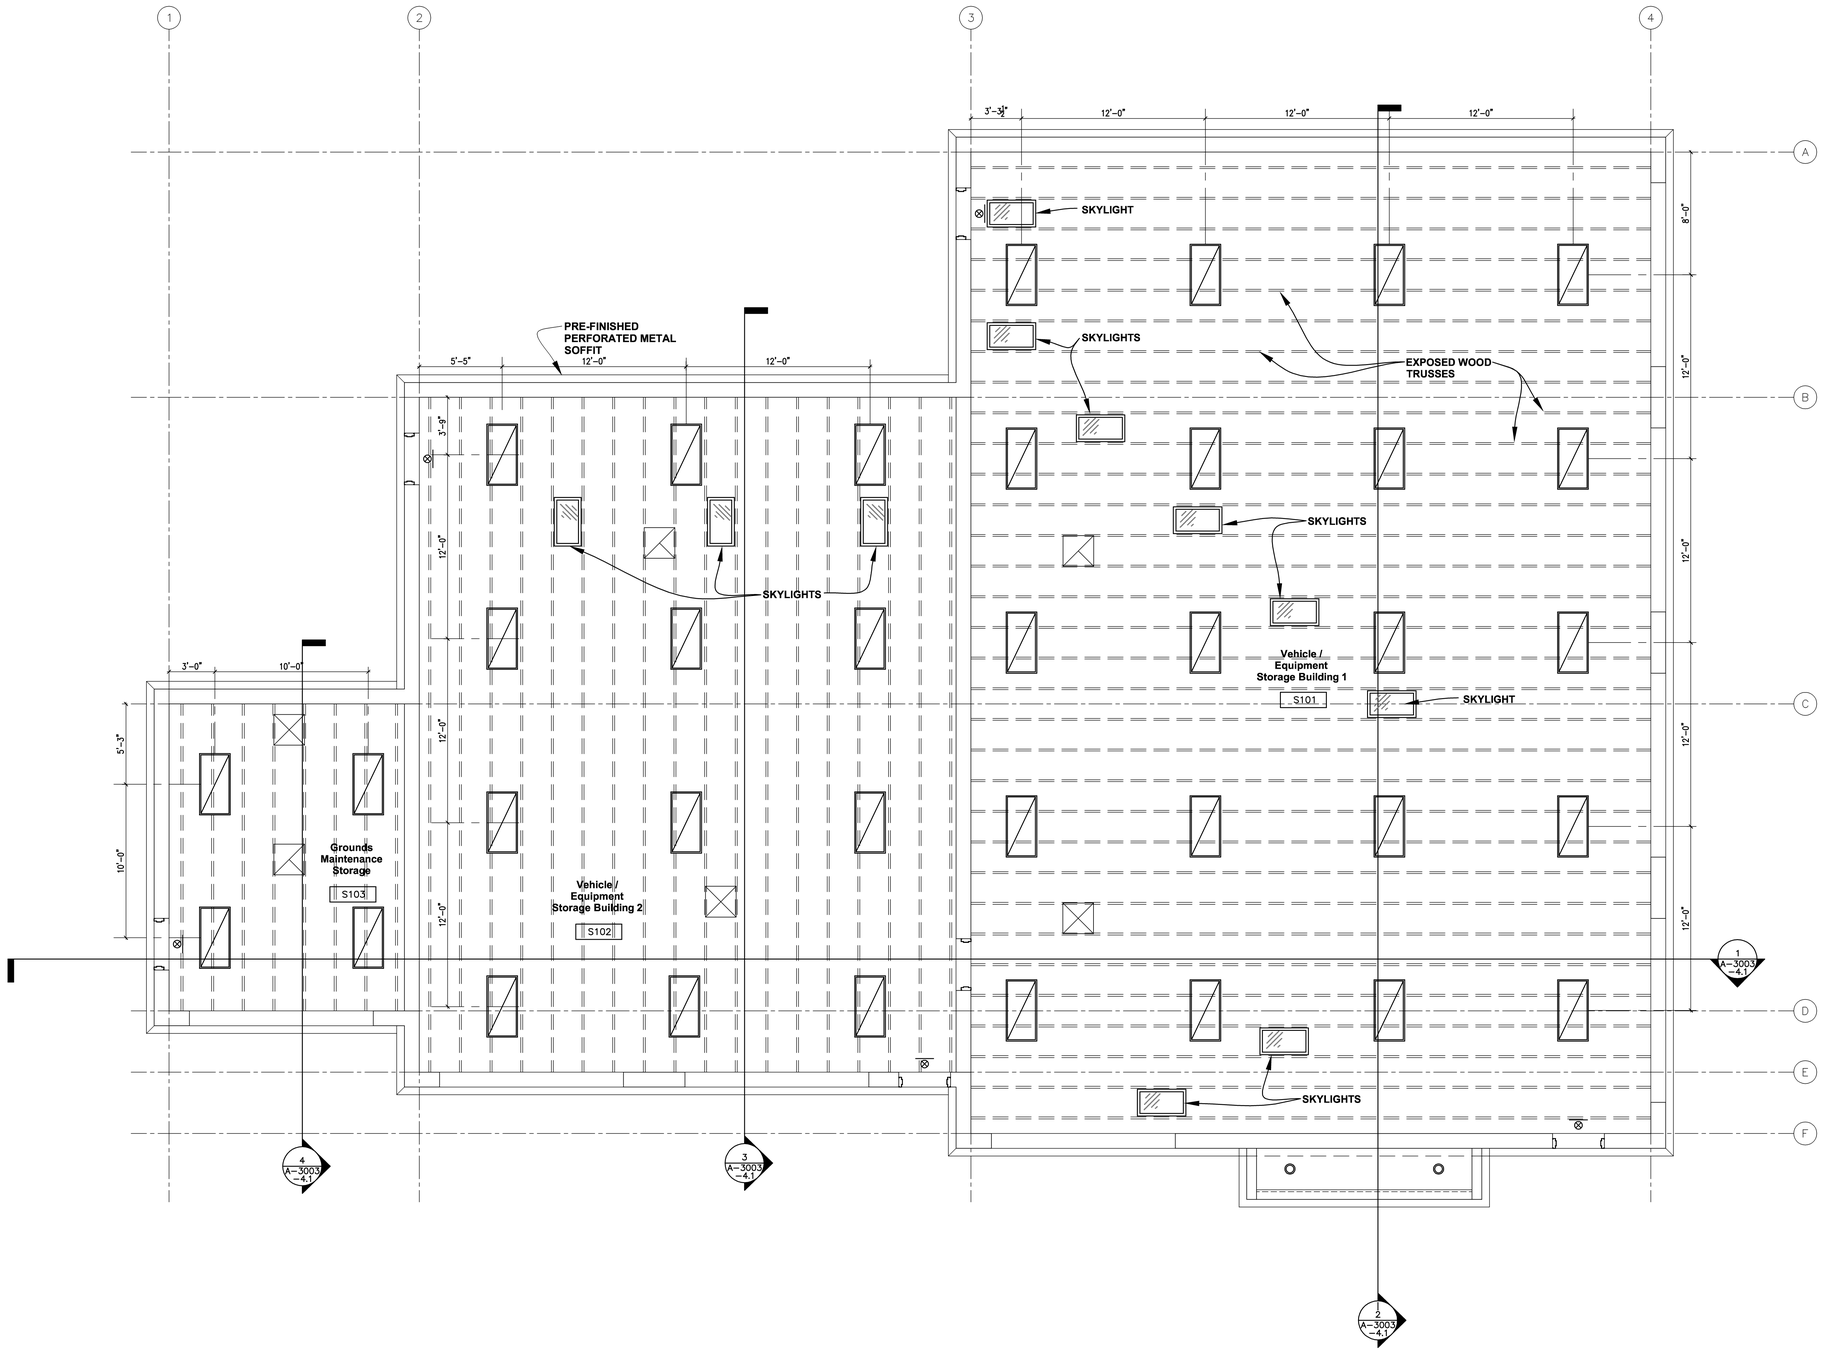

REFLECTED CEILING LEGEND

	DESCRIPTION
	2x4 FLUORESCENT LIGHT FIXTURE
	SKYLIGHT
	RECESSED LUMINAIRE
	SUPPLY AIR
	EXHAUST AIR
	EMERGENCY EXIT LIGHTING

GENERAL NOTES:

1. X
2. X
3. X

1 A-3003 -2.3 VEHICLE/EQUIPMENT STORAGE BUILDING – CEILING PLAN
SCALE: 1/4"=1'-0"

NORTH

BID DOCUMENTS 7/1/2011

Revisions	Date

I HEREBY CERTIFY THAT THIS PLAN, SPECIFICATION, OR REPORT WAS PREPARED BY ME OR UNDER MY DIRECT SUPERVISION AND THAT I AM A DULY LICENSED ARCHITECT UNDER THE LAWS OF THE STATE OF MINNESOTA.

PRINT NAME: CHARLES I. SCOTT, AIA

SIGNATURE:

DATE 7/1/2011 LICENSE # 18675

Anderson Engineering of Minnesota, LLC

13605 1st AVENUE NORTH, SUITE 100, PLYMOUTH, MN 55441

TEL (763) 412-4000 FAX (763) 412-4090

www.ae-mn.com

N ATIONAL
C EMETERY
A DMINISTRATION

Drawing Title: VEHICLE STORAGE BUILDING CEILING PLAN	Project Title: REPLACE ADMINISTRATION AND MAINTENANCE BUILDING AND SITE IMPROVEMENTS		Date: 7-1-2011
			Project No. 906CM3009
Approved: Director, Office of Construction Management	Building Number	Checked GRJ / Drawn AMT/PSH	DRAWING NO. A-3003-2.3
Approved: Director, Project Management Service	Location: EAGLE POINT NATIONAL CEMETERY 2763 RILEY ROAD EAGLE POINT, OR 97524		Dwg. 150 Of 181