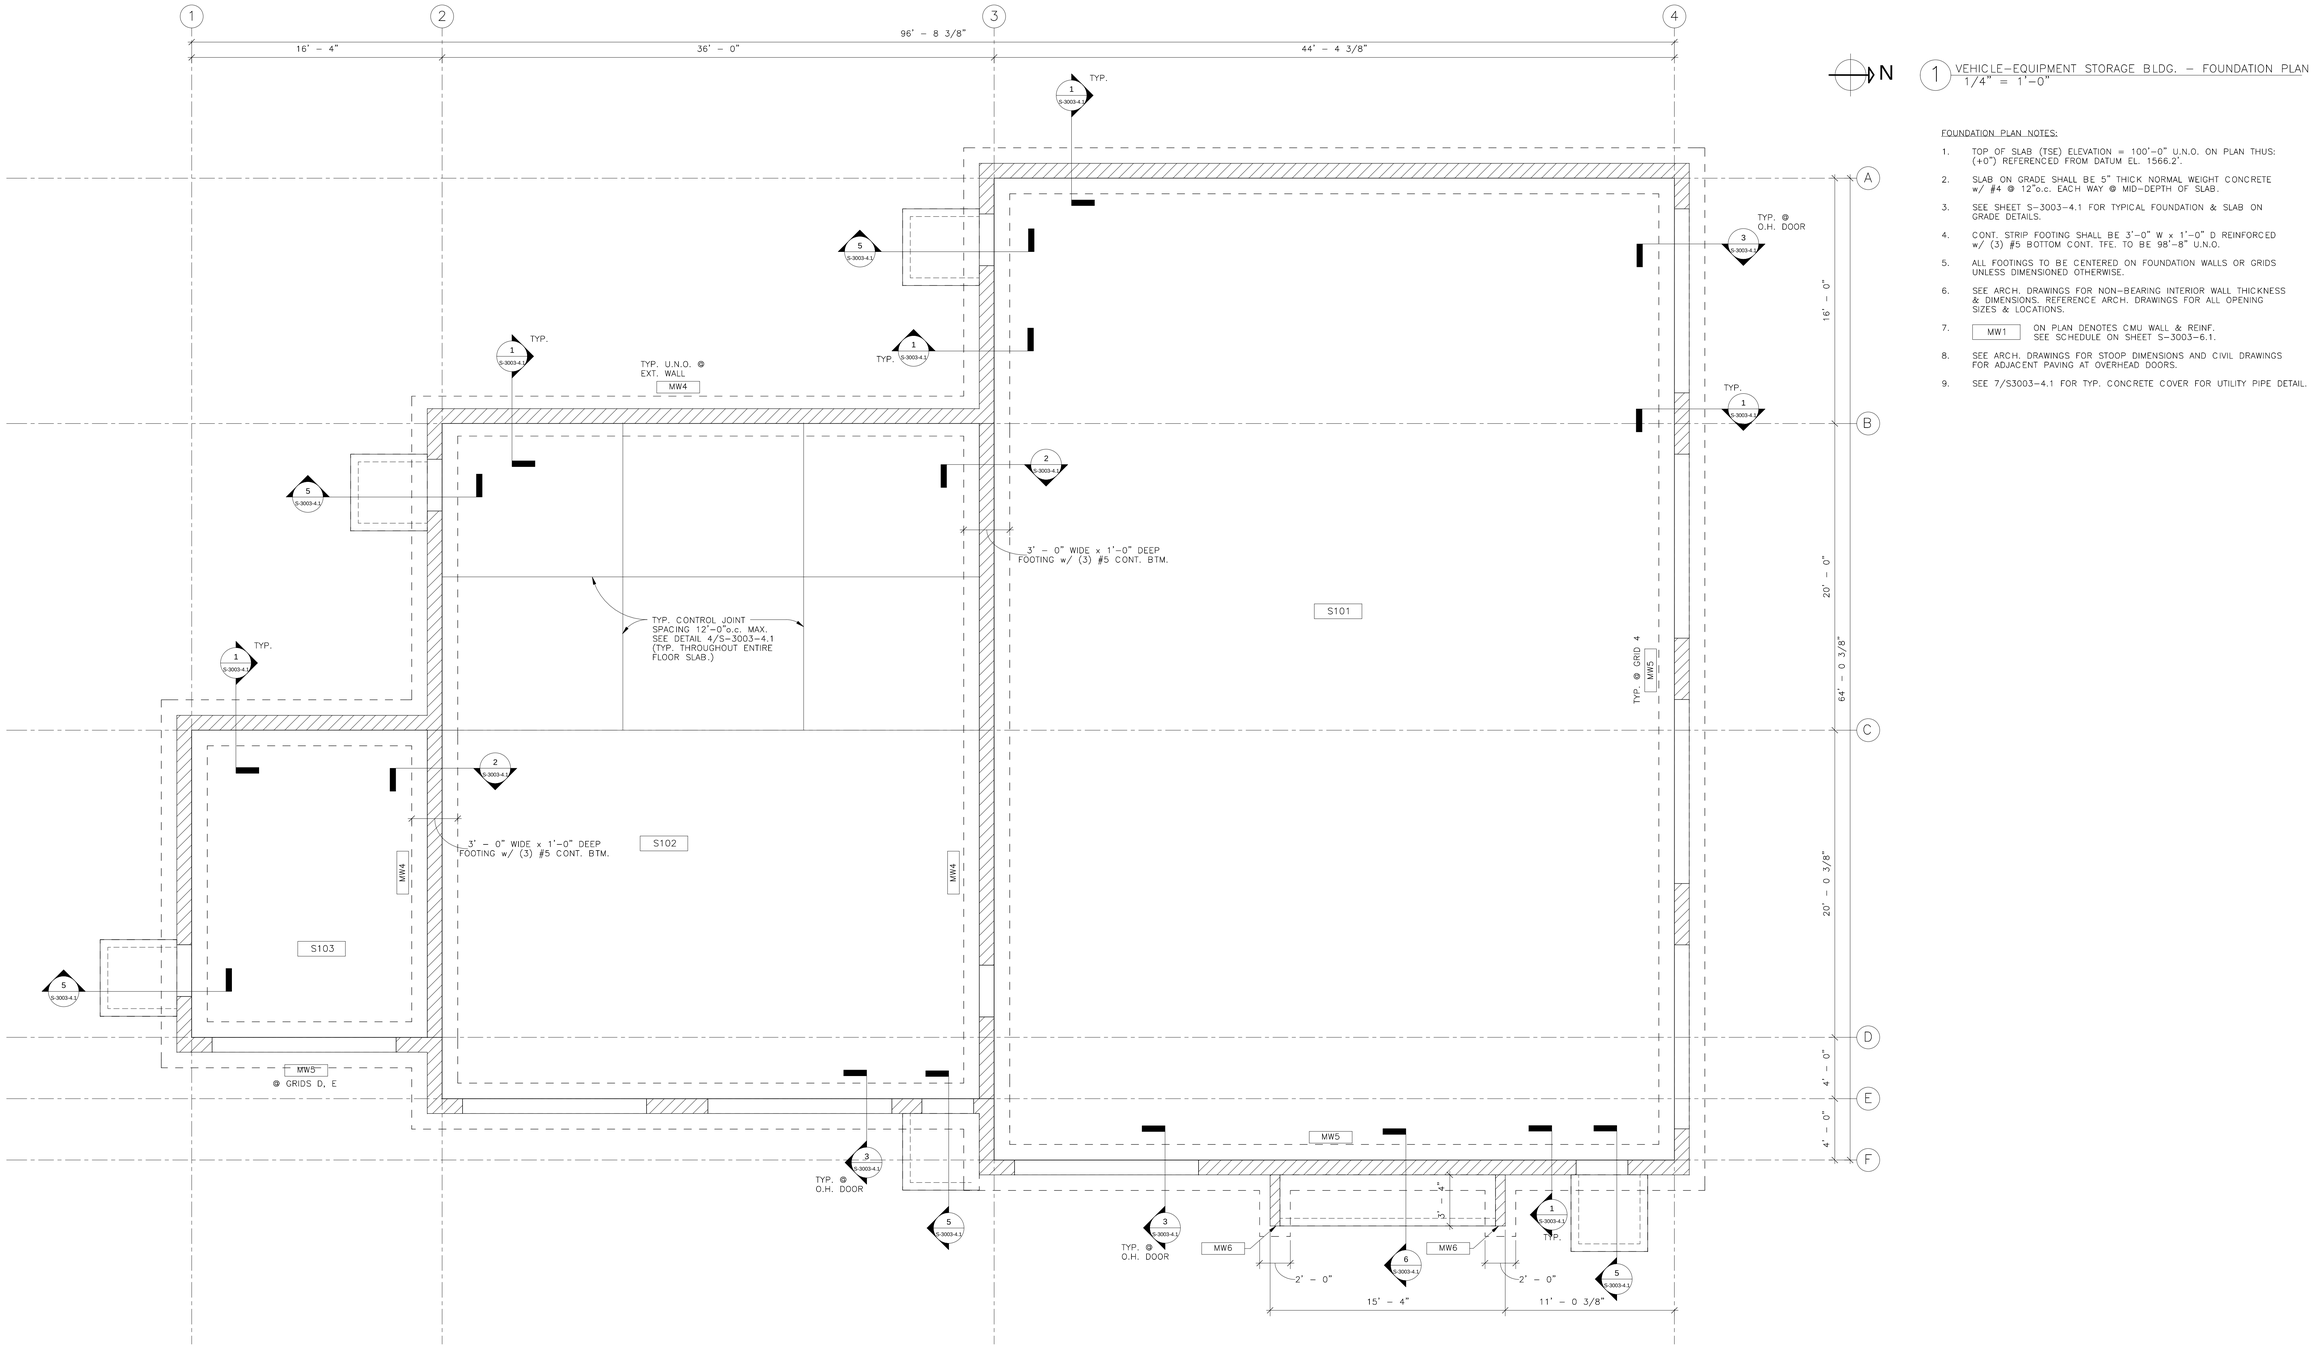

N

1 VEHICLE–EQUIPMENT STORAGE BLDG. – FOUNDATION PLAN
1/4" = 1'–0"

FOUNDATION PLAN NOTES:

1. TOP OF SLAB (TSE) ELEVATION = 100'–0" U.N.O. ON PLAN THUS: (+0") REFERENCED FROM DATUM EL. 1566.2'.
2. SLAB ON GRADE SHALL BE 5" THICK NORMAL WEIGHT CONCRETE w/ #4 @ 12"o.c. EACH WAY @ MID–DEPTH OF SLAB.
3. SEE SHEET S–3003–4.1 FOR TYPICAL FOUNDATION & SLAB ON GRADE DETAILS.
4. CONT. STRIP FOOTING SHALL BE 3'–0" W x 1'–0" D REINFORCED w/ (3) #5 BOTTOM CONT. TFE. TO BE 98'–8" U.N.O.
5. ALL FOOTINGS TO BE CENTERED ON FOUNDATION WALLS OR GRIDS UNLESS DIMENSIONED OTHERWISE.
6. SEE ARCH. DRAWINGS FOR NON–BEARING INTERIOR WALL THICKNESS & DIMENSIONS. REFERENCE ARCH. DRAWINGS FOR ALL OPENING SIZES & LOCATIONS.
7. MW1 ON PLAN DENOTES CMU WALL & REINF. SEE SCHEDULE ON SHEET S–3003–6.1.
8. SEE ARCH. DRAWINGS FOR STOOP DIMENSIONS AND CIVIL DRAWINGS FOR ADJACENT PAVING AT OVERHEAD DOORS.
9. SEE 7/S3003–4.1 FOR TYP. CONCRETE COVER FOR UTILITY PIPE DETAIL.

BID DOCUMENTS 7/1/2011

Revisions	Date

REGISTERED PROFESSIONAL ENGINEER 78736 Paul E Stole OREGON 7-1-11 NOV. 14, 2008 PAUL E. STOLE

Expiration Date: 6-30-2012

Advanced Structural Technologies
5001 American Blvd. W., Suite 800
Bloomington, MN 55437
(952) 854-9302 tel
(952) 854-9690 fax
www.astmn.com

Anderson Engineering of Minnesota, LLC
13605 1st AVENUE NORTH, SUITE 100, PLYMOUTH, MN
TEL (763) 412–4000 FAX (763) 412–4090
www.ae–mn.com

NATIONAL CEMETERY ADMINISTRATION

Drawing Title	VEHICLE STORAGE BLDG. - FOUNDATION PLAN
Approved: Director, Office of Construction Management	
Approved: Director, Project Management Service	
Project Title	REPLACE ADMINISTRATION AND MAINTENANCE BUILDING AND SITE IMPROVEMENTS
Building Number	
Checked	J. LEVAR
Drawn	J. RIECK
Location	EAGLE POINT NATIONAL CEMETERY 2763 RILEY ROAD EAGLE POINT, OR 97524
Date	07/01/2011
Project No.	906CM3009
DRAWING NO.	S-3003-2.1
Dwg.	160 Of 180