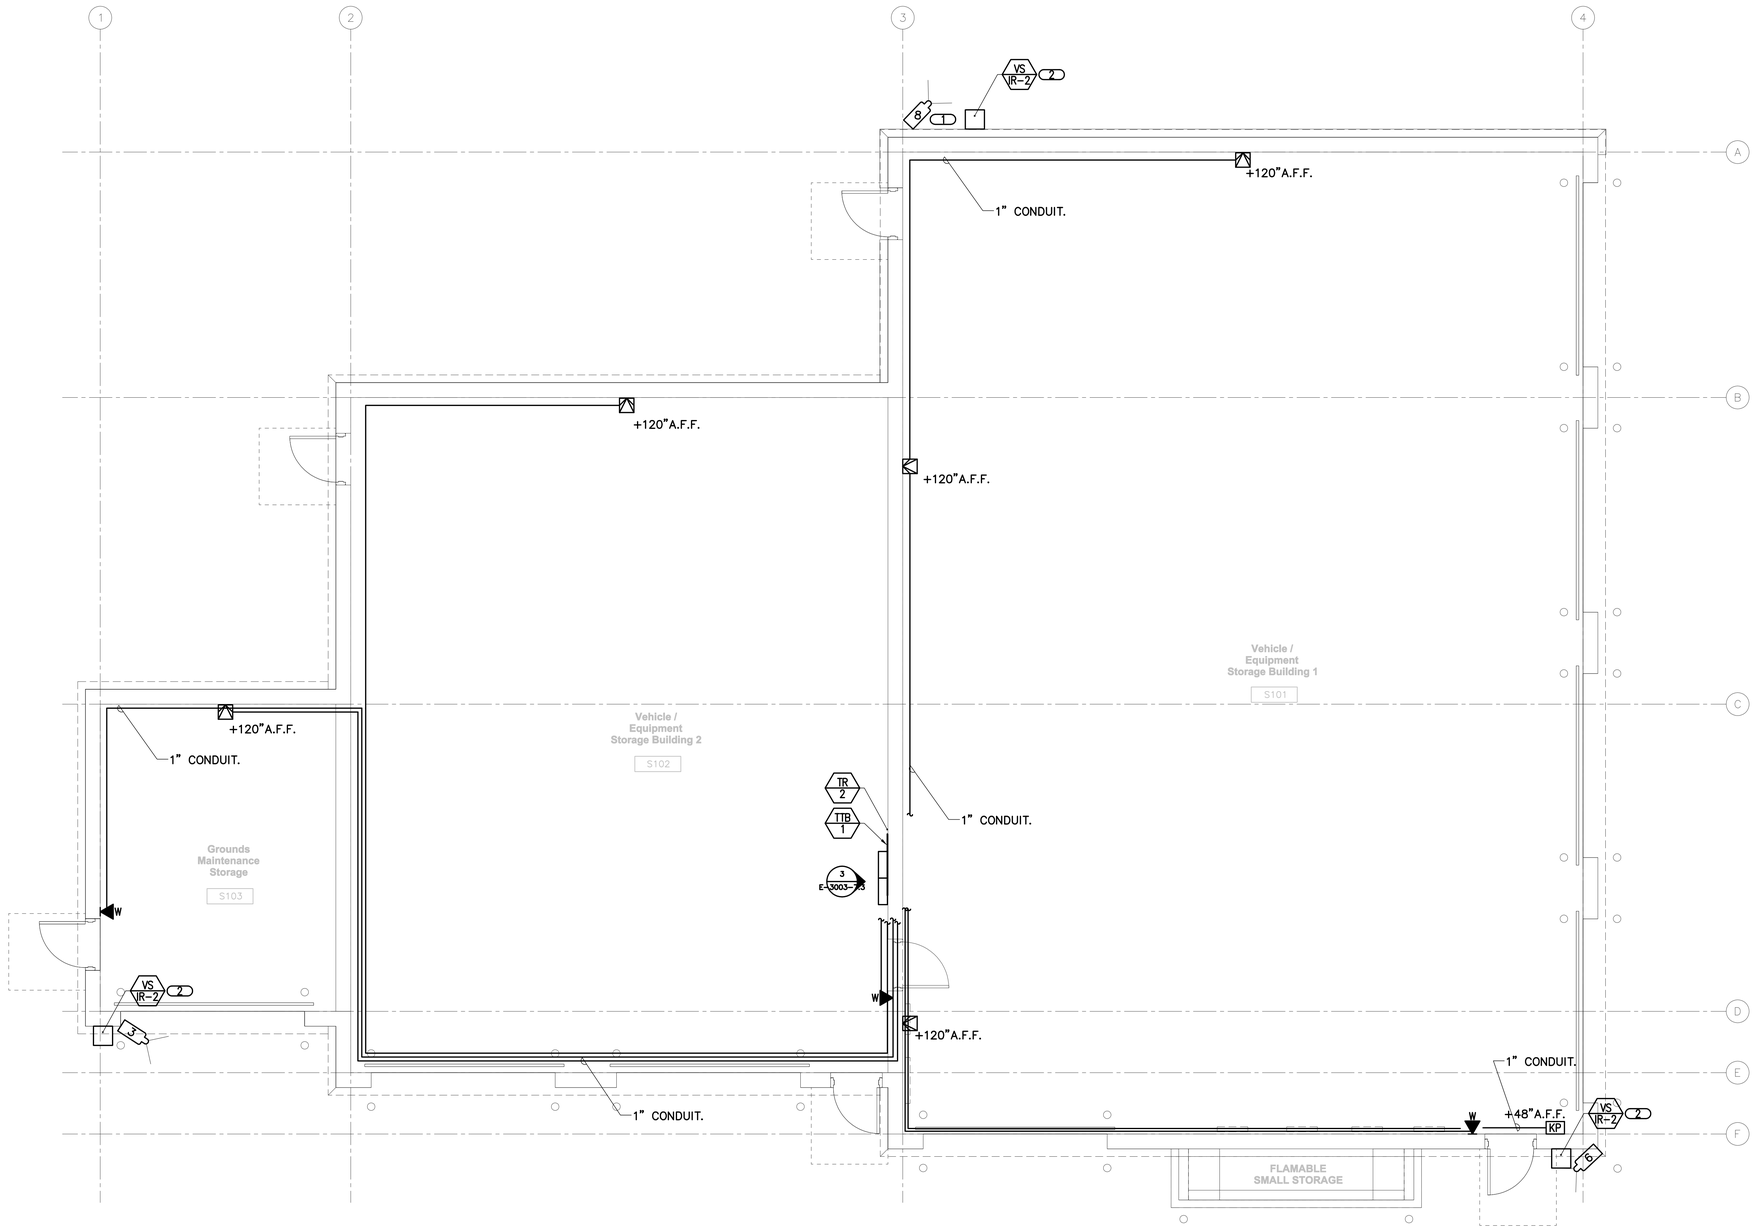

1 VEHICLE AND EQUIPMENT STORAGE FLOOR PLAN - TECHNOLOGY

SCALE: 1/4"=1'-0"

GENERAL TECHNOLOGY NOTES

1. ALL CABLING SHALL BE IN CONDUIT. CONTRACTOR SHALL REFER TO SPECIFICATIONS FOR CONDUIT ROUTING REQUIREMENTS. CONTRACTOR SHALL ROUTE INTRUSION DETECTION SEPARATE FROM TELECOMMUNICATIONS.

KEYNOTES

1. REFER TO 1/E-2.1 FOR ADDITIONAL INFORMATION ON EXTERIOR CAMERA POSITION.
2. INSTALL ILLUMINATOR AT SAME HEIGHT AS CAMERA. EXTEND CONDUIT BACK TO TELECOMMUNICATIONS ROOM.

BID DOCUMENTS 7/1/2011

Revisions	Date

KJWW ENGINEERING CONSULTANTS
Experience you can build on™
623 26TH AVENUE
ROCK ISLAND, IL 61201
309.788.0673 FAX: 309.786.5967
www.kjww.com
KJWW Project # 10.0356.00
STRUCTURAL ! MECHANICAL ! ELECTRICAL !
TECHNOLOGY ! MEDICAL EQUIPMENT SOLUTIONS

I hearby certify that this Plan, Specification, or Report was prepared by me, or under my direct supervision and that I am a duly licensed Professional Engineer under the laws of the State of Oregon.

Signature:
Name: Lee D. VanOpdorp
Discipline: Electrical
Oregon Registration No. 78702PE Expiration date: 06.30.12
Date Issued: **.**.**

Anderson Engineering of Minnesota, LLC
13605 1st AVENUE NORTH, SUITE 100, PLYMOUTH, MN 55441
TEL (763) 412-4000 FAX (763) 412-4090
www.ae-mn.com

NATIONAL CEMETERY ADMINISTRATION

Drawing Title: VEHICLE AND EQUIPMENT STORAGE FLOOR PLAN - TECHNOLOGY	Project Title: REPLACE ADMINISTRATION AND MAINTENANCE BUILDING AND SITE IMPROVEMENTS		Date: 7-1-2011
			Project No.: 906CM3009
Approved: Director, Office of Construction Management	Building Number: 3003	Checked: PETMCG / Drawn: JAYSTI	DRAWING NO.: E-3003-7.5
Approved: Director, Project Management Service	Location: EAGLE POINT NATIONAL CEMETERY 2763 RILEY ROAD EAGLE POINT, OR 97524		Dwg. 180 OF 181