DEMOLITION GENERAL NOTES

A. THE OWNER'S NORMAL OPERATIONS WILL BE CONTINUED DURING DEMOLITION. DEMOLITION CONTRACTOR SHALL NOT INTERFERE WITH THESE OPERATIONS IN ANY WAY WITHOUT THE OWNER'S EXPRESSED CONSENT.
B. OWNER WILL OCCUPY PORTIONS OF THE BUILDING IMMEDIATELY ADJACENT TO AREAS OF SELECTIVE DEMOLITION. CONDUCT SELECTIVE DEMOLITION WORK IN MANNER THAT WILL MINIMIZE NEED FOR DISRUPTION OF OWNER'S NORMAL OPERATIONS. REFER TO SPECIFICATIONS FOR MINIMUM ADVANCE NOTICE TO OWNER.
C. PROVIDE TEMPORARY BARRICADES AND OTHER FORMS OF PROTECTION TO PROTECT OWNER'S PERSONNEL AND GENERAL PUBLIC FROM INJURY DUE TO SELECTIVE DEMOLITION WORK.
D. PROVIDE 1 - HOUR FIRE RESISTANT CONSTRUCTION BARRIERS WHERE REQ'D TO PROTECT EXISTING CONSTRUCTION AND OWNERS OPERATIONS.
E. PROTECT FROM DAMAGE EXISTING FINISH WORK THAT IS TO REMAIN IN PLACE AND BECOME EXPOSED DURING DEMOLITION OPERATIONS.
F. PROTECT FLOORS WITH SUITABLE COVERING WHEN NECESSARY.
G. COVER AND PROTECT FURNITURE, EQUIPMENT, AND FIXTURES FROM SOILAGE OR DAMAGE WHEN DEMOLITION WORK IS PERFORMED IN AREAS WHERE SUCH ITEMS HAVE NOT BEEN REMOVED.
H. PRIOR TO CUTTING EXISTING CONSTRUCTION, LOCATE AND IDENTIFY SERVICES TO REMAIN IN OPERATION, INCLUDING ALL FLOOR PENETRATIONS. UNDOCUMENTED CONDITIONS, UTILITY RISERS, ETC. AND ANY WALLS THAT CONTAIN LIFE SAFETY VERTICAL RISERS THT MUST REMAIN IN OPERATION DURING THE DEMOLITION WORK.
I. CONTRACTOR SHALL VERIFY ALL EXISTING BUILDING DIMENSIONS, PARTITION AND WALL LOCATIONS AND FLOOR ELEVATIONS IN FIELD AND NOTIFY THE OWNER'S REPRESENTATIVE OF ANY DISCREPANCIES BEFORE THE START OF WORK.
J. WHEN UNANTICIPATED MECHANICAL, ELECTRICAL, OR STRUCTURAL ELEMENTS THAT CONFLICT WITH INTENDED FUNCTION OF DESIGN ARE ENCOUNTERED, INVESTIGATE AND MEASURE BOTH NATURE AND EXTENT OF THE CONFLICT AND NOTIFY OWNER'S REPRESENTATIVE.
K. MAINTAIN EXISTING UTILITIES INDICATED TO REMAIN IN SERVICE AND PROTECT THEM AGAINST DAMAGE DURING DEMOLITION OPERATIONS. DO NOT INTTERUPT UTILITIES SERVING OCCUPIED OR USED FACILITIES, EXCEPT WHEN AUTHORIZED IN WRITING BY AUTHORITIES HAVING JURISDICITON.
L. WHERE DEMOLITION IS REQ'D BEYOND THE LIMITS OF THE CONTRACT TO ROUTE NEW DUCTWORK, PIPING, CONDUITS ETC., RATED WALLS AND SMOKE BARRIERS SHALL BE PATCHED BY CONTRACTOR REQUIRING PENETRATIONS, ALL FINISHES DAMAGED BY THE WORK SHALL BE RESTORED TO THEIR ORIGINAL CONDITION.
M. REPAIR DEMOLITION PERFORMED IN EXCESS OF THAT REQ'D. RETURN ELEMENTS OF CONSTRUCTION AND SURFACES TO REMAIN, TO THE CONDITION EXISTING PRIOR TO START OF OPERATIONS. REPAIR ADJACENT CONSTRUCTION OR SURFACES SOILED OR DAMAGED BY SELECTIVE DEMOLITION.
N. PROVIDE SHORING, BRACING AND ANY OTHER MEANS REQ'D TO PROTECT AND MAINTAIN THE SAFETY, INTEGRITY AND STABILITY OF ALL EXISTING AND NEW CONSTRUCTION.
O. WHEN ROOFING, GLAZING, FLASHING, COPING OR PORTIONS OF EXTERIOR WALLS ARE REMOVED OR OPENED, SUITABLE WEATHER PROTECTION SHALL BE PROVIDED AND MAINTAINED FOR THE DURATION OF WORK.
P. REMOVAL OF ITEMS NOTED INCLUDES REMOVAL OF ANCHORS, ADHESIVES, HARDWARE, CONDUIT, WIRE, PIPING, ETC. FOR A COMPLETE REMOVAL OF THE ITMES OR SYSTEMS.
Q. WHEREVER WATER CLOSETS, FLOOR SINKS OR OTHER EQUIPMENT AND RELATED PIPING ARE TO BE REMOVED, PATCH FLOOR SLAB W/ CONCRETE AS REQUIRED.
R. ALL CONCRETE FLOO SLABS NOTED TO BE REMOVED SHALL BE SAWCUT TO PROVIDE A NEAT JOINT.
S. SEE MECHANICAL, CIVIL, AND ELECTRICAL DEMOLITION DRAWINGS FOR ADDITIONAL SCOPE OF DEMOLITION WORK.
T. SALVAGE ALL EXISTING REMOVED BRICK FOR PATCHING AND REFINISH WORK AS REQ'D - TYPICAL.
U. DEMOLITION OF ANY EXISTING CONSTRUCTION SHALL INCLUDE WHAT IS NECESSARY AND REQ'D TO ACCOMMODATE THE REQUIREMENTS OF NEW CONSTRUCTION. REFER TO THE APPROPRIATE DRAWINGS AS TO THE EXTENT OF NEW CONSTRUCTION TO REMAIN.
V. SURFACES SHALL BE CLEANED AND PREPPED WITHIN THE NEW MATERIALS GUIDELINES OF INSTALLATION OF THEIR PRODUCT IN EXISTING CONSTRUCTION.
W. ALL DEMOLITION SHALL COMPLY WITH APPLICABLE LOCAL CODES AND STATE CODES AND ORDINANCES.
X. REFER TO SPECIFICATIONS FOR ADDITIONAL REQUIRMENTS

DEMOLITION LEGEND

EXISTING TO BE REMOVED

EXISTING TO REMAIN

TEMPORARY CONSTRUCTION PARTITIONS AS REQUIRED (1 HR FIRE RATED CONSTRUCTION)

FOR ENTIRE FLOOR IN SHADED AREA - COMPLETELY REMOVE ALL EXISTING FLOOR FINISHES (AT ROOMS AND/OR ARE AS TO REMAIN AND RECIEVE NEW FLOOR FINISHES, LEAVE SUB-FLOOR CLEAN AND PREPARED FOR NEW WORK.

COMPLETELY REMOVE ALL EXISTING CEILINGS U.N.O. (EITHER LAY-IN, PLASTER, OR GYP. BD. INCLUDING ALL CURTAIN, CEILING MOUNTED EQUIPMENT, SUPPORTS, TRACKS ETC.)

ALL DEMOLITION WORK REQUIRED IS NOT NECESSARILY LIMITED TO WHAT IS SHOWN ON THE DEMOLITION PLANS. THE INTENT IS TO REMOVE ALL MECHANICAL, ELECTRICAL AND ARCHITECTURAL ITEMS AS REQUIRED TO FACILITATE NEW CONSTRUCTION.

REFER TO FINISH SCHEDULE FOR AN ADDITIONAL FINISH WORK REQUIRED IN OTHER AREAS THAT ARE NOT DOCUMENTED TO RECEIVE AND DEMOLITION/ REMOVAL WORK AS INDICATED ON DEMOLITION PLANS, (TYPICAL).

DEMOLITION KEYNOTES

EXTERIOR DEMOLITION

1. REMOVE EXISTING CONCRETE FOUNDATION WALL AND ASSOCIATED STRUCTURES AS REQ'D FOR NEW CONSTRUCTION (SEE NEW WORK DRAWINGS FOR LOCATION AND EXTENT OF DEMOLITION REQ'MTS).
2. LOCATE A HOLDOUT IN EXISISTING TUNNEL WALL FOR NEW CABLE TRAY ACCESS INTO NEW BASMENT. COORDINATE LOCATION WITH NEW CONSTRUCTION & IT DRAWINGS.
3. REMOVE EXISTING EXTERIOR BRICK AND METAL STUD WALL SYSTEM. COORDINATE EXTENT W/NEW WORK DRAWINGS
4. DEMO COORIDOR NON HISTORICALLY RELEVANT WINDOWS. INFILL TO MATCH COORIDOR WALLS.
5. REMOVE EXISTING CONDENSOR LOCATED UNDER METAL EXIT STAIR COORDINATE WITH MECHANICAL.
6. REMOVE EXISTING METAL EXIT STAIR AND PLATFORM.
7. SELECTIVE DEMO OF EXISTING ROOF AS REQUIRED FOR INSTALLATION OF NEW ROOF. CORRIDOR BELOW TO REMAIN IN USE THROUGHOUT DURATION OF PROJECT.
8. REMOVE EXIT DOOR AND FRAME.

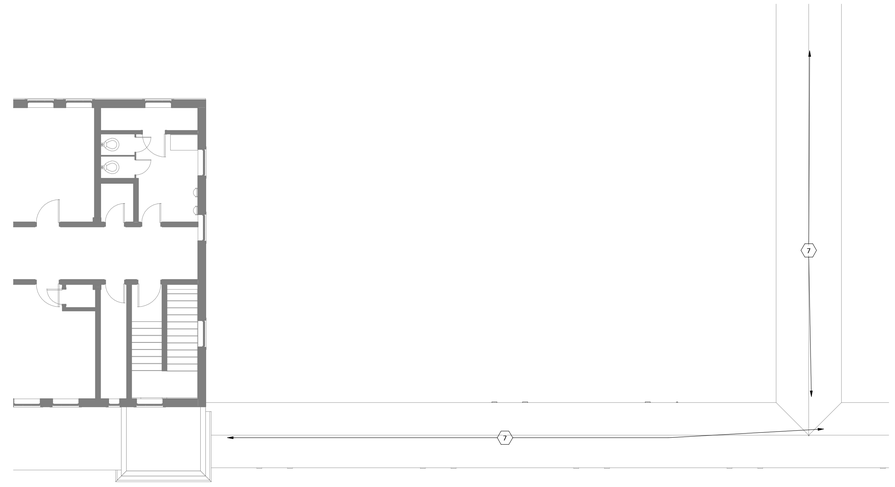

3 DEMOLITION ROOF PLAN
SCALE: 1/8" = 1'-0"

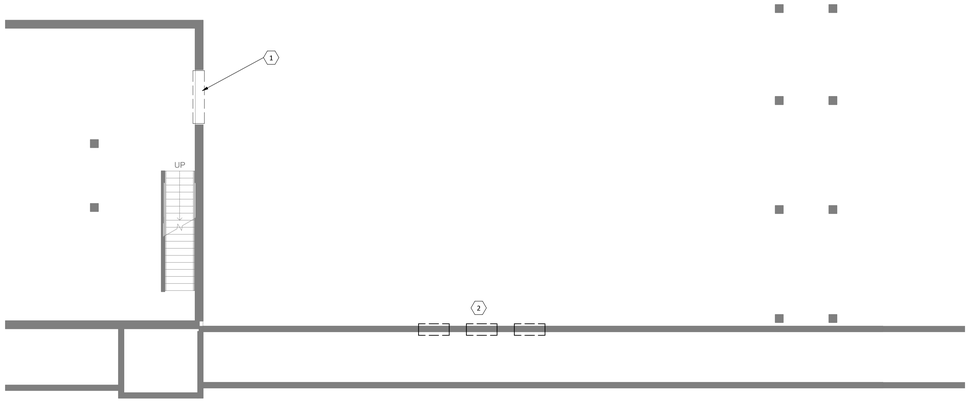

2 BASEMENT DEMOLITION PLAN
SCALE: 1/8" = 1'-0"

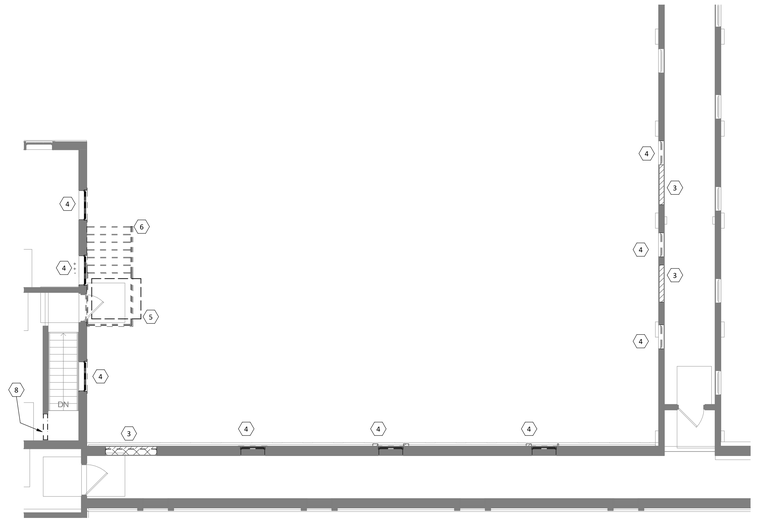

1 FIRST FLOOR DEMOLITION PLAN
SCALE: 1/8" = 1'-0"

CONSTRUCTION DOCUMENTS 100%

No	REVISION	DATE

JLG architects
Alexandria
525 Broadway Street
Alexandria, MN 56308
phone 3 2 0.7 5 9.9 0 3 0
facsimile 3 2 0.7 5 9.9 0 6 2
www.jlgarchitects.com

copyright © 2012

JLG 13070B

STAMP/SEAL
I HEREBY CERTIFY THAT THIS PLAN, SPECIFICATION, OR REPORT WAS PREPARED BY ME OR UNDER MY DIRECT SUPERVISION, AND THAT I AM A DULY LICENSED ARCHITECT UNDER THE LAWS OF THE STATE OF MINNESOTA.

DANIEL J. MILLER, AIA — MN 43619 — REG. NO.

DRAWING TITLE: DEMOLITION PLANS

PROJECT TITLE: CONSTRUCT NEW IT CENTER FOR HEALTH CARE TECHNOLOGY MANAGEMENT EXPANSION

BUILDING No	CHECKED BY	DRAWN	CAD FILE
NEW IT	DJM	DEH	

LOCATION: ST. CLOUD VA HCS, ST. CLOUD, MN 56303

DATE	PLOT SCALE	PROJECT NO.	DRAWING NO.
12.03.2014	AS NOTED	656-14-246	A101

St. Cloud VA Health Care System
Brainerd | Montevideo | Alexandria

VA FORM 08-6231

FLOOR PLAN GENERAL NOTES

A. COORDINATE PARTITION FIRE RATED REQUIRMENTS AS INDICATED ON REFLECTED CEILING PLANS - DRAWING SERIES A700.
B. FOR ALL CARPET TYPE CHANGES BETWEEN ROOMS, TRANSITION SHALL OCCUR AT CENTERLINE OF DOOR PANEL TYPICALLY - U.N.O. SEE DWG AX-XXX.
C. CORRDINATE DIMENSIONS W/ ASTERISK (IE - *X'-X") W/ EQUIPMENT VENDER.
D. PROVIDE BULLNOS ON ALL CMU OUTSIDE CORNERS - TYPICAL.
E. ALL DIMENSIONS ARE TO FACE OF GYPSUM BOARD OR MASONRY UNLESS OTHERWISE NOTED.
F. COORDINATE ALL FLOOR OPENING DIMENSIONS AND CLEARANCES FOR DUCTWORK W/ MECHANICAL CONTRACTOR - TYPICAL.

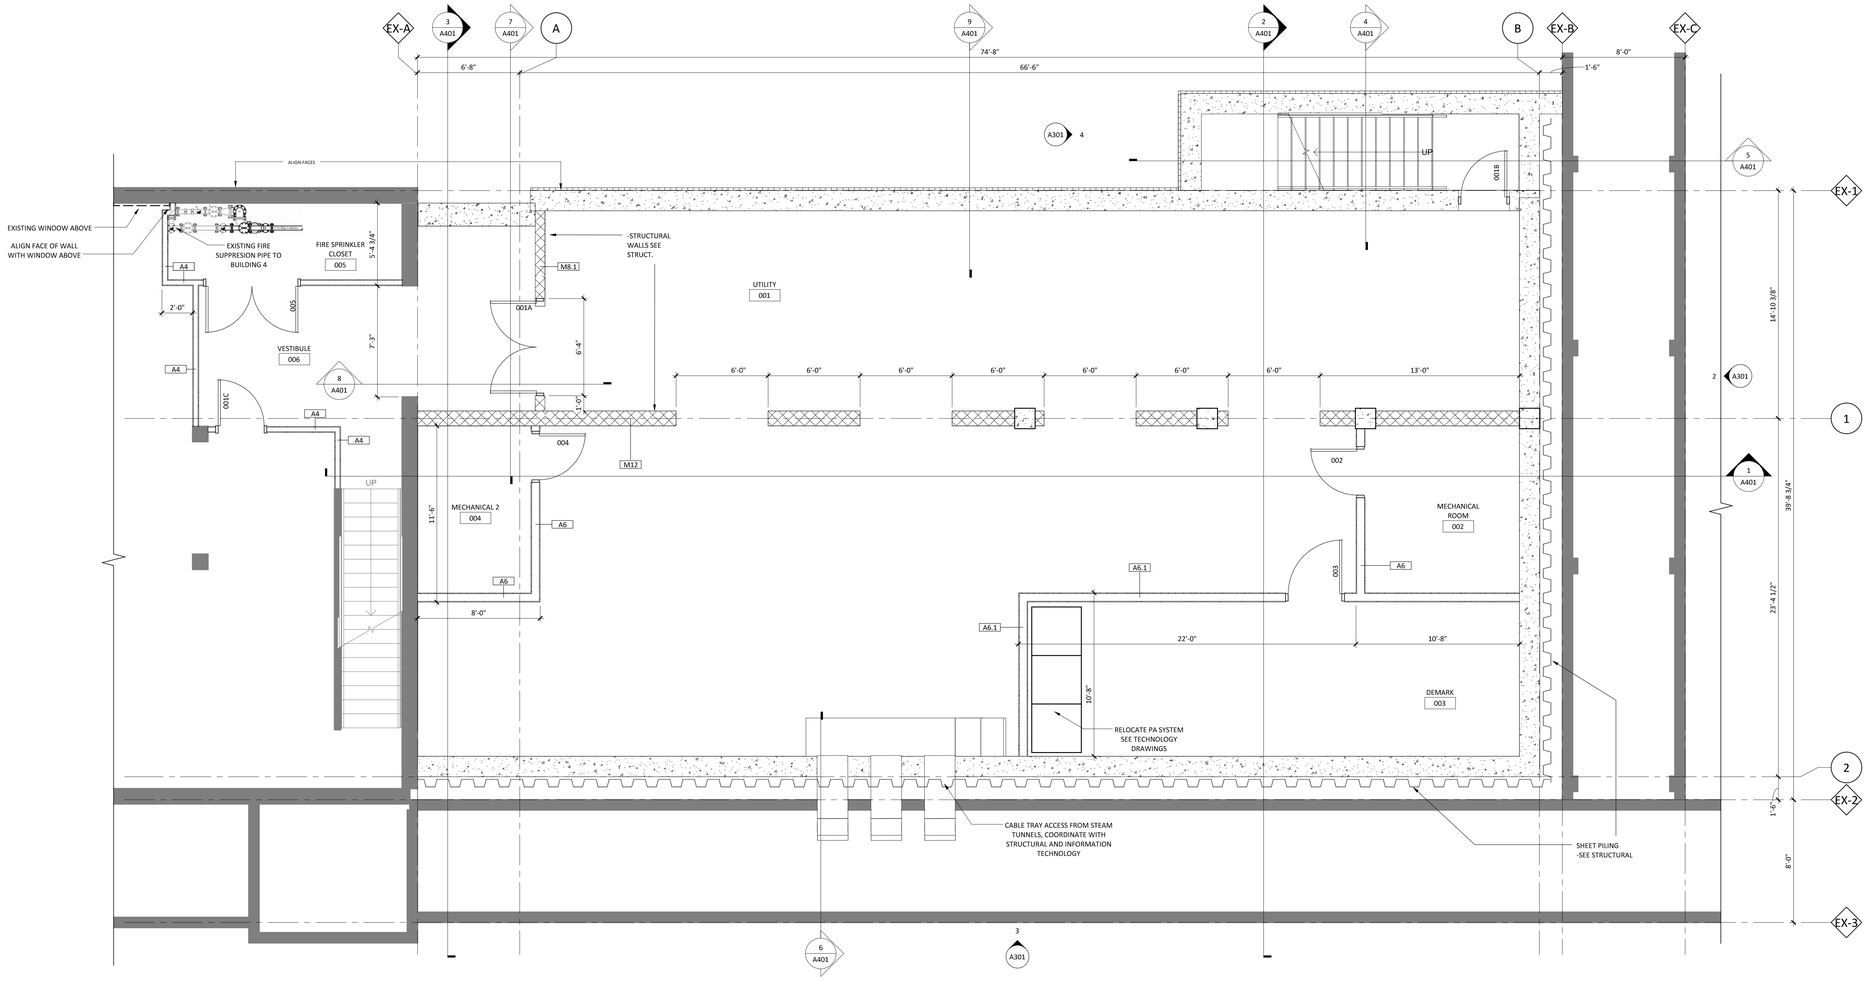

1 BASEMENT FLOOR PLAN
SCALE: 1/4" = 1'-0"

CONSTRUCTION DOCUMENTS 100%

No	REVISION	DATE

JLG architects
Alexandria
525 Broadway Street
Alexandria, MN 56308
phone 3 2 0.7 5 9.9 0 3 0
facsimile 3 2 0.7 5 9.9 0 6 2
www.jlgarchitects.com

copyright © 2012

JLG 13070B

STAMP/SEAL
I HEREBY CERTIFY THAT THIS PLAN, SPECIFICATION, OR REPORT WAS PREPARED BY ME OR UNDER MY DIRECT SUPERVISION, AND THAT I AM A DULY LICENSED ARCHITECT UNDER THE LAWS OF THE STATE OF MINNESOTA.

DANIEL J. MILLER, AIA — MN 43619 — REG. NO.

DRAWING TITLE: BASEMENT FLOOR PLAN

PROJECT TITLE: CONSTRUCT NEW IT CENTER FOR HEALTH CARE TECHNOLOGY MANAGEMENT EXPANSION

DATE: 12.03.2014
PLOT SCALE: AS NOTED
PROJECT NO: 656-14-246
BUILDING No: NEW IT
CHECKED BY: DJM
DRAWN: DEH
CAD FILE:
LOCATION: ST. CLOUD VA HCS, ST. CLOUD, MN 56303
DRAWING NO: A200

St. Cloud VA Health Care System
Brainerd | Montevideo | Alexandria

VA FORM 08-6231

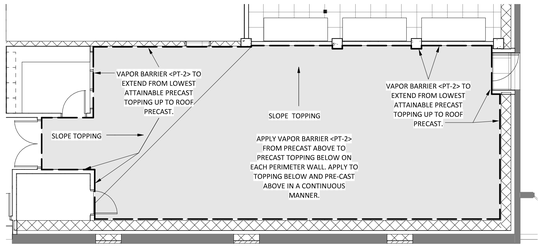

4 VAPOR BARRIER PLAN
SCALE: 1/8" = 1'-0"

FLOOR PLAN GENERAL NOTES

A. COORDINATE PARTITION FIRE RATED REQUIRMENTS AS INDICATED ON REFLECTED CEILING PLANS - DRAWING SERIES A700.
B. FOR ALL CARPET TYPE CHANGES BETWEEN ROOMS, TRANSITION SHALL OCCUR AT CENTERLINE OF DOOR PANEL TYPICALLY - U.N.O. SEE DWG AX-XXX.
C. CORRDINATE DIMENSIONS W/ ASTERISK (IE - *X'-X") W/ EQUIPMENT VENDER.
D. PROVIDE BULINOS ON ALL CMU OUTSIDE CORNERS - TYPICAL.
E. ALL DIMENSIONS ARE TO FACE OF GYPSUM BOARD OR MASONRY UNLESS OTHERWISE NOTED.
F. COORDINATE ALL FLOOR OPENING DIMENSIONS AND CLEARANCES FOR DUCTWORK W/ MECHANICAL CONTRACTOR - TYPICAL.

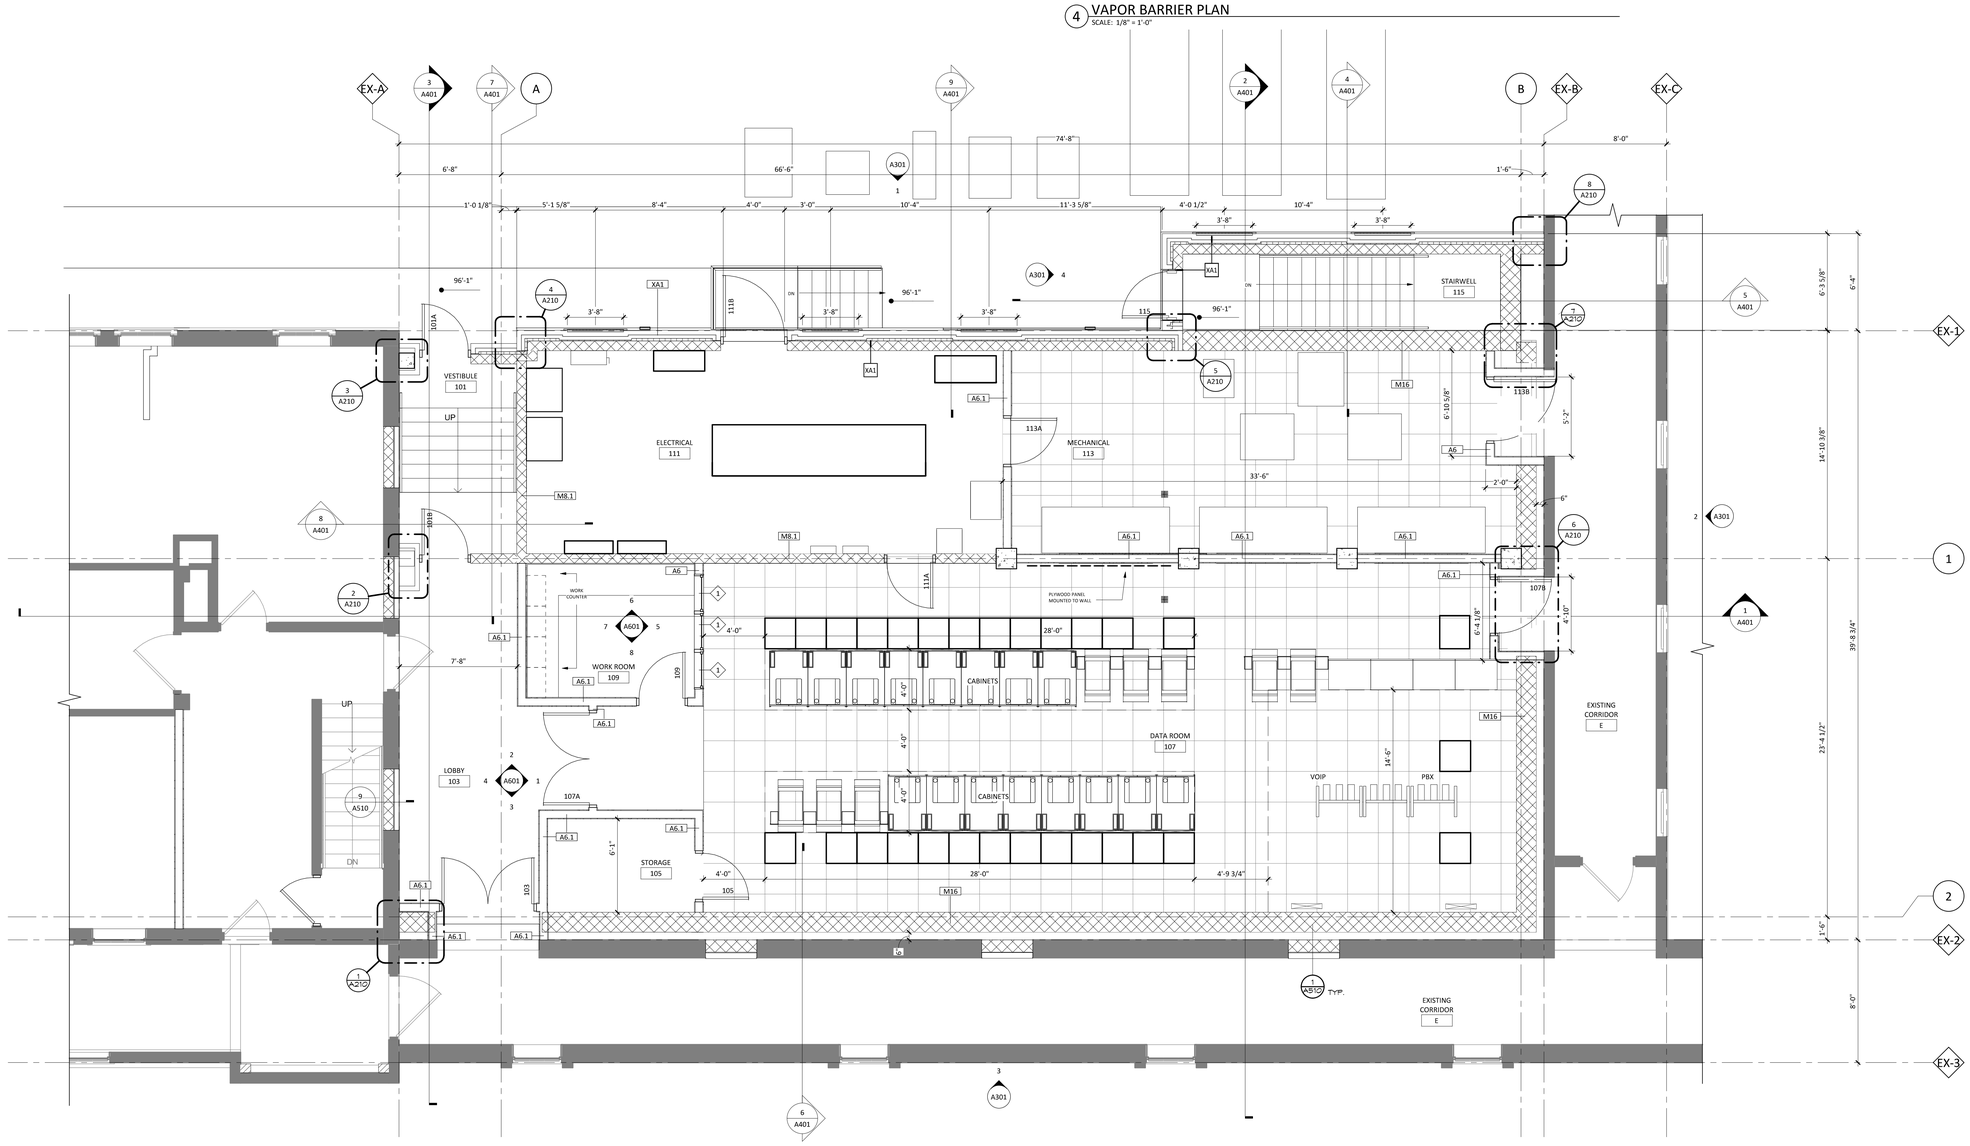

1 FIRST FLOOR PLAN
SCALE: 1/4" = 1'-0"

CONSTRUCTION DOCUMENTS 100%

No	REVISION	DATE

JLG architects
Alexandria
525 Broadway Street
Alexandria, MN 56308
phone 3 2 0.7 5 9.9 0 3 0
facsimile 3 2 0.7 5 9.9 0 6 2
www.jlgarchitects.com

copyright © 2012

JLG 13070B

STAMP/SEAL:
I HEREBY CERTIFY THAT THIS PLAN, SPECIFICATION, OR REPORT WAS PREPARED BY ME OR UNDER MY DIRECT SUPERVISION, AND THAT I AM A DULY LICENSED ARCHITECT UNDER THE LAWS OF THE STATE OF MINNESOTA.

DANIEL J. MILLER, AIA — MN 43618 — REG. NO.

DRAWING TITLE: FIRST FLOOR PLAN

PROJECT TITLE: CONSTRUCT NEW IT CENTER FOR HEALTH CARE TECHNOLOGY MANAGEMENT EXPANSION

DATE: 12.03.2014
PLOT SCALE: AS NOTED
PROJECT NO: 656-14-246
BUILDING No: NEW IT
CHECKED BY: DJM
DRAWN: DEH
CAD FILE:
LOCATION: ST. CLOUD VA HCS, ST. CLOUD, MN 56303
DRAWING NO: A201

St. Cloud VA Health Care System
Brainerd | Montevideo | Alexandria

VA FORM 08-6251

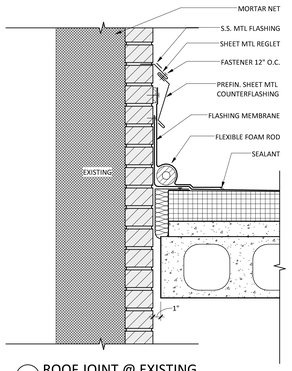

6 ROOF JOINT @ EXISTING
SCALE: 1 1/2" = 1'-0"

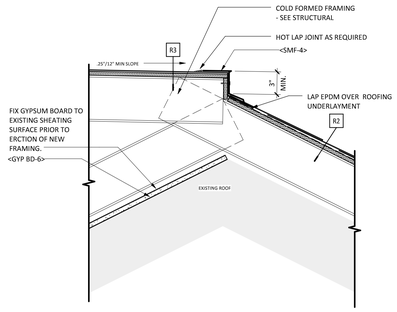

5 COPING REVEAL @ CORRIDOR ROOF
SCALE: 1 1/2" = 1'-0"

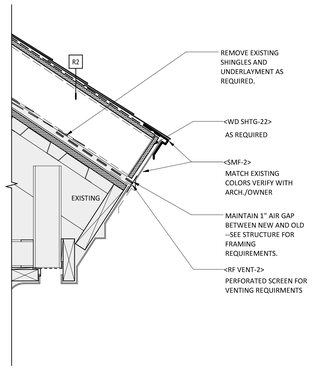

4 ROOF EDGE AT CONNECTION LINK
SCALE: 1 1/2" = 1'-0"

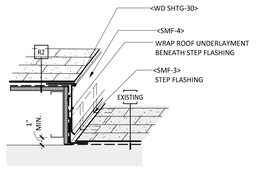

3 EXISITNG PLANE TO NEW PLANE- ROOF JOINT
SCALE: 1 1/2" = 1'-0"

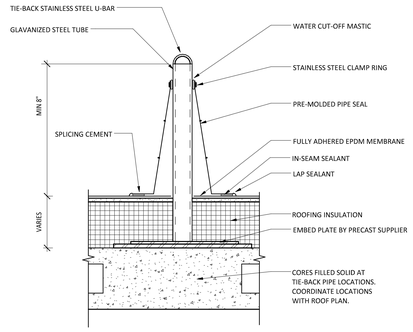

2 TIE-OFF POST
SCALE: 1 1/2" = 1'-0"

ROOF PLAN GENERAL NOTES

A. COORDINATE FINAL SIZE AND FINAL LOCATION OF ALL EQUIPMENT SUPPORT WITH THE APPROPRIATE EQUIPMENT MANUFACTURER.
B. PROVIDE POSITIVE SLOPE TO ALL ROOF DRAINS. ROOF SLOPE TO BE 1/4" PER FOOT MINIMUM.
C. SEE DRAWING AS10 FOR ROOF DETAILS. ROOFING CONTRACTOR TO VERIFY ALL ROOF DETAILS COMPLY WITH APPROVED ROOFING SYSTEM. IT IS THE RESPONSIBILITY OF THE ROOFING CONTRACTOR TO SUPPLY ANY ADDITIONAL DETAILS AND/OR MATERIALS TO ENSURE COMPLIANCE WITH WARRANTY.
D. REFER TO MECHANICAL AND ELECTRICAL DOCUMENTS FOR ALL PIPES, CURBS, VENTS, DUCTS, CONDUITS, AND OTHER FEATURES EXTENDING THROUGH ROOF SURFACES WHICH REQUIRE FLASHING AND COORDINATE SIZE AND LOCATION OF SAME.
E. ALL ROOF DETAILS ARE BASED ON _____ _____, ALL OTHER ROOF MANUFACTURERS TO SUPPLY ANY ADDITIONAL MATERIALS FOR THEIR SYSTEM AS REQUIRED.
F. FOR ROOF ASSEMBLY TYPES SEE SHEET G101.
G. INLET OF OVERFLOW ROOF SUMPS SHALL BE LOCATED 2" ABOVE ROOF SUMP INLET (TYP) U.N.O.
H. SEE MECHANICAL DRAWINGS M-SERIES FOR FINAL QUANTITIES & FINAL LOCATIONS OF VENTS THRU ROOF.
I. PROVIDE SPLASHBLOCKS AT ALL PRIMARY AND SECONDARY RAIN CONDUCTOR TERMINATIONS ONTO SINGLE-PLY MEMBRANE ROOFING
J.

R.S. - ROOF SUMP
H.P. - HIGH POINT
O.S. - OVERFLOW ROOF SUMP
S.C. - SCUPPER
V.T.R. - VENT THRU ROOF

INDICATES SLOPE DIRECTION

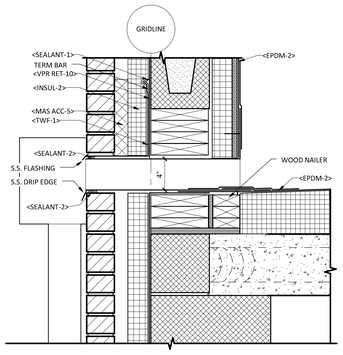

7 THRU-WALL SCUPPER
SCALE: 1 1/2" = 1'-0"

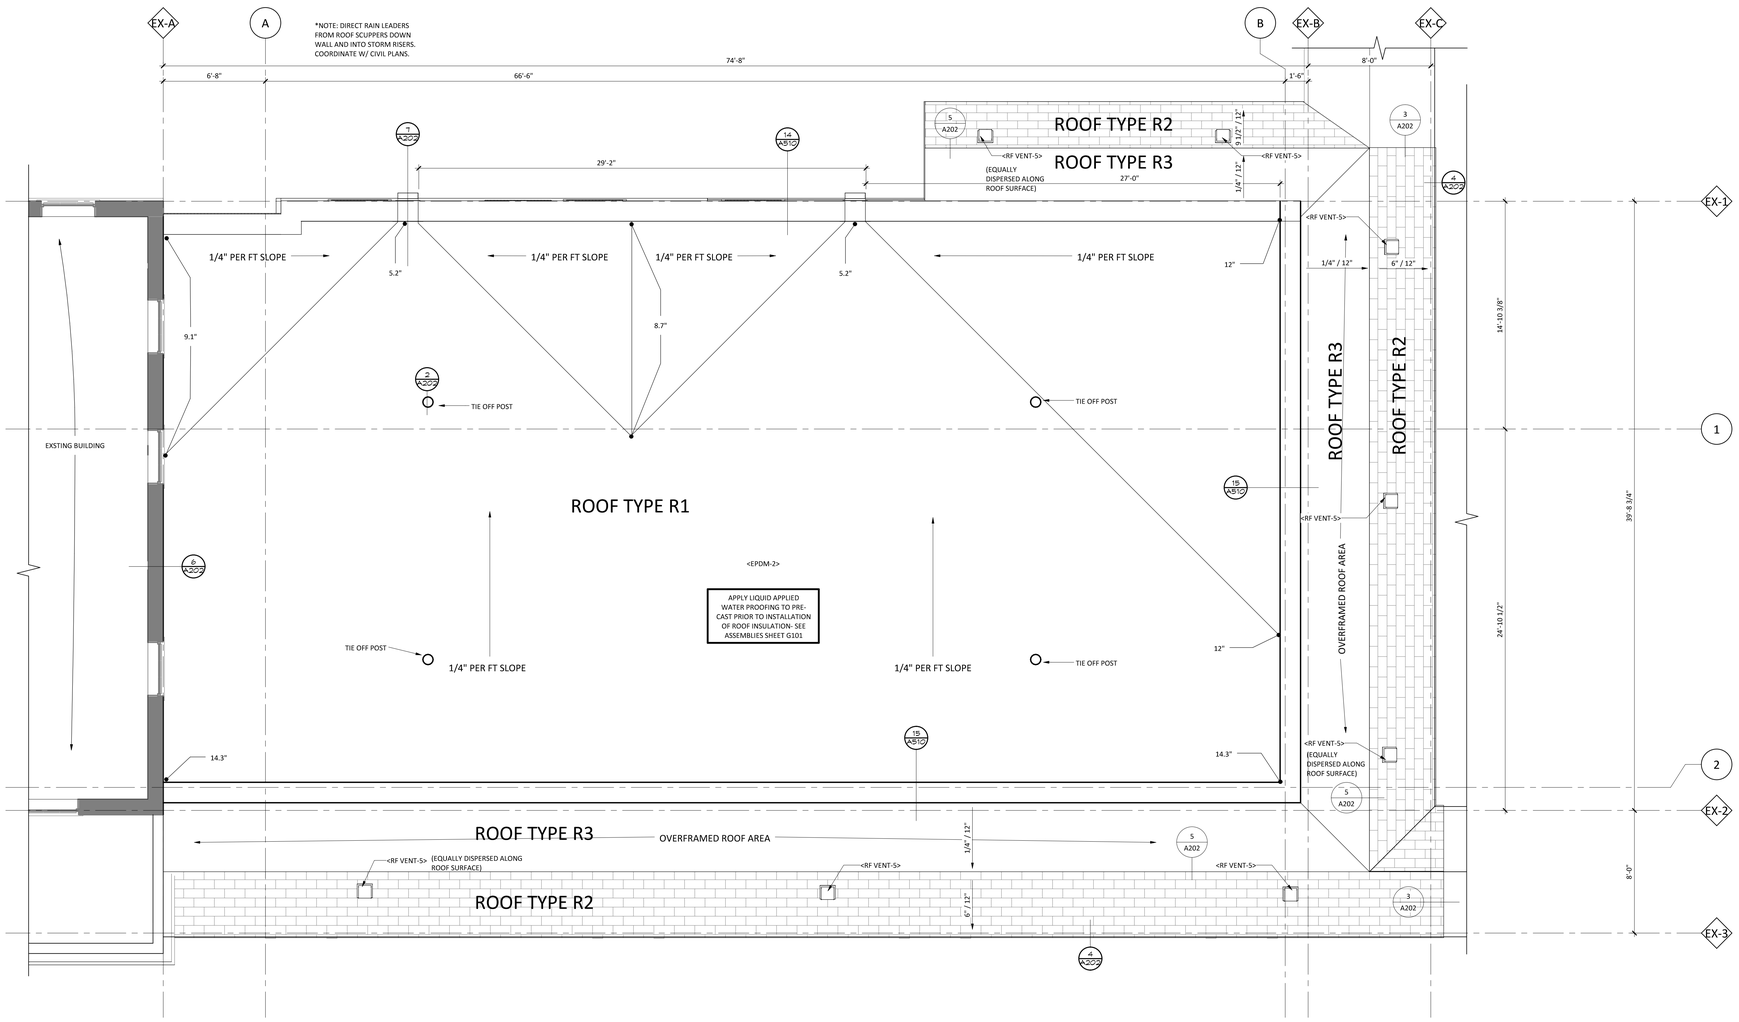

1 ROOF PLAN
SCALE: 1/4" = 1'-0"

CONSTRUCTION DOCUMENTS 100%

No	REVISION	DATE

JLG architects
Alexandria
525 Broadway Street
Alexandria, MN 56308
phone 3 2 0 7 5 9 9 0 3 0
facsimile 3 2 0 7 5 9 9 0 6 2
www.jlgarchitects.com

copyright © 2012

JLG 13070B

STAMP/SEAL:
I HEREBY CERTIFY THAT THIS PLAN, SPECIFICATION, OR REPORT WAS PREPARED BY ME OR UNDER MY DIRECT SUPERVISION, AND THAT I AM A DULY LICENSED ARCHITECT UNDER THE LAWS OF THE STATE OF MINNESOTA.

DANIEL J. MILLER, AIA — MN 43618 — REG. NO.

DRAWING TITLE: ROOF PLAN

PROJECT TITLE: CONSTRUCT NEW IT CENTER FOR HEALTH CARE TECHNOLOGY MANAGEMENT EXPANSION

DATE: 12.03.2014
PLOT SCALE: AS NOTED
PROJECT NO: 656-14-246

BUILDING No: NEW IT | CHECKED BY: DJM | DRAWN: DEH | CAD FILE:

LOCATION: ST. CLOUD VA HCS, ST. CLOUD, MN 56303

DRAWING NO: A202

St. Cloud VA Health Care System
Brainerd | Montevideo | Alexandria

VA FORM 08-6231

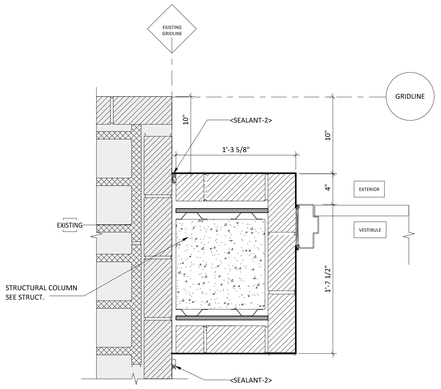

3 CONCRETE COLUMN @ ENTRY
SCALE: 1 1/2" = 1'-0"

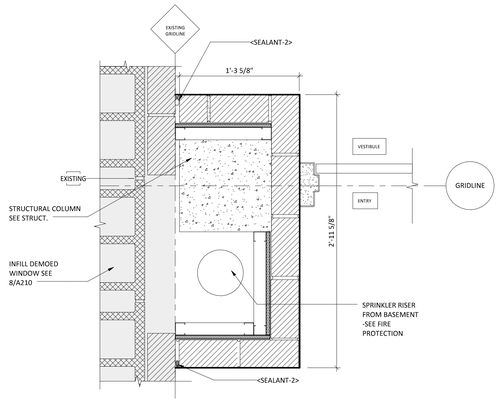

2 CONCRETE COLUMN @ VESTIBULE
SCALE: 1 1/2" = 1'-0"

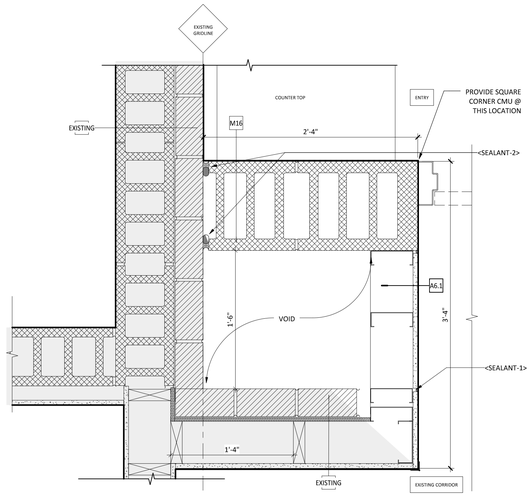

1 NEW BEARING WALL AT EXIST. WALL JOINT
SCALE: 1 1/2" = 1'-0"

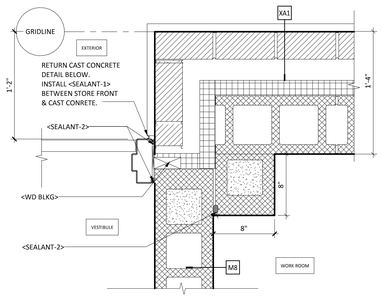

4 SETBACK @ ENTRY
SCALE: 1 1/2" = 1'-0"

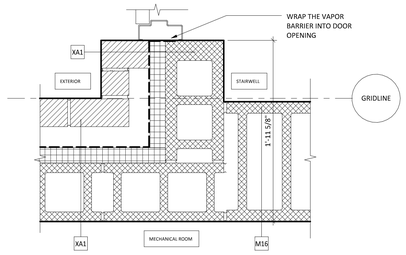

5 STAIRWELL @ NEW BUILDING
SCALE: 1 1/2" = 1'-0"

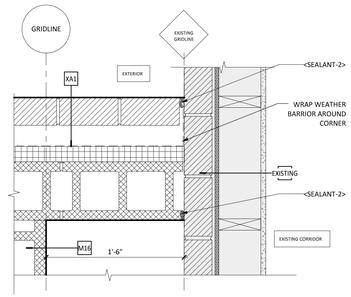

8 STAIRWELL @ EXISTING CORR.
SCALE: 1 1/2" = 1'-0"

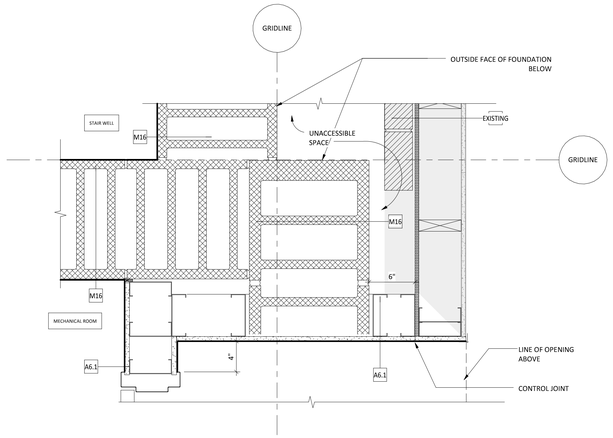

7 NEW EXTERIOR WALL AT EXIST. WALL JOINT
SCALE: 1 1/2" = 1'-0"

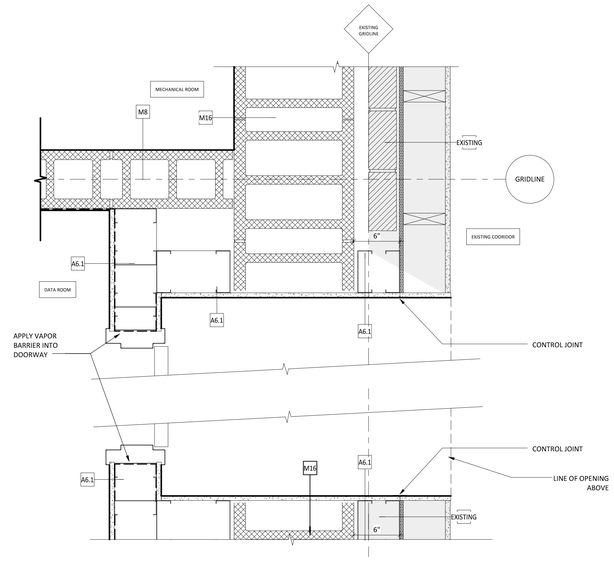

6 EAST DATA ENTRY
SCALE: 1 1/2" = 1'-0"

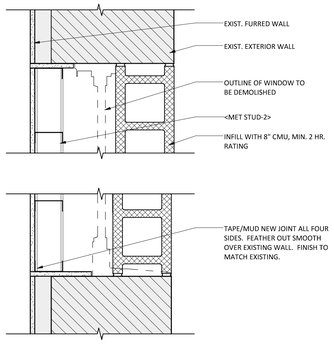

9 INFILL OF EXISTING WINDOW
SCALE: 1 1/2" = 1'-0"

CONSTRUCTION DOCUMENTS 100%

No	REVISION	DATE

JLG architects
Alexandria
525 Broadway Street
Alexandria, MN 56308
phone 3 2 0.7 5 9.9 0 3 0
facsimile 3 2 0.7 5 9.9 0 6 2
www.jlgarchitects.com

copyright © 2012

JLG 13070B

STAMP/SEAL:
I HEREBY CERTIFY THAT THIS PLAN, SPECIFICATION, OR REPORT WAS PREPARED BY ME OR UNDER MY DIRECT SUPERVISION, AND THAT I AM A DULY REGISTERED ARCHITECT UNDER THE LAWS OF THE STATE OF MINNESOTA.

DANIEL J. MILLER, AIA — MN 43618 REG. NO.

DRAWING TITLE: PLAN DETAILS

PROJECT TITLE: CONSTRUCT NEW IT CENTER FOR HEALTH CARE TECHNOLOGY MANAGEMENT EXPANSION

BUILDING No: NEW IT | CHECKED BY: DJM | DRAWN: DEH

LOCATION: ST. CLOUD VA HCS, ST. CLOUD, MN 56303

DATE: 12.03.2014
PLOT SCALE: AS NOTED
PROJECT NO: 656-14-246
CAD FILE:
DRAWING NO: A210

St. Cloud VA Health Care System
Brainerd | Montevideo | Alexandria

VA FORM 08-6231

DOOR TYPES

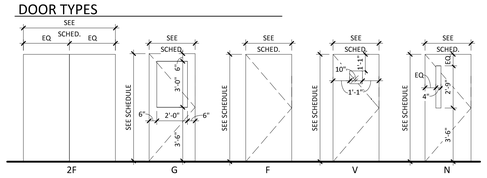

FRAME TYPES

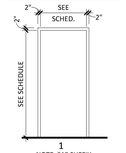

NOTE: "A" SUFFIX INDICATES A 4" HEAD

WINDOW TYPES

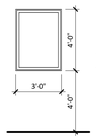

** NOTE ** SEE DETAIL 7/A220 FOR WINDOW JAMB/SILL/HEAD DETAIL.

TACTILE SIGN TYPES

NOTES:
1. ALL TACTILE SIGNS SHALL MEET THE REQUIREMENTS OF ANSI A117.1 AND IBC 2012
2. ALL TEXT TO BE UPPERCASE RAISED CHARACTERS
3. ALL BRAILLE TEXT TO BE UPPER AND LOWER CASE

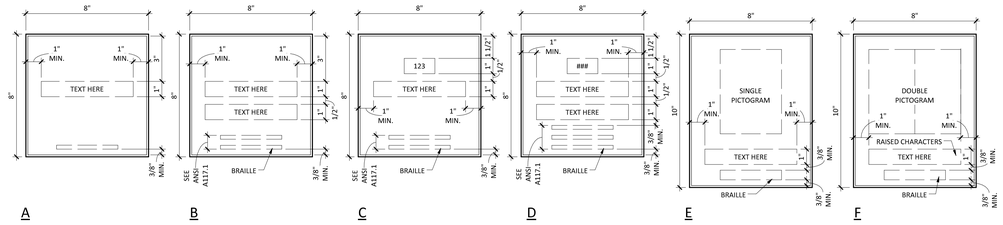

DOOR SCHEDULE																		
DOOR NUMBER	ROOM NAME	TOTAL LEAF OPENING SIZE			DOORS				FRAME				DETAILS					NOTES
		WIDTH	HEIGHT	THK	MAT'L	TYPE	FINISH	GLZ	MAT'L	TYPE	FINISH	GLZ	JAMB	HEAD	SILL	RATING	HW SET	
001A	UTILITY	6'-0"	7'-0"	1 3/4"	HM	2F	<PT-1>	--	HM	1	<PT-1>	--	7/A220	7/A220	--	--	5H-9	DOUBLE DOOR
001B	STAIRWELL	3'-0"	7'-0"	1 3/4"	HM	F	<PT-1>	--	HM	1	<PT-1>	--	--	2/A220 SIM	--	--	--	
001C	VESTIBULE	3'-0"	7'-0"	1 3/4"	HM	F	<PT-1>	--	HM	1	<PT-1>	--	--	7/A220	--	3/4 HR	--	
002	MECHANICAL ROOM	3'-0"	7'-0"	1 3/4"	HM	F	<PT-1>	--	HM	1	<PT-1>	--	7/A220	7/A220	--	--	4	
003	DEMARK	3'-6"	7'-0"	1 3/4"	HM	F	<PT-1>	--	HM	1	<PT-1>	--	7/A220	--	--	3/4 HR	4	
004	MECHANICAL 2	3'-0"	7'-0"	1 3/4"	HM	F	<PT-1>	--	HM	1	<PT-1>	--	7/A220	--	--	--	4	
005	FIRE SPRINKLER CLOSET	6'-0"	7'-0"	1 3/4"	HM	2F	<PT-1>	--	HM	1	<PT-1>	--	7/A220	--	--	3/4 HR	--	DOUBLE DOOR
101A	ENTRY	3'-0"	7'-0"	1 3/4"	HM	V	<PT-1>	--	HM	1A	<PT-1>	--	3,4/A210	--	--	--	5H-3	DOUBLE DOOR
101B	VESTIBULE	3'-0"	7'-0"	1 3/4"	HM	N	<PT-1>	<INSUL TEMP GL-1>	HM	1A	<PT-1>	--	2/A220	3/A220	--	--	4H	
103	LOBBY	6'-0"	7'-0"	1 3/4"	HM	2N	<PT-1>	--	HM	1	<PT-1>	--	1/A210	7/A220	--	3/4 HR	103	DOUBLE DOOR
105	STORAGE	3'-0"	7'-0"	1 3/4"	HM	F	<PT-1>	--	HM	1	<PT-1>	--	7/A220	7/A220	--	3/4 HR	4H	
107A	DATA ROOM	6'-0"	7'-0"	1 3/4"	HM	2N	<PT-1>	--	HM	1	<PT-1>	--	7/A220	7/A220	--	3/4 HR	5H-9	DOUBLE DOOR
107B	DATA ROOM	3'-6"	7'-0"	1 3/4"	HM	F	<PT-1>	--	HM	1	<PT-1>	--	3/A220	7/A220	--	--	5H-3	
109	WORK ROOM	3'-0"	7'-0"	1 3/4"	HM	G	<PT-1>	<FR GL DH - 45>	HM	1A	<PT-1>	--	7/A220	7/A220	--	3/4 HR	4H	
111A	ELECTRICAL	3'-0"	7'-0"	1 3/4"	HM	F	<PT-1>	--	HM	1A	<PT-1>	--	2/A220	3/A220	--	3/4 HR	4H	
111B	ELECTRICAL	4'-0"	7'-0"	1 3/4"	HM	F	<PT-1>	--	HM	1A	<PT-1>	--	6/A220	5/A220	--	--	E4	
113A	MECHANICAL	3'-0"	7'-0"	1 3/4"	HM	F	<PT-1>	--	HM	1	<PT-1>	--	7/A220	7/A220	--	--	4	
113B	MECHANICAL	4'-0"	7'-0"	1 3/4"	HM	F	<PT-1>	--	HM	1	<PT-1>	--	7/A220	5/A220	--	--	5H-3	
115	STAIRWELL	3'-0"	7'-0"	1 3/4"	HM	V	<PT-1>	<INSUL TEM GL-1>	HM	1A	<PT-1>	--	5/A210	10/A510	--	--	E4	
B29-1	DATA CLOSET -B29	3'-0"	7'-0"	1 3/4"	HM	F	<PT-1>	--	HM	1	<PT-1>	--	7/A220	7/A220	--	--	--	DOOR FOR DATA CLOSET ACCESS IN BUILDING 29

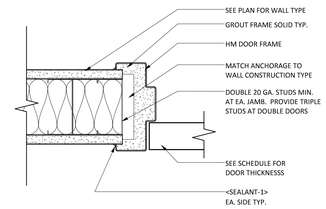

7 HM JAMB (HEAD/WINDOW JAMBS SIM.)
SCALE: 3" = 1'-0"

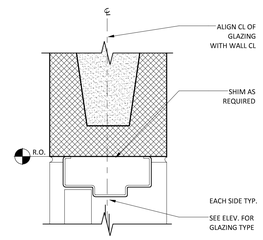

3 HOLLOW METAL HEAD @ CMU
SCALE: 3" = 1'-0"

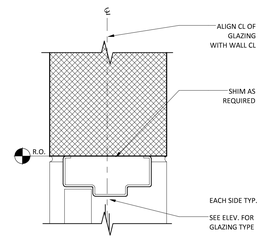

2 HOLLOW METAL JAMB @ CMU
SCALE: 3" = 1'-0"

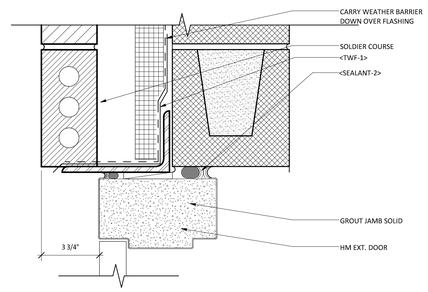

5 HM DOOR HEAD @ EXTERIOR WALL 1XA
SCALE: 3" = 1'-0"

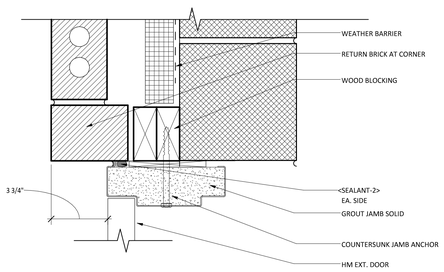

6 HM DOOR JAMB @ EXTERIOR WALL 1XA
SCALE: 3" = 1'-0"

CONSTRUCTION DOCUMENTS 100%

No	REVISION	DATE

JLG architects
Alexandria
525 Broadway Street
Alexandria, MN 56308
phone 3 2 0.7 5 9.9 0 3 0
facsimile 3 2 0.7 5 9.9 0 6 2
www.jlgarchitects.com

copyright © 2012

JLG 13070B

STAMP/SEAL:
I HEREBY CERTIFY THAT THIS PLAN, SPECIFICATION, OR REPORT WAS PREPARED BY ME OR UNDER MY DIRECT SUPERVISION, AND THAT I AM A DULY LICENSED ARCHITECT UNDER THE LAWS OF THE STATE OF MINNESOTA.

LIC. NO. 43597
DANIEL J. MILLER, AIA REG. NO.

DRAWING TITLE
DOOR SCHEDULE

PROJECT TITLE
CONSTRUCT NEW IT CENTER FOR HEALTH CARE TECHNOLOGY MANAGEMENT EXPANSION

BUILDING No	CHECKED BY	DRAWN
NEW IT	DJM	DEH

LOCATION
ST. CLOUD VA HCS
ST. CLOUD, MN 56303

DATE	PLOT SCALE	PROJECT NO.	CAD FILE	DRAWING NO.
12.03.2014	AS NOTED	656-14-246		A220

St. Cloud VA
Health Care System
Brainerd | Montevideo | Alexandria

VA FORM 08-6231

JOINT SEALANT COLOR GENERAL NOTES

THE FOLLOWING COLOR OF SEALANT SHOULD BE USED WHEN JOINTING OF FILLING BETWEEN MATERIALS

A. VERTICAL CONTROL JOINTS IN MASONRY - MATCH BRICK COLOR

B. JOINTS BETWEEN CAST STONE AND MASONRY - MATCH CAST STONE COLOR

C. HORIZONTAL CONTROL JOINT IN MASONRY - MATCH MORTAR COLOR

D. JOINTS BETWEEN CURTAINWALL AND MASONRY/ CAST STONE- MATCH CURTAIN WALL COLOR

E. JOINTS BETWEEN GRANITE AND MASONRY - MATCH MORTAR JOINT COLOR

F. ALL OTHER JOINTS BETWEEN SIMILAR MATERAILS - MATCH MATERIAL COLOR

EXTERIOR ELEVATION GENERAL NOTES

A. REFER TO AXXX FOR STOREFRONT AND CURTAINWALL ELEVATIONS

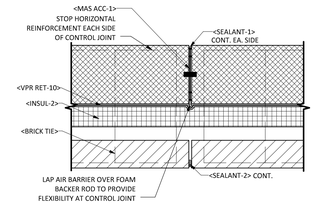

5 TYPICAL CONTROL JOINT
SCALE: 1 1/2" = 1'-0"

SHEET MATERIAL ID LIST

MATERIAL ID	SPEC SECTION & DESCRIPTION
BRICK TIE	04 2000 - BRICK TIE
BRICK-1	04 2000 - FACE BRICK
INSUL-2	07 2100 - EXTRUDED POLYSTYRENE WALL INSULATION
MAS ACC-1	04 2000 - CONTROL JOINT
RF VENT-5	07 3113 - LOW PROFILE ROOF VENT
SEALANT-1	07 9005 - JOINT SEALANT OR CAULKING
SEALANT-2	07 9005 - JOINT SEALANT OR CAULKING WITH BACKER ROD
SMF-2	07 6200 - PREFINISHED ALUMINUM FLASHING
SMF-4	07 6200 - COPPER FLASHING
VPR RET-10	07 2500 - VAPOR RETARDER, SELF-ADHERED OR LIQUID APPLIED

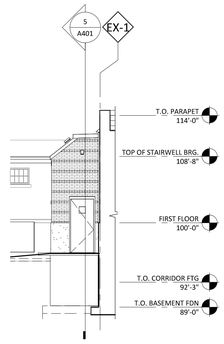

4 WEST ELEVATION OF STAIRWELL
SCALE: 1/8" = 1'-0"

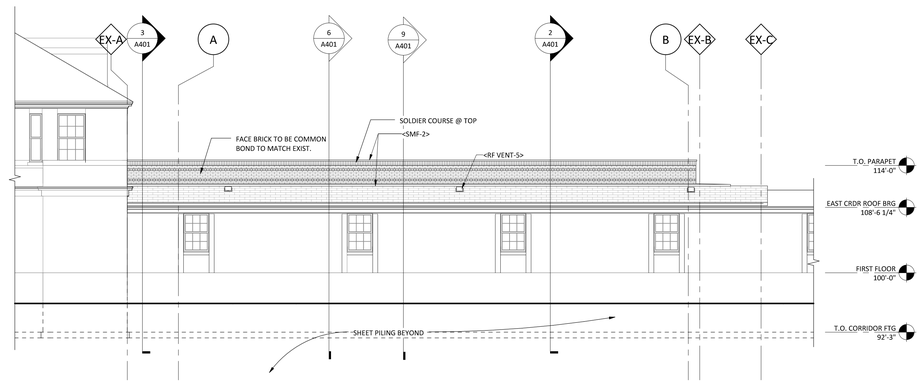

3 SOUTH ELEVATION
SCALE: 1/8" = 1'-0"

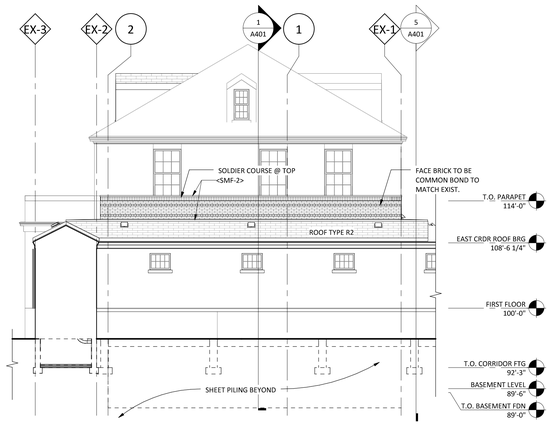

2 EAST ELEVATION
SCALE: 1/8" = 1'-0"

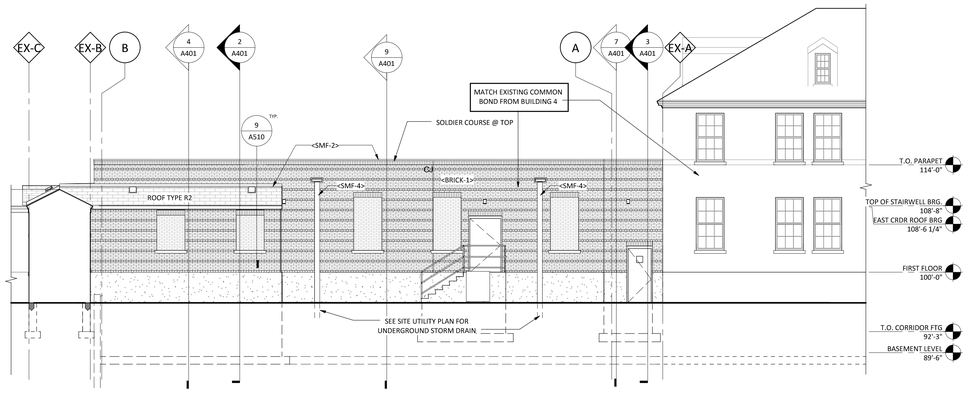

1 NORTH ELEVATION
SCALE: 1/8" = 1'-0"

CONSTRUCTION DOCUMENTS 100%

No	REVISION	DATE

JLG architects
Alexandria
525 Broadway Street
Alexandria, MN 56308
phone 3 2 0 7 5 9 9 0 3 0
facsimile 3 2 0 7 5 9 9 0 6 2
www.jlgarchitects.com

copyright © 2012

JLG 13070B

STAMP/SEAL:
I HEREBY CERTIFY THAT THIS PLAN, SPECIFICATION, OR REPORT WAS PREPARED BY ME OR UNDER MY DIRECT SUPERVISION, AND THAT I AM A DULY LICENSED ARCHITECT UNDER THE LAWS OF THE STATE OF MINNESOTA.

DANIEL J. MILLER, AIA — MN 43616 — REG. NO.

DRAWING TITLE: EXTERIOR ELEVATIONS

PROJECT TITLE: CONSTRUCT NEW IT CENTER FOR HEALTH CARE TECHNOLOGY MANAGEMENT EXPANSION

BUILDING No	CHECKED BY	DRAWN
NEW IT	DJM	DEH

LOCATION: ST. CLOUD VA HCS, ST. CLOUD, MN 56303

DATE	12.03.2014
PLOT SCALE	AS NOTED
PROJECT NO	656-14-246
CAD FILE	
DRAWING NO.	**A301**

St. Cloud VA Health Care System
Brainerd | Montevideo | Alexandria

VA FORM 08-6231

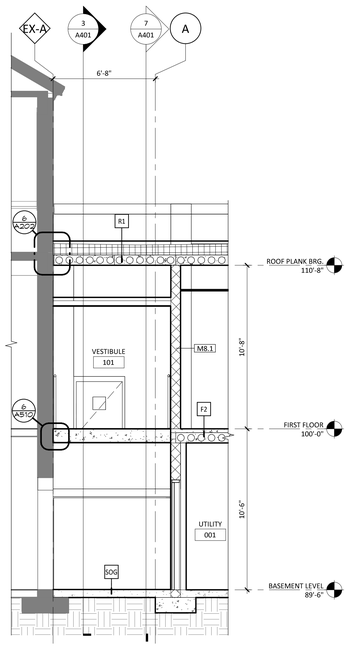

8 WALL SECTION - THROUGH ENTRY CORRIDOR
SCALE: 1/4" = 1'-0"

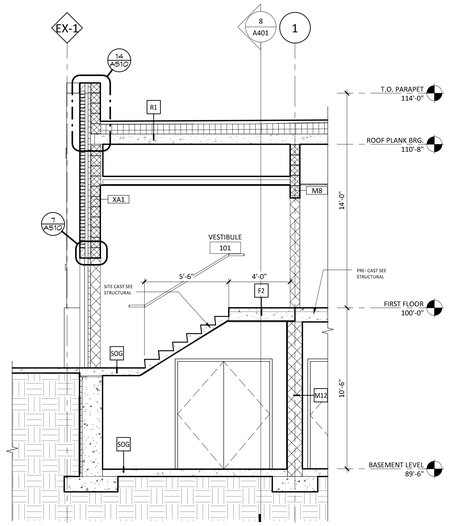

7 WALL SECTION - THROUGH ENTRY STAIR
SCALE: 1/4" = 1'-0"

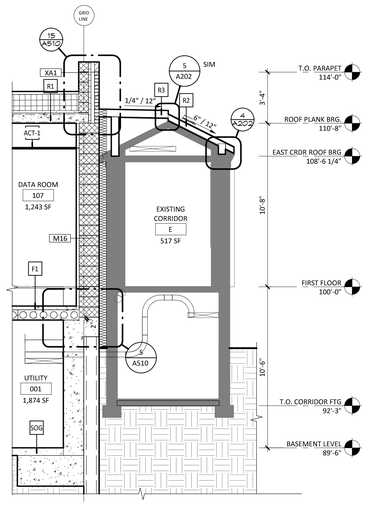

6 WALL SECTION - CMU AT CORRDIOR
SCALE: 1/4" = 1'-0"

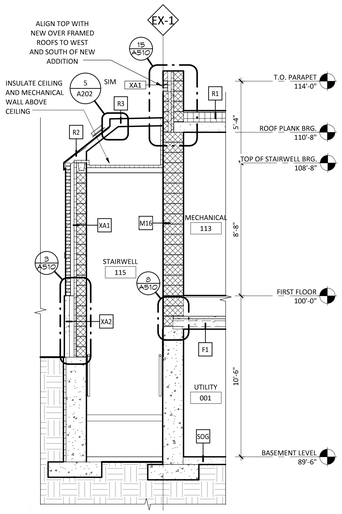

4 WALL SECTION - EXTERIOR CAVITY WALL
SCALE: 1/4" = 1'-0"

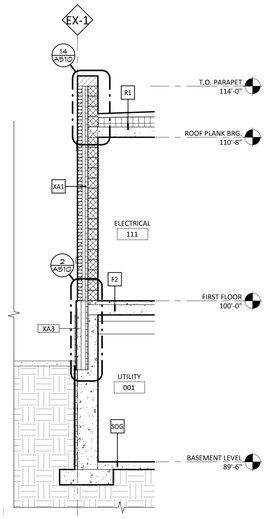

9 WALL SECTION @ TYPICAL EXTERIOR
SCALE: 1/4" = 1'-0"

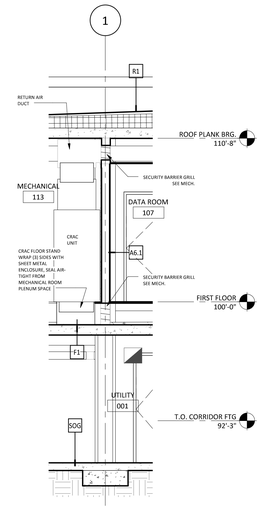

10 SECTION @ MECH. UNITS
SCALE: 1/4" = 1'-0"

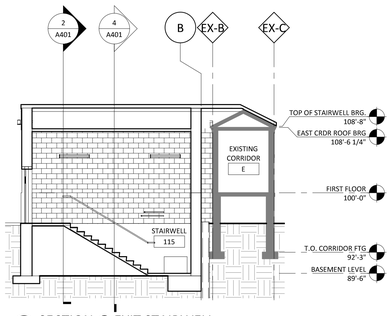

5 SECTION @ EXIT STAIRWELL
SCALE: 1/8" = 1'-0"

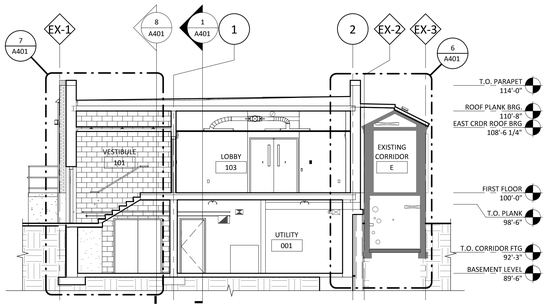

3 SECTION THROUGH NORTH ENTRY STAIR
SCALE: 1/8" = 1'-0"

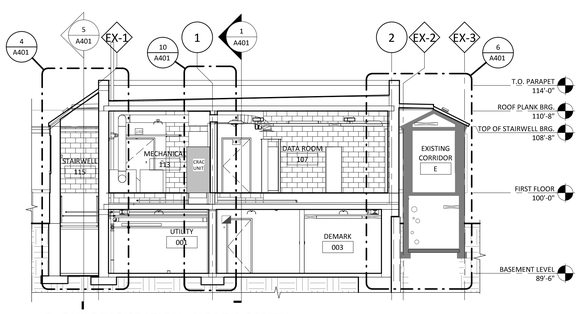

2 BUILDING SECTION - NORTH/SOUTH
SCALE: 1/8" = 1'-0"

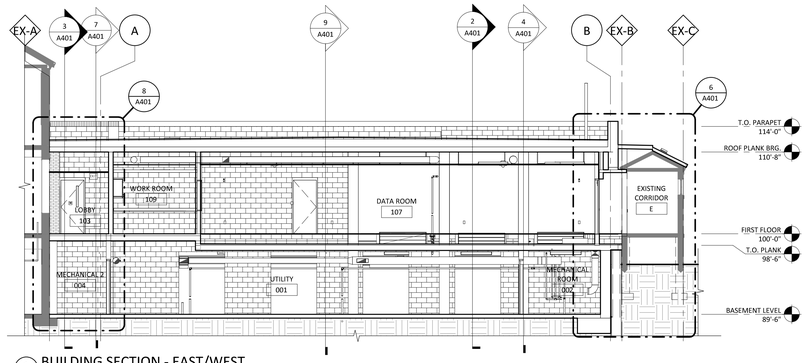

1 BUILDING SECTION - EAST/WEST
SCALE: 1/8" = 1'-0"

CONSTRUCTION DOCUMENTS 100%

No	REVISION	DATE

JLG architects
Alexandria
525 Broadway Street
Alexandria, MN 56308
phone 3 2 0.7 5 9.9 0 3 0
facsimile 3 2 0.7 5 9.9 0 6 2
www.jlgarchitects.com

copyright © 2012
JLG 13070B

STAMP/SEAL:
I HEREBY CERTIFY THAT THIS PLAN, SPECIFICATION, OR REPORT WAS PREPARED BY ME OR UNDER MY DIRECT SUPERVISION AND THAT I AM A DULY LICENSED ARCHITECT UNDER THE LAWS OF THE STATE OF MINNESOTA.

MN 43614
DANIEL J. MILLER, AIA REG. NO.

DRAWING TITLE
BUILDING/WALL SECTIONS

PROJECT TITLE
CONSTRUCT NEW IT CENTER FOR HEALTH CARE TECHNOLOGY MANAGEMENT EXPANSION

BUILDING No	CHECKED BY	DRAWN
NEW IT	DJM	DEH

LOCATION
ST. CLOUD VA HCS
ST. CLOUD, MN 56303

DATE	PLOT SCALE	PROJECT NO.	CAD FILE	DRAWING NO.
12.03.2014	AS NOTED	656-14-246		A401

St. Cloud VA Health Care System
Brainerd | Montevideo | Alexandria

VA FORM 08-6231

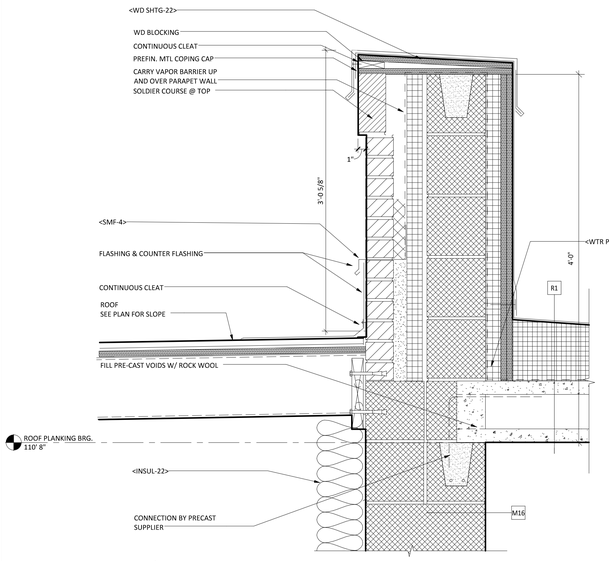

15 T/SLOPED ROOF @ NEW WALL
SCALE: 1 1/2" = 1'-0"

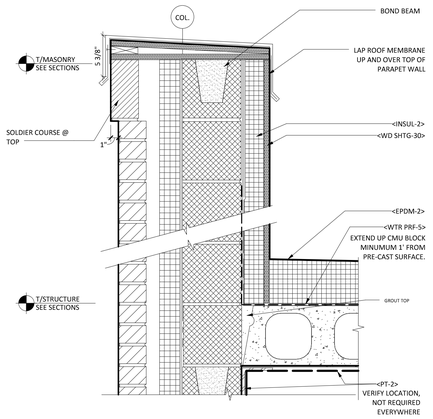

14 TYP. PRE-FIN. METAL COPING
SCALE: 1 1/2" = 1'-0"

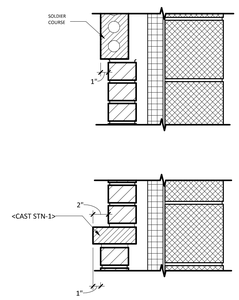

9 INSET BRICK (FAUX WINDOW)
SCALE: 1 1/2" = 1'-0"

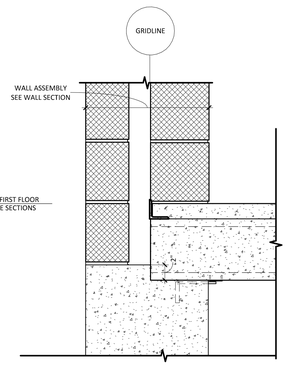

8 T/FOUNDATION IN STAIRWELL
SCALE: 1 1/2" = 1'-0"

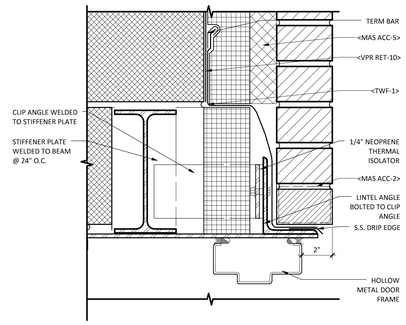

7 THERMAL BREAK LINTEL
SCALE: 3" = 1'-0"

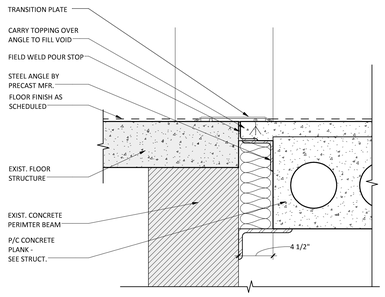

6 INFILL FLOOR GAP AT P/C EDGE
SCALE: 1 1/2" = 1'-0"

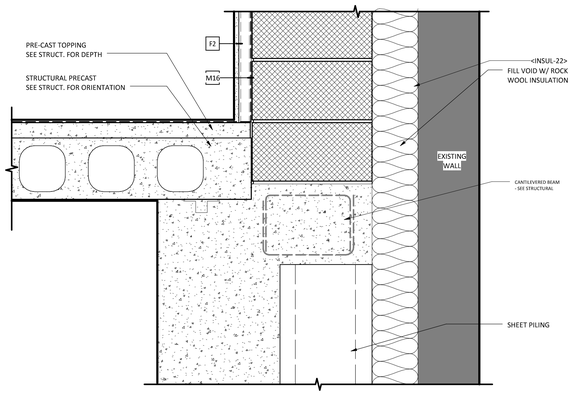

5 T/ FND WALL @ SHEET PILING
SCALE: 1 1/2" = 1'-0"

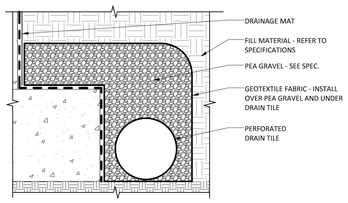

4 DRAINTILE - AT FOOTING
SCALE: 1 1/2" = 1'-0"

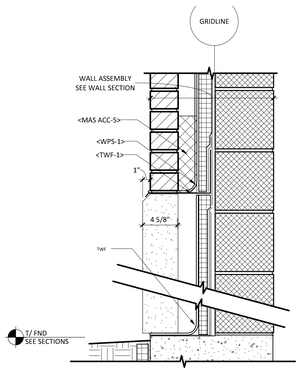

3 T/FOUNDATION WALL @ STAIRWELL
SCALE: 1 1/2" = 1'-0"

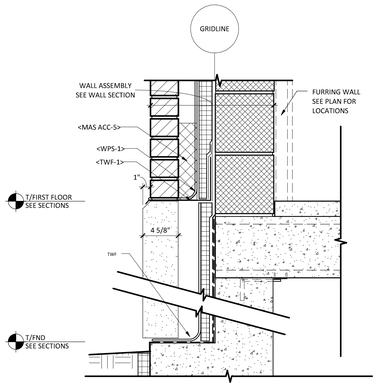

2 T/FOUNDATION WALL ABOVE GRADE
SCALE: 1 1/2" = 1'-0"

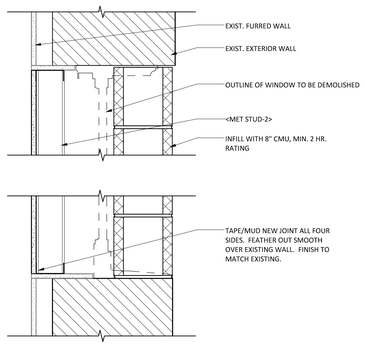

1 INFILL AT EXISTING WINDOW
SCALE: 1 1/2" = 1'-0"

CONSTRUCTION DOCUMENTS 100%

No	REVISION	DATE

JLG architects
Alexandria
525 Broadway Street
Alexandria, MN 56308
phone 3 2 0 7 5 9 9 0 3 0
facsimile 3 2 0 7 5 9 9 0 6 2
www.jlgarchitects.com

copyright © 2012

JLG 13070B

STAMP/SEAL
I HEREBY CERTIFY THAT THIS PLAN, SPECIFICATION, OR REPORT WAS PREPARED BY ME OR UNDER MY DIRECT SUPERVISION AND THAT I AM A DULY LICENSED ARCHITECT UNDER THE LAWS OF THE STATE OF MINNESOTA.

DANIEL J. MILLER, AIA — LIC. NO. 43691 — REG. NO.

DRAWING TITLE: EXTERIOR ASSEMBLY DETAILS

PROJECT TITLE: CONSTRUCT NEW IT CENTER FOR HEALTH CARE TECHNOLOGY MANAGEMENT EXPANSION

DATE: 12.03.2014
PLOT SCALE: AS NOTED
PROJECT NO.: 656-14-246
BUILDING No: NEW IT
CHECKED BY: DJM
DRAWN: DEH
CAD FILE:
LOCATION: ST. CLOUD VA HCS, ST. CLOUD, MN 56303
DRAWING NO.: A510

St. Cloud VA Health Care System
Brainerd | Montevideo | Alexandria

VA FORM 08-6231

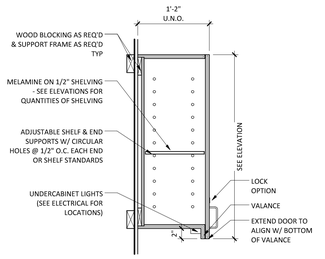

9 W2 WALL CAB. UNDER CAB. LIGHT
SCALE: 1" = 1'-0"

WALL CABINETS

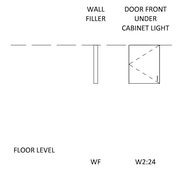

CASEWORK GENERAL NOTES

XX:XX* — * DONOTES LOCK TO BE PROVIDED FOR DOOR(S) OR DRAWER(S)
INDICATES WIDTH OF CABINET (IN INCHES)
CABINET TYPE - SEE SCHEDULE THIS SHEET

1. CASEWORK & ARCHITECTURAL WOODWORK CONTRACTOR(S) SHALL CAREFULLY EXAMINE THE DRAWINGS AND SPECIFICATIONS TO PROPERLY DETERMINE CONTRACTUAL RESPONSIBILITIES.
2. FOR ACTUAL ROOM DIMENSIONS REFER TO FLOOR PLANS. CONTRACTOR SHALL FIELD CHECK ALL DIMENSIONS BEFORE FABRICATION.
3. OVERALL LENGTH OF TOPS SHALL BE DETERMINED BY CASEWORK DIMENSIONS AS INDICATED ON PLANS. SUCH LENGTHS SHALL REMAIN CONSTANT REGARDLESS OF SUCCESSFUL BIDDER'S STANDARDS.
4. OVERALL HEIGHT OF BASE CABINET TOPS MUST BE MAINTAINED AS SHOWN ON INTERIOR ELEVATIONS.
5. INSTALLATION OF CASEWORK SHALL BEGIN AT THE HIGH POINT OF THE ROOM WITH ANY LEVELERS IN AS FAR AS POSSIBLE.
6. COUNTERTOPS AND SPLASHES SHALL BE SCRIBED TO MATCH IRREGULARITIES AND CONTOURS OF WALLS.
7. CASEWORK SHALL BE INSTALLED ON TOP OF FINISHED VCT, OR WELDED SHEET FLOORING WHERE THESE FLOOR FINISHES ARE SCHEDULED.
8. PROVIDE FINISHED BACK & END PANELS TO COMPLETE THE ENCLOSURE OF ALL CABINETRY TO WALLS AND ADJACENT CABINETRY.
9. REFER TO ELECTRICAL DRAWINGS FOR ADDITIONAL INFORMATION
10. PROVIDE EQUAL SIZED FILLERS AT WALLS WHERE CONTINUOUS RUN OF CASEWORK ABUTS TWO WALLS.
11. PROVIDE BRACKET AT ANY COUNTER OR SHELF SPANNING MORE THAN 4'-0" UNSUPPORTED
12. DOORS IN TALL CABINETS (TYPE "T" CABINETS) SHALL BE 1 1/4" THICK
13. SEE INTERIOR ELEVATIONS FOR LOCKING CONFIGURATIONS AND LOCATIONS
14. SEE INTERIOR ELEVATIONS FOR ALL FINISHES
15. LOCATE GROMMETED OPENINGS IN FIELD (COOR. W/MISC. EQUIPMENT) AT 4'-0" O.C. MAX, AND 1 PER COUNTER MIN.
16. BASE FINISH AT CABINETS TO MATCH BASE CABINET MATERIAL AND FINISH
17. INTERIOR FINISH AT ALL CABINETS TO MATCH EXTERIOR MATERIAL AND FINISH, U.N.O.

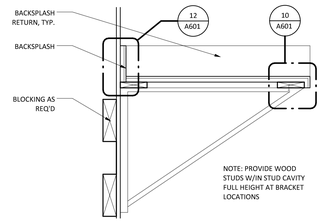

11 COUNTERTOP
SCALE: 1 1/2" = 1'-0"

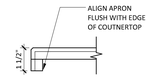

10 COUNTERTOP EDGE
SCALE: 3" = 1'-0"

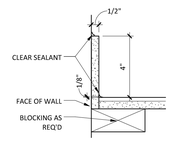

12 BACKSPLASH SCRIBE
SCALE: 3" = 1'-0"

ROOM FINISH SCHEDULE

ROOM NUMBER	ROOM NAME	BASE	FLOOR	CEILING	WALLS NORTH	WALLS EAST	WALLS SOUTH	WALLS WEST	REMARKS
115	STAIRWELL	RB- BASE	SEALED CONC.	GYP BD	<PT-1>	<PT-1>	<PT-1>	<PT-1>	
113	MECHANICAL	-	SEALED CONC.	-	<PT-1>	<PT-1>	<PT-1>	<PT-1>	
111	ELECTRICAL	-	SEALED CONC.	-	<PT-1>	<PT-1>	<PT-1>	<PT-1>	
109	WORK ROOM	RB- BASE	VCT	ACT	<PT-1>	<PT-1>	<PT-1>	<PT-1>	
107	DATA ROOM	-	ACCESS FLOOR SYSTEM	ACCESS CEILING SYSTEM	<PT-2>	<PT-2>	<PT-2>	<PT-2>	<PT-2> CONTINUOUS UNBROKEN ELEMENT THROUGH OUT ROOM
105	STORAGE	-	VCT	-	<PT-1>	<PT-1>	<PT-1>	<PT-1>	
103	LOBBY	RB-BASE	VCT	ACT	<PT-1>	<PT-1>	<PT-1>	<PT-1>	
101	VESTIBULE	RB-BASE	VCT	GYP BD	<PT-1>	<PT-1>	<PT-1>	<PT-1>	
006	VESTIBULE	RB-BASE	VCT	GYP BD	<PT-1>	<PT-1>	<PT-1>	<PT-1>	
005	FIRE SPRINKLER CLOSET	-	EXIST.	-	<PT-1>	<PT-1>	<PT-1>	<PT-1>	
004	MECHANICAL 2	-	SEALED CONC.	-	<PT-1>	<PT-1>	<PT-1>	<PT-1>	
003	DEMARK	-	VCT	-	<PT-1>	<PT-1>	<PT-1>	<PT-1>	
002	MECHANICAL ROOM	-	SEALED CONC.	-	<PT-1>	<PT-1>	<PT-1>	<PT-1>	
001	UTILITY	-	SEALED CONC.	-	<PT-1>	<PT-1>	<PT-1>	<PT-1>	

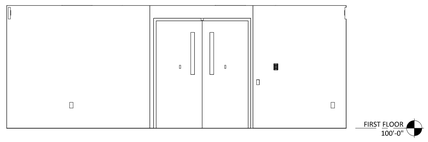

1 IT LOBBY ELEVATION - EAST
SCALE: 1/4" = 1'-0"

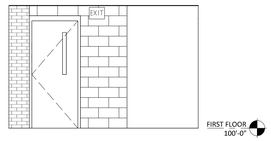

2 IT LOBBY ELEVATION - NORTH
SCALE: 1/4" = 1'-0"

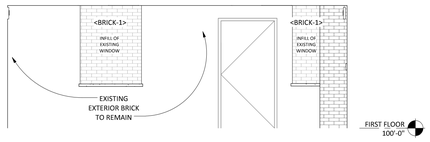

4 IT LOBBY ELEVATION - WEST
SCALE: 1/4" = 1'-0"

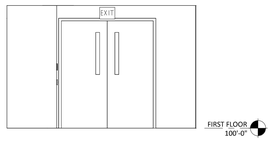

3 IT LOBBY ELEVATION - SOUTH
SCALE: 1/4" = 1'-0"

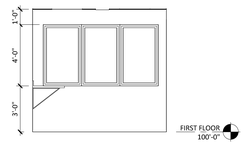

5 WORK ROOM ELEVATION - EAST
SCALE: 1/4" = 1'-0"

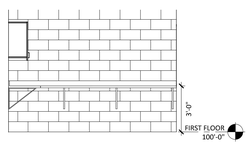

6 WORK ROOM ELEVATION - NORTH
SCALE: 1/4" = 1'-0"

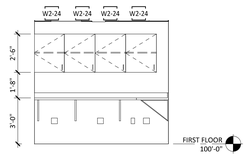

7 WORK ROOM ELEVATION - WEST
SCALE: 1/4" = 1'-0"

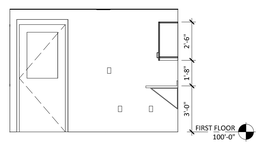

8 WORK ROOM ELEVATION - SOUTH
SCALE: 1/4" = 1'-0"

CONSTRUCTION DOCUMENTS 100%

No	REVISION	DATE

JLG architects
Alexandria
525 Broadway Street
Alexandria, MN 56308
phone 3 2 0.7 5 9.9 0 3 0
facsimile 3 2 0.7 5 9.9 0 6 2
www.jlgarchitects.com

copyright © 2012
JLG 13070B

STAMP/SEAL
I HEREBY CERTIFY THAT THIS PLAN, SPECIFICATION, OR REPORT WAS PREPARED BY ME OR UNDER MY DIRECT SUPERVISION, AND THAT I AM A DULY LICENSED ARCHITECT UNDER THE LAWS OF THE STATE OF MINNESOTA.
MN 43601
DANIEL J. MILLER, AIA REG. NO.

DRAWING TITLE: INTERIOR ELEVATIONS

PROJECT TITLE: CONSTRUCT NEW IT CENTER FOR HEALTH CARE TECHNOLOGY MANAGEMENT EXPANSION

DATE: 12.03.2014
PLOT SCALE: AS NOTED
PROJECT NO: 656-14-246
BUILDING No: NEW IT
CHECKED BY: DJM
DRAWN: DEH
CAD FILE:
LOCATION: ST. CLOUD VA HCS, ST. CLOUD, MN 56303
DRAWING NO: A601

St. Cloud VA Health Care System
Brainerd | Montevideo | Alexandria

VA FORM 08-6231

CEILING PLAN GENERAL NOTES

A. COORDINATE FINAL SIZE AND FINAL LOCATION OF ALL ACCESS PANELS WITH TRADE REQUIRING SAME.
B. COORDINATE CEILING SUSPENSION SYSTEMS WITH OTHER CEILING SPACE EQUIPMENT SUPPORTING DEVICES.
C. FOR PARTITION TYPES, SEE SHEET AX-XXX
D. ALL EXISTING WALLS IN PROJECT AREA TO MEET FIRE RATINGS INDICATED ON REFLECTED CEILING PLAN.
E. CEILING GRID SYSTEM TO BE CENTERED IN ROOM IN BOTH DIRECTIONS UNLESS NOTED OTHERWISE.
F. NO CEILING PANEL TO BE CUT TO LESS THAN 6" WIDTH AT CEILING PANEL INSTALLATION TYPICAL.
G. AT CONDITIONS WHERE CEILING TILE PADS EXCEED 2'-0" TRIM 2'X4' CEILING PADS AS REQUIRED TO FIT.
H. SPRINKLER HEADS TO BE LOCATED IN THE CENTER OF CEILING PANELS TYPICALLY .
I. PAINT ALL EXPOSED (VISUAL) CONSTRUCTION ABOVE CEILINGS INCLUDING BUT NOT LIMITED TO MECH. AND ELECTRICAL ITEMS. SEE NOTES ON SHEET FOR EXTENT OF SCOPE
J. VERIFY EXACT LOCATIONS OF SOFFIT AND CEILING CONTROL JOINTS WITH THE ARCHITECTS REPRESENTATIVE IN THE FIELD.
K. REFER TO AQ-XX SERIES DRAWINGS FOR LOCATIONSOF CEILING MOUNTED EQUIPMENT, I.E. EMERGENCY SHOWER CURTAINS, FUME HOODS, ETC. REFER TO DETAILS "XX" FOR CONSTRUCTION.
L. REFER TO DETAIL "XX" FOR PENETRATION OF UNISTRUT IN ACOUSITC CEILING.
M. COORDINATE THE LOCATION OF ESCUTCHEON PLATES AT CEILING PANEL PENETRATIONS WITH ELECTRICAL AND MECHANICAL TRADES.
N. SEE ELECTRICAL DRAWINGS FOR FIXTURE TYPES AND NIGHT LIGHT LOCATIONS.
O. PATCH AND REPAIR THE EXISTING CEILING PANELS AND GRID WHERE WALLS WERE REMOVED.
P. CONTRACTOR SHALL MAINTAIN THE FIRE RATING INTEGRITY OF ALL EXISTING PARTITIONS INDICATED AS FIRE RESISTANCE RATED. ADVISE THE ARCHITECT OF ANY PRE-EXISTING BREACHES DISCOVERED IN THE COURSE OF WORK.

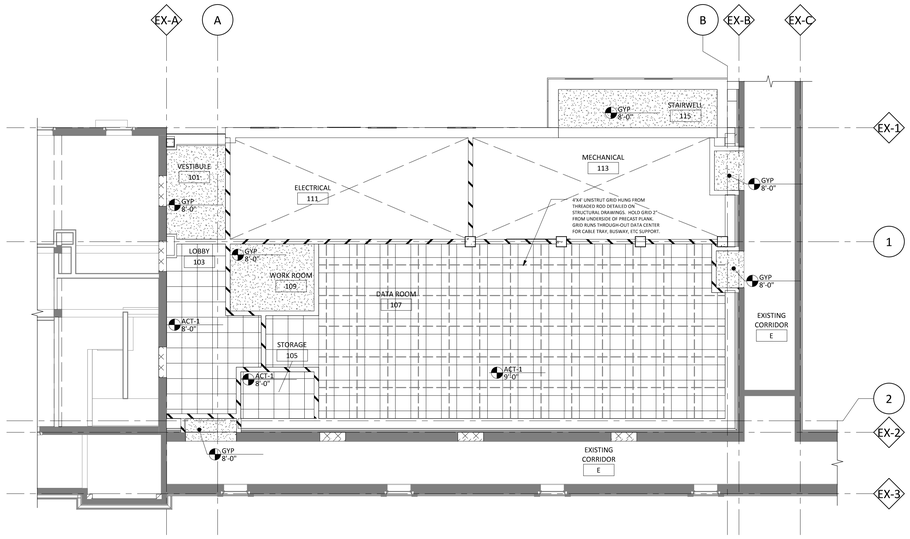

3 FIRST FLOOR CEILING PLAN UNI-STRUT LOCATIONS
SCALE: 1/8" = 1'-0"

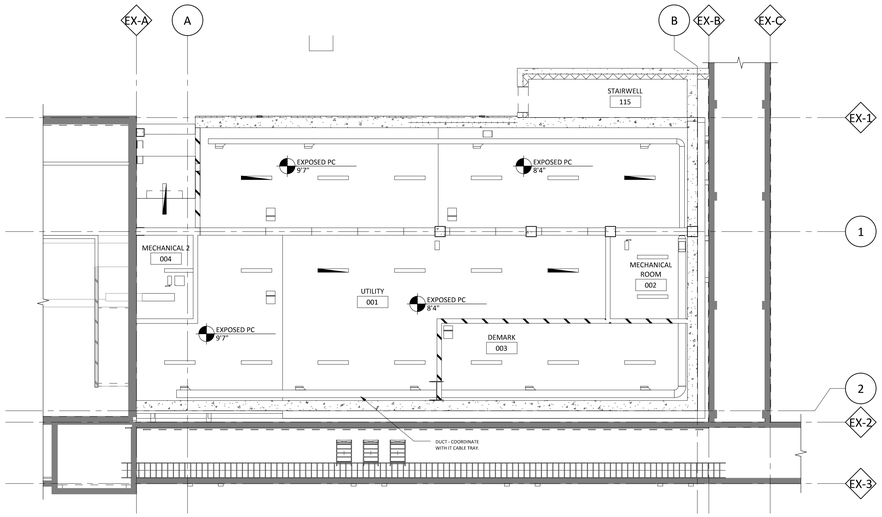

2 BASEMENT LEVEL
SCALE: 1/8" = 1'-0"

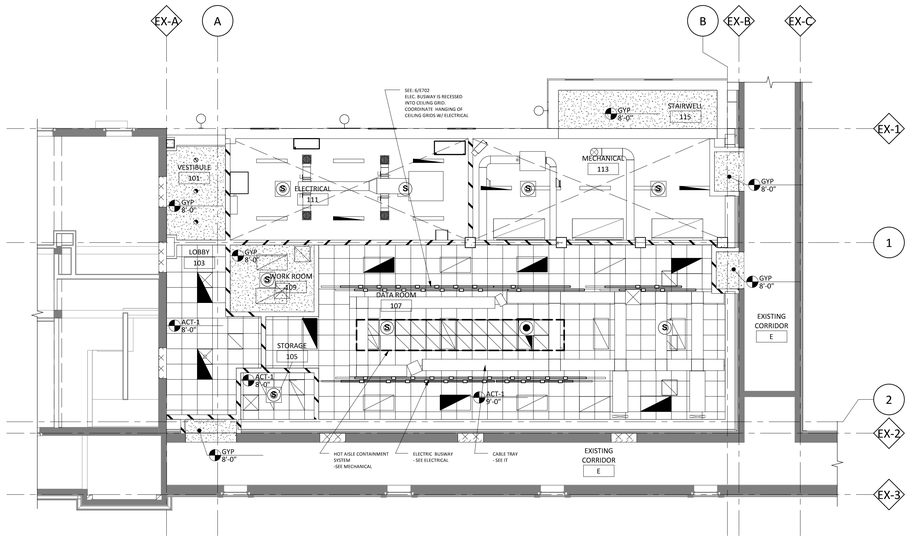

1 FIRST FLOOR CEILING PLAN
SCALE: 1/8" = 1'-0"

CONSTRUCTION DOCUMENTS 100%

No	REVISION	DATE

JLG architects
Alexandria
525 Broadway Street
Alexandria, MN 56308
phone 3 2 0.7 5 9.9 0 3 0
facsimile 3 2 0.7 5 9.9 0 6 2
www.jlgarchitects.com

copyright © 2012

JLG 13070B

STAMP/SEAL
I HEREBY CERTIFY THAT THIS PLAN, SPECIFICATION, OR REPORT WAS PREPARED BY ME OR UNDER MY DIRECT SUPERVISION, AND THAT I AM A DULY LICENSED ARCHITECT UNDER THE LAWS OF THE STATE OF MINNESOTA.

DANIEL J. MILLER, AIA — MN 43619 — REG. NO.

DRAWING TITLE: REFLECTED CEILING PLANS

PROJECT TITLE: CONSTRUCT NEW IT CENTER FOR HEALTH CARE TECHNOLOGY MANAGEMENT EXPANSION

BUILDING No: NEW IT
CHECKED BY: DJM
DRAWN: DEH
LOCATION: ST. CLOUD VA HCS, ST. CLOUD, MN 56303

DATE: 12.03.2014
PLOT SCALE: AS NOTED
PROJECT NO.: 656-14-246
CAD FILE:
DRAWING NO.: A701

St. Cloud VA Health Care System
Brainerd | Montevideo | Alexandria

VA FORM 08-6231

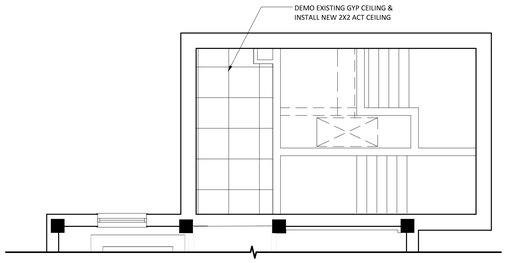

2 BUILDING 29 MODIFICATION FOR DATA CLOSET RCP
SCALE: 1 1/2" = 1'-0"

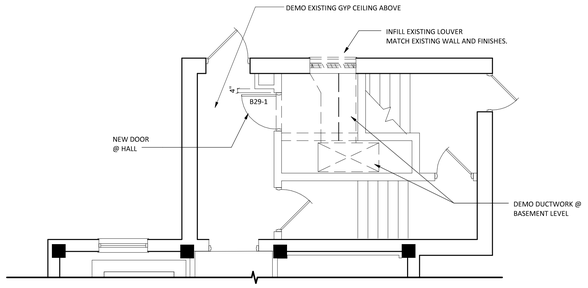

1 BUILDING 29 MODIFICATION FOR DATA CLOSET
SCALE: 1 1/2" = 1'-0"

CONSTRUCTION DOCUMENTS 100%

No	REVISION	DATE

JLG architects
Alexandria
525 Broadway Street
Alexandria, MN 56308
phone 3 2 0.7 5 9.9 0 3 0
facsimile 3 2 0.7 5 9.9 0 6 2
www.jlgarchitects.com
copyright © 2012

JLG 13070B

STAMP/SEAL
I HEREBY CERTIFY THAT THIS PLAN, SPECIFICATION, OR REPORT WAS PREPARED BY ME OR UNDER MY DIRECT SUPERVISION, AND THAT I AM A DULY LICENSED ARCHITECT UNDER THE LAWS OF THE STATE OF MINNESOTA.

DANIEL J. MILLER, AIA — MN 43619 — REG. NO.

DRAWING TITLE
BUILDING 29 DATA CLOSET MODIFCATIONS

PROJECT TITLE
CONSTRUCT NEW IT CENTER FOR HEALTH CARE TECHNOLOGY MANAGEMENT EXPANSION

DATE: 12.03.2014
PLOT SCALE: AS NOTED
PROJECT NO: 656-14-246

BUILDING No	CHECKED BY	DRAWN	CAD FILE
NEW IT	DJM	DEH	

LOCATION
ST. CLOUD VA HCS
ST. CLOUD, MN 56303

DRAWING NO: A800

St. Cloud VA Health Care System
Brainerd | Montevideo | Alexandria

VA FORM 08-6231