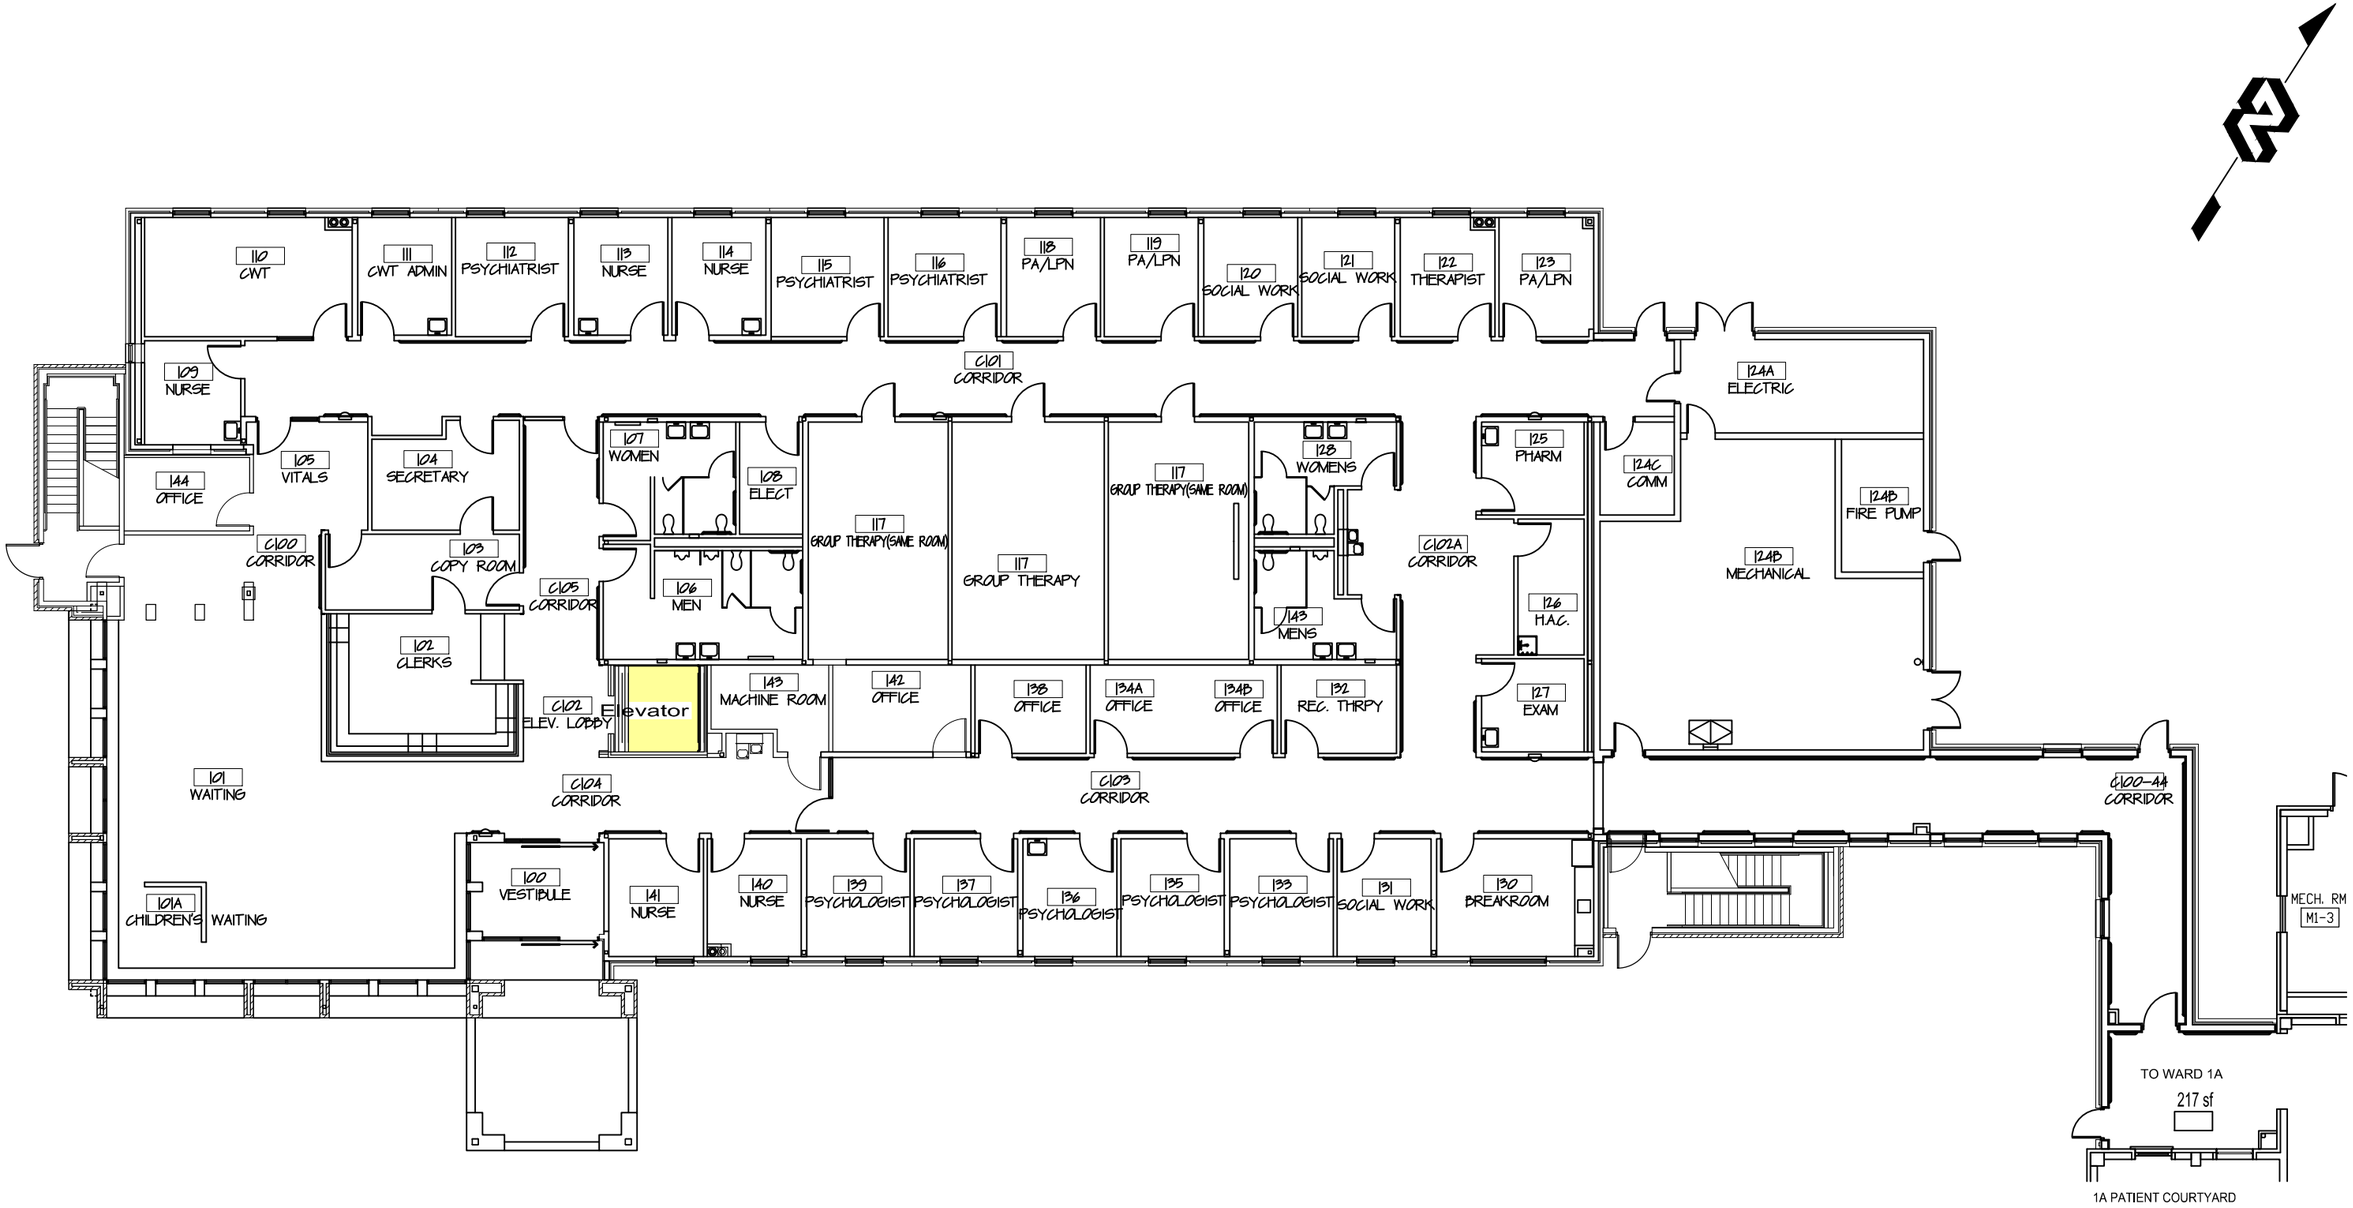

Notes and/or Revisions:	Date

CUSTOM VA FORM 08-6231B, APR 2009

Approved: Medical Center Facility Manager

Approved: Engineering Service Chief

Project Title: Correct Elevator Deficiniecies

One inch or not to scale ! 0 1

Scale: 1/16"=1'-0"

Drawing Title: Elevator Location Plan Building 44

Location: 1100 N. College Ave.,Fayetteville, AR

Checked: ELW | Drawn: CGS | Date: 19 April 16

Project Number: 564-16-104

Building Number: 44

Drawing Number: AS105

Sheet 6 of 6

Engineering Service

VETERANS HEALTH CARE SYSTEM OF THE OZARKS