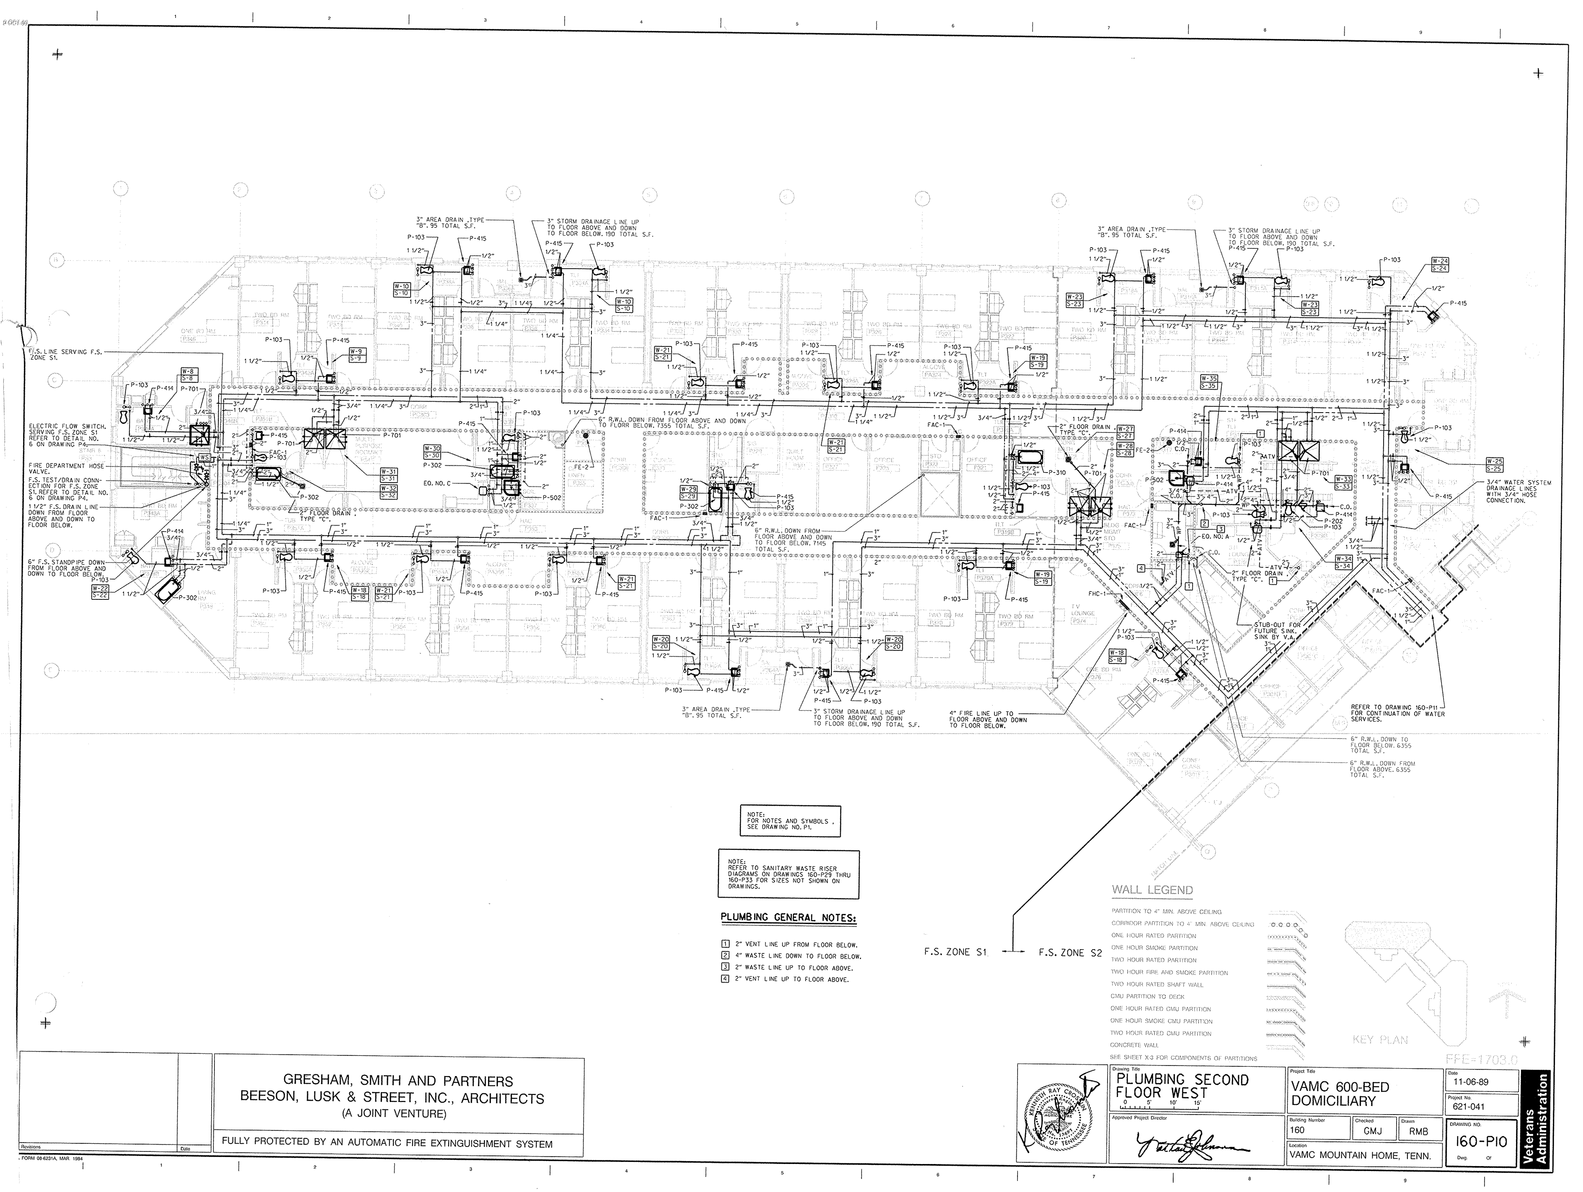

NOTE:
FOR NOTES AND SYMBOLS, SEE DRAWING NO. P1.

NOTE:
REFER TO SANITARY WASTE RISER DIAGRAMS ON DRAWINGS NO-P29 THRU NO-P33 FOR SIZES NOT SHOWN ON DRAWINGS.

PLUMBING GENERAL NOTES:

1. 2" VENT LINE UP FROM FLOOR BELOW.
2. 4" WASTE LINE DOWN TO FLOOR BELOW.
3. 2" WASTE LINE UP TO FLOOR ABOVE.
4. 2" VENT LINE UP TO FLOOR ABOVE.

WALL LEGEND

- PARTITION TO 4" MIN. ABOVE CEILING
- CORRIDOR PARTITION TO 4" MIN. ABOVE CEILING
- ONE HOUR RATED PARTITION
- ONE HOUR SMOKE PARTITION
- TWO HOUR RATED PARTITION
- TWO HOUR FIRE AND SMOKE PARTITION
- TWO HOUR RATED SHAFT WALL
- CMU PARTITION TO DECK
- ONE HOUR RATED CMU PARTITION
- ONE HOUR SMOKE CMU PARTITION
- TWO HOUR RATED CMU PARTITION
- CONCRETE WALL

SEE SHEET X-3 FOR COMPONENTS OF PARTITIONS

KEY PLAN

GRESHAM, SMITH AND PARTNERS
BEESON, LUSK & STREET, INC., ARCHITECTS
(A JOINT VENTURE)

FULLY PROTECTED BY AN AUTOMATIC FIRE EXTINGUISHMENT SYSTEM

Revisions	Date

FORM 08-6032-A, MAR. 1984

Drawing Title	PLUMBING SECOND FLOOR WEST (0 5' 10' 15')
Project Title	VAMC 600-BED DOMICILIARY
Date	11-06-89
Project No.	621-041
Approved Project Director	
Building Number	160
Checked	GMJ
Drawn	RMB
Location	VAMC MOUNTAIN HOME, TENN.
Drawing No.	160-P10
Dwg	Of

Veterans Administration