LEGEND

- 2 HR FIRE RATED PARTITION
- 1 HR FIRE RATED PARTITION
- SMOKE BARRIER PARTITION
- SPRINKLER HEAD
- SPRINKLER HEAD (UPTURNED)
- EXIT SIGN (DIRECTIONAL)
- EXIT SIGN (WALL MOUNTED)
- SD SMOKE DETECTOR
- DUCT SMOKE DETECTOR
- H HEAT DETECTOR

Revisions	Date

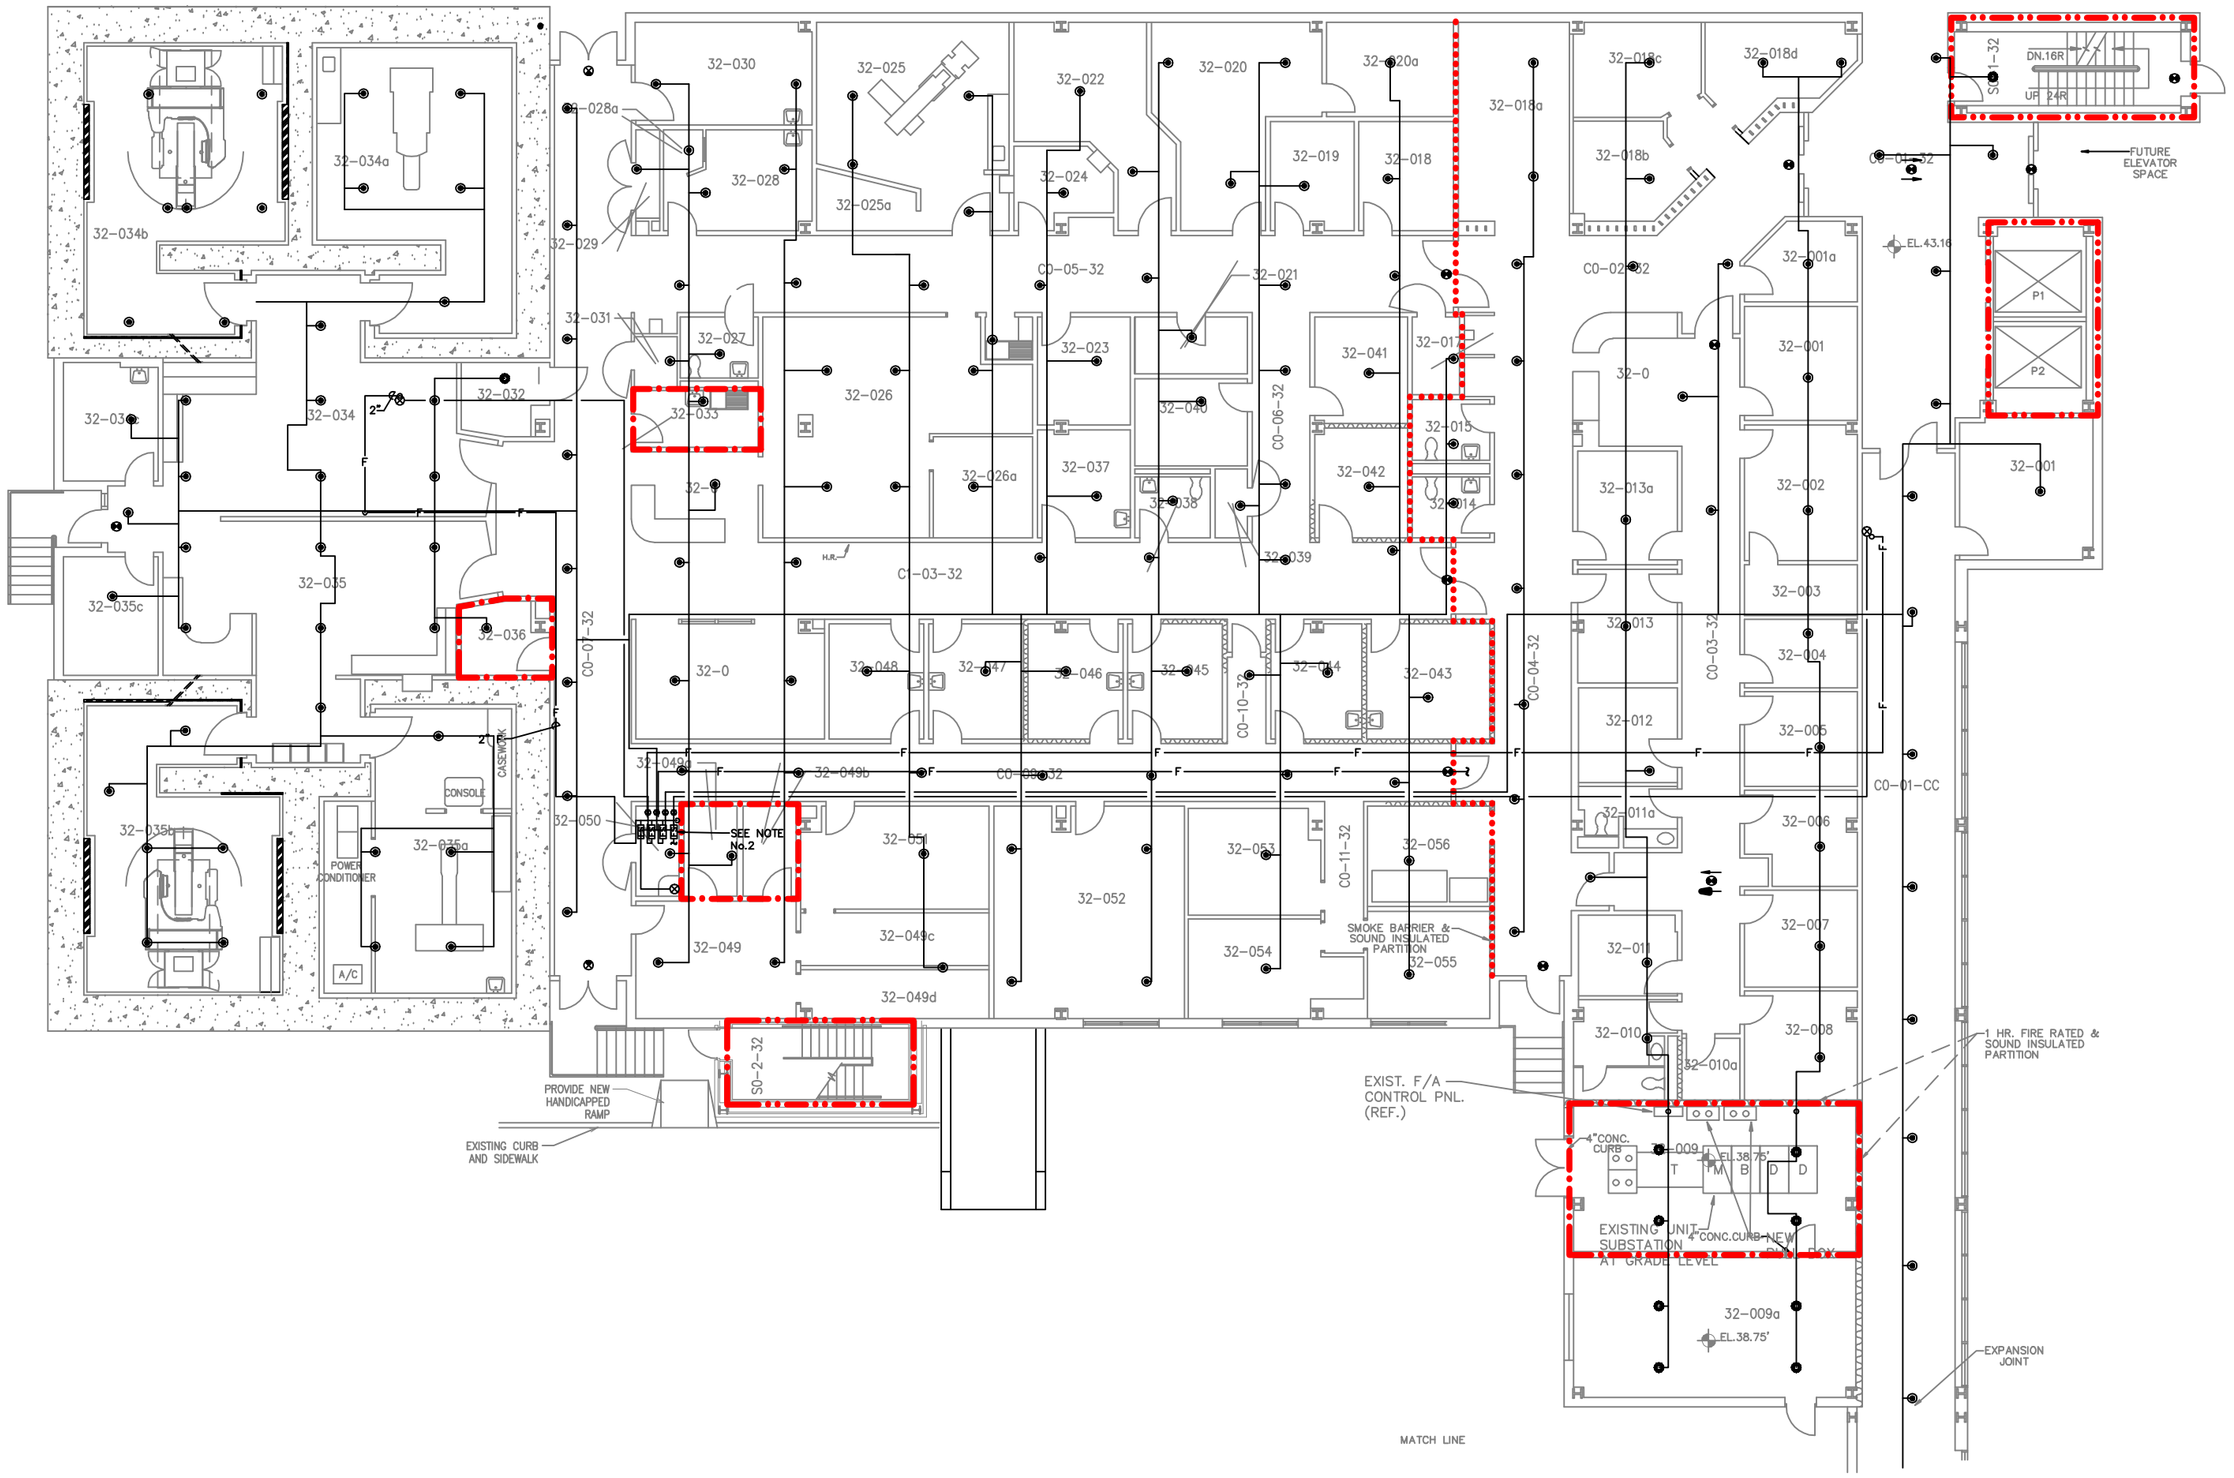

GROUND FLOOR
SCALE: 1/16" = 1'-0"

N

Drawing Title
FIRE WALLS & SPRINKLER SYSTEM GROUND FLOOR

Project Title
FIRE PROTECTION

Approved: Project Section Chief

Approved: Service Chief

Approved: Facility Director

Location JAMES A. HALEY VETERANS' HOSPITAL
13000 BRUCE B. DOWNS BLVD.
TAMPA, FLORIDA 33612

Drawn	Date
MWK	03/22/04
Checked	Project No.
Building Number 32	DRAWING NO. 32-F102
File Number	Dwg. Of

Office of Facilities
Department of Veterans Affairs