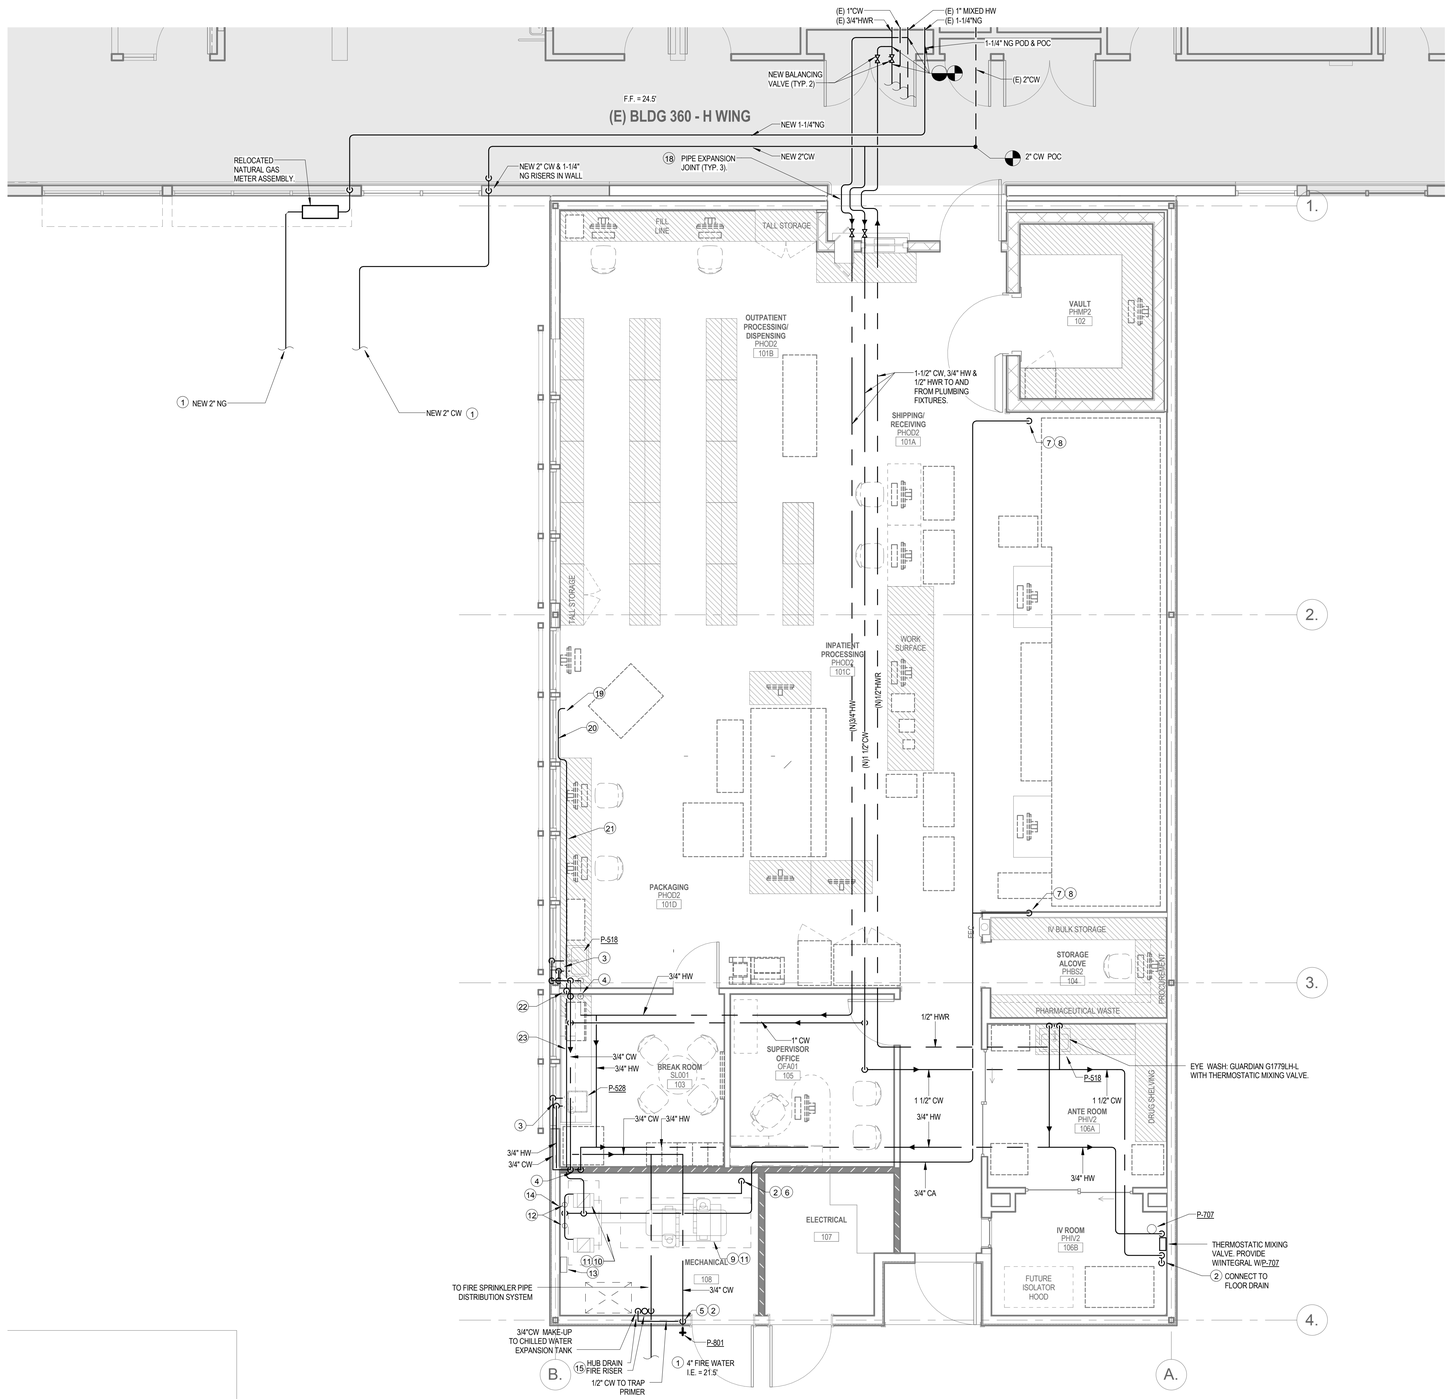

1 PLUMBING PHARMACY FIRST FLOOR SUPPLY DIST.
1/4" = 1'-0"

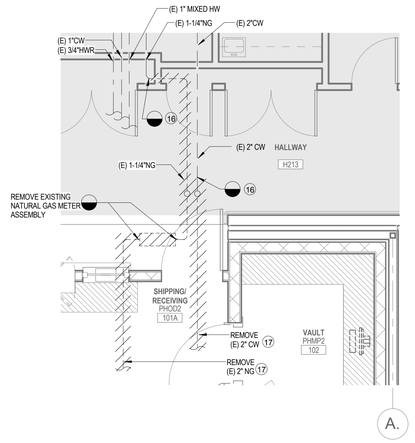

2 PLUMBING PHARMACY PARTIAL FIRST FLOOR SUPPLY DIST. - DEMO
1/4" = 1'-0"

SHEET NOTES

1. ALL PIPING SHALL BE ABOVE CEILING, WITHIN WALLS OR BELOW SLAB/FLOOR UNLESS NOTED OTHERWISE.

KEY NOTES

1	SEE CIVIL DRAWING 360-J CS501 FOR CONTINUATION. SIZE AS NOTED.
2	1/2" CW DN TO ELECTRONIC TRAP PRIMER (115V/1PH/60HV) FOR DRAIN TRAP SEAL PROTECTION.
3	1/2" CW & HW PIPING IN WALL BELOW WINDOW.
4	1/2" CW & HW PIPING DOWN IN WALL.
5	CONNECT TO HUB DRAIN TAIL PIECE.
6	CONNECT FOR FLOOR SINK.
7	3/4" COMPRESSED AIR DROP.
8	FURNISH AND INSTALL 3/4" VALVE FOR CONNECTION AB 180 PACKAGER. PROVIDE PRESSURE GAGE AND 1/2" NPT AND MOVE CONNECTOR. FINAL CONNECTION BY EQUIPMENT INSTALLER. MOUNT VALVE 36" ABOVE FINISH FLOOR.
9	AIR COMPRESSOR, OWNER FURNISHED, CONTRACTOR INSTALLED. 2x 5 HP, 208V/3PH/60HZ.
10	AIR DRYER OWNER FURNISHED, CONTRACTOR INSTALLED. 115V/1PH/60HZ, 2.63 RLA, 17.5 LRA.
11	PROVIDE DRAIN PIPE CONNECTION TO FLOOR SINK. SEE 360-I PL3.
12	ALL FILTER, OWNER FURNISHED CONTRACTOR INSTALLED.
13	NEMA 4X ENCLOSURE FOR PRESSURE SWITCH. OWNER FURNISHED CONTRACTOR INSTALLED. SEE NOTE #14.
14	LOCATE OWNER FURNISHED CONTRACTOR INSTALLED PRESSURE SWITCH ON 3/4" RISER.
15	REFER TO DETAILS 1 & 2 / 360-J PL401
16	DEMO ALL PIPING BEYOND THIS POINT.
17	SEE CIVIL DRAWING 360-J CS102 FOR EXISTING CONDITIONS. SIZE AS NOTED.
18	PROVIDE EXPANSION JOINT TO ALLOW 4" MOVEMENT APART AND 4" MOVEMENT TOGETHER FOR A TOTAL OF 8" MOVEMENT. SUBMIT CALCULATIONS AND SHOP DRAWING SIGNED BY A CALIFORNIA STATE REGISTERED STRUCTURAL ENGINEER FOR APPROVAL.
19	3/4" CA - PROVIDE PRV, PRESSURE GAUGE, SOV AND QUICK DISCONNECT COUPLER. MAKE FINAL CONNECTION TO EQUIP. WITH OWNER PROVIDED FLEX HOSE. SET AT 80 PSI.
20	ROUTE CA PIPING IN WALL.
21	ROUTE CA PIPING BELOW COUNTER, MOUNTED ON WALL OR IN CABINET SPACE.
22	3/4" CA DROP IN WALL.
23	3/4" CA - ROUTE ABOVE CEILING.

100% CD/BID SUBMISSION
FEBRUARY 2, 2016

65% CD SUBMISSION	03/16/15
100% CD/BID SUBMISSION	02/02/16
Revisions:	Date

CONSULTANTS:

MAZZETTI
220 Montgomery Street, Suite 650
San Francisco, CA 94104
TEL: 415.632.3266
www.mazzetti.com
PROJECT NUMBER: 130-085

REGISTERED PROFESSIONAL ENGINEER Jack M. Rippon No. M22336 EXP. 12/31/15 MECHANICAL STATE OF CALIFORNIA

ARCHITECT

POLYTECH ASSOCIATES INC

POLYTECH ASSOCIATES INC.
235 Pine Street, 17th Floor
San Francisco, CA 94104
TEL (415) 397-3117
FAX (415) 397-1517

Drawing Title: PLUMBING SUPPLY DISTRIBUTION PLAN - PHARMACY

Approved: Project Director

Project Title: POST TRAUMATIC STRESS DIAGNOSIS (PTSD) EXPANSION AND RENOVATION

Location: 795 WILLOW ROAD, MENLO PARK, CA

Date: 10/20/14 | Checked: RV | Drawn: GL

Project Number: 612-125

Building Number: Building 360

Drawing Number: 360-J PL201

Office of Construction and Facilities Management

Department of Veterans Affairs