GENERAL PLAN NOTES

1. SEE SHEET AS102B FOR CONSTRUCTION OF WALL TYPES
2. SEE ROOM FINISH SCHEDULE SHEET AS901 AND RCP SHEET AS105B FOR ROOM FINISHES NOT INDICATED HERE.
3. ALL STRUCTURAL COLUMNS THIS FLOOR SHALL BE INDIVIDUALLY 2-HOUR FIRE PROTECTED – S.D. 5/AS101
4. SEE SHEETS AS102C FOR PLAN ALT. #15 AND AS102D FOR PLAN ALT. #17.
5. WOOD LUMBER SHALL NOT BE USED ON THE INTERIOR OF THE BUILDING, INCLUDING AS STUDS, NAILERS, GROUNDS, OR BLOCKING. SHEET METAL IN APPROPRIATE SHAPES AND THICKNESSES ARE TO BE UTILIZED. SEE SPECIFICATIONS FOR PERMITTED USES OF WOOD IN FINISH PRODUCTS.
6. ALL PARTITIONS SHALL EXTEND FROM FLOOR TO DECK/STRUCTURE ABOVE U.N.O.

FIRST FLOOR PLAN NOTES

1. PROVIDE ROUGH-IN FOR FUTURE SINK BY DIV. 22. G.C. SHALL PROVIDE BLOCKING IN WALLS FOR FUTURE SOAPS AND PAPER TOWELS. UNDER ALT. #5 DELETE ALL SINK ROUGH-INS AND EQUIPMENT BLOCKING.
2. 2-TIER SLOPE TOP LOCKERS BY 105100- SEE 9/AS702. DELETE LOCKERS AND BASE UNDER ALT. #4.
2A. 4-TIER FLAT TOP LOCKERS BY 105100 – SEE 9/AS701. DELETE LOCKERS AND BASE UNDER ALT. #4.
3. ADJUSTABLE MODULAR RECEPTION DESK BY 125900. SEE 2&3/AS701 FOR INTERIOR ELEVATIONS. DELETE RECEPTION DESK UNDER ALT. #8.
4. MODULAR KIOSK BY 125900. SEE 1/AS701. DELETE KIOSK UNDER ALT. #8.
5. NEW CHAIR RAIL BY 102600 – S.D. 2/AS702
6. NEW 3" CORNER GUARD BY 102600. SEE 7/AS702 FOR TYPICAL INSTALLATION.
7. NEW HANDRAIL AND WALL GUARD BELOW BY 102600. SEE 7/AS702 FOR TYPICAL INSTALLATION.
8. PROVIDE 36" VERTICAL GRAB BAR BY 102800 (CC) SEE 8/A702.
9. NEW OFFICE/COUNSEL ROOM. PROVIDE 2 HOOKS PER ROOM BY 102800. SEE 4/AS702 FOR TYP. ELEVATION
10. CUBICLE CURTAIN (CC) AND TRACK (CC) BY 102123. PROVIDE TWO CURTAINS PER ROOM.
11. NEW FIN TUBE SEE DIV 22/23 FOR RELATED WORK.
12. COAT HOOK BY 102800
13. PROVIDE NEW VERTICAL BLINDS (122400). DELETE UNDER ALT. #1.
14. SEE 3/AS702 FOR TYPICAL ELEVATION. PROVIDE TWO HOOKS PER ROOM BY 102800.
15. PROVIDE 4X8 SHEET TREATED PLYWOOD (061000) ON WALL FOR EQUIP. MOUNTING – PAINT – COORD. LOC. W/ ELEC.
16. PROVIDE NEW MOP SINK BY DIV. 22. MOP RACK BY 102800. SEE ELEVATION 5/AS702 FOR FINISHES AT MOP SINK.
17. FLOOR DRAIN BY DIV. 22 – SEE MECH.
18. CONVECTOR BY DIV. 22/23
19. CONC. FLOORING INFILL AT REMOVED STAIR OR DUCTWORK. SEE STRUCTURAL DRAWINGS.
20. DELETE CASEWORK UNDER ALT. #4 (PARTIAL CASEWORK REMOVAL AT SOME AREAS). SEE SHEET AS102C
21. ROOM TO BE COMBINED WITH ADJACENT SPACES UNDER ALT. #15 – SEE SHEET AS102C
22. NURSE CALL PANEL AND CALL STATIONS BY ELECTRICAL. DELETE CALL STATIONS IN TOILET ROOMS 132 & 134 UNDER ALT. #18.
23. F.R. ACCESS PANEL BY 083113 – COORD. LOCATION WITH M.C. – PAINT TO MATCH WALL TYP. BY DIV. 9
24. PROVIDE FULL HT. M.R. GWB ALL WALLS THIS ROOM
25. AREA OF REFUGE WITH EMERGENCY CALL STATION BY DIV. 27 – SEE ELEC.
26. COPPER DOWNSPOUT AND SPLASH BLOCK BY DIV. 7 – PROVIDE PREFIN. MTL. DOWNSPOUTS UNDER ALT. #14.
27. DELETE CASEWORK AND TACKBOARDS UNDER ALT. #12. SEE SHEET AS102C
28. FILE PASS-THRU MILLWORK BY DIV. 6 – S.D. 3&9/AS701
29. PATCH CONC. SLAB AS REQ'D WHERE MECH. HOUSEKEEPING PAD REMOVED.

FIRST FLOOR BUILDING STATISTICS

EXISTING FIRST FLOOR, TOPPED	2,582 SQ FT
EXISTING FIRST FLOOR, NEW CONC. TOPPING	7,963 SQ FT
EXISTING FIRST FLOOR PLATFORM	10,545 SQ FT
N.E. STAIR ADDITION	621 SQ FT
STAIR AND ELEVATOR ADDITION	506 SQ FT
TOTAL GROSS SQUARE FEET AT FIRST FLOOR	11,672 SQ FT

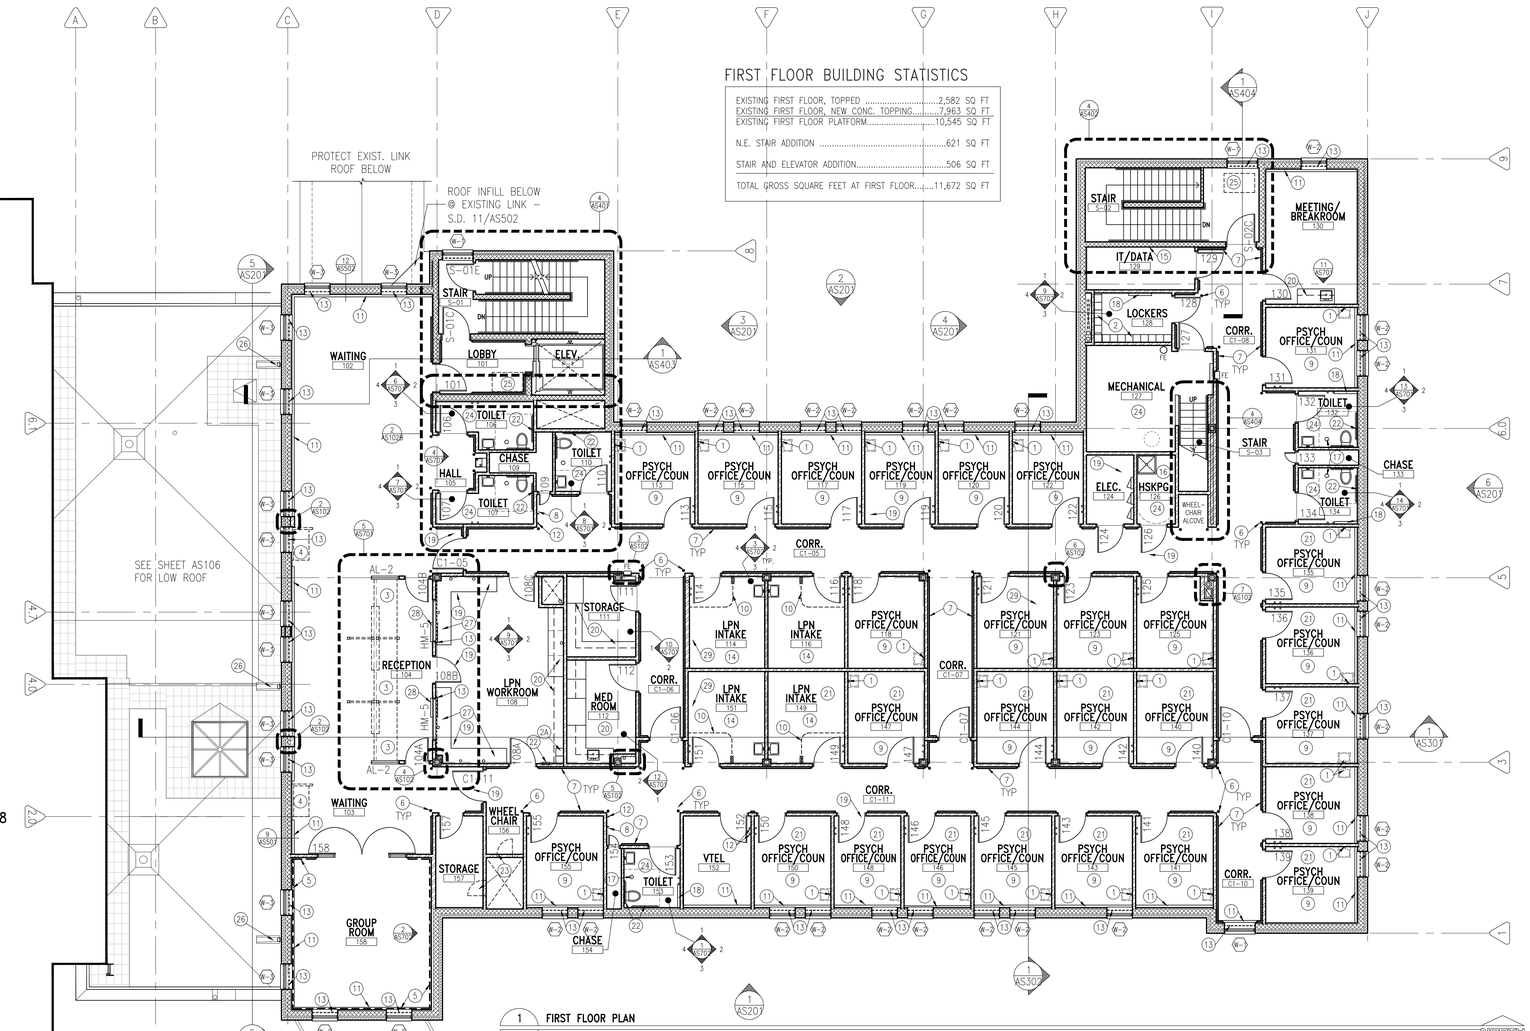

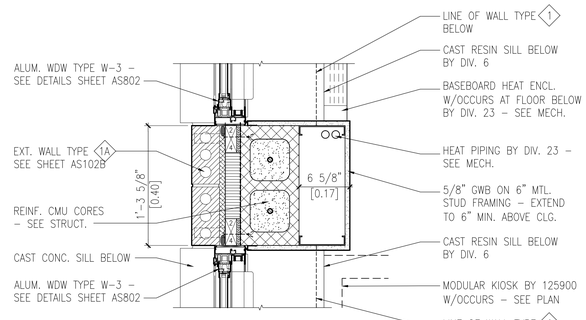

2 EXTERIOR WALL PILASTER DETAIL
AS102 1-1/2" = 1'-0"

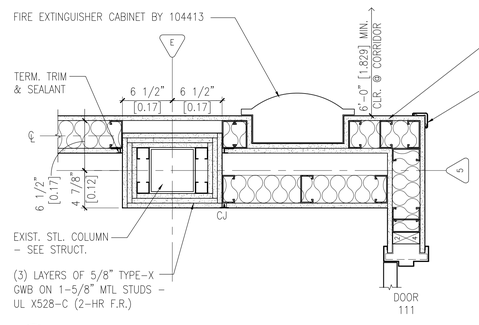

3 COLUMN DETAIL
AS102 1-1/2" = 1'-0"

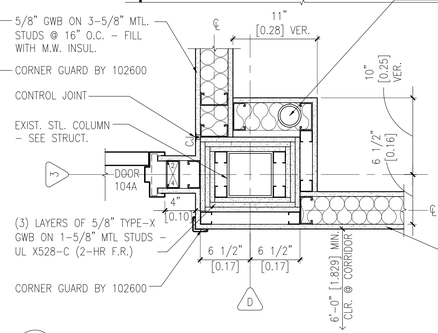

4 COLUMN DETAIL
AS102 1-1/2" = 1'-0"

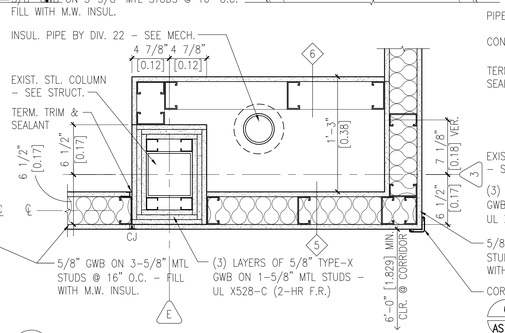

5 COLUMN DETAIL
AS102 1-1/2" = 1'-0"

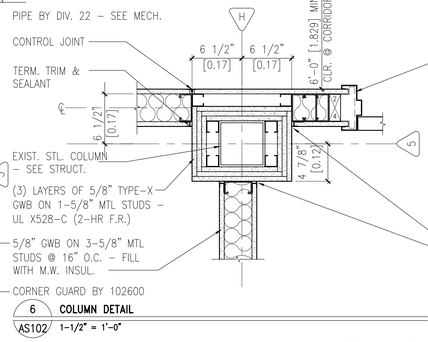

6 COLUMN DETAIL
AS102 1-1/2" = 1'-0"

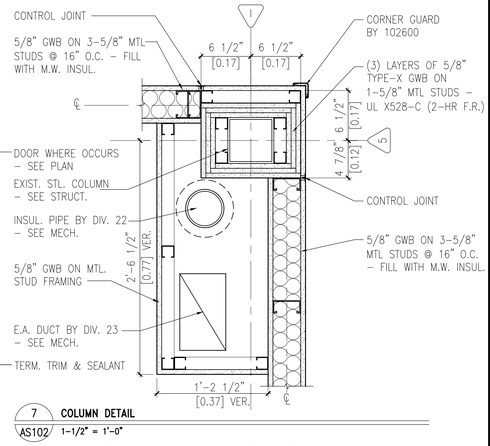

7 COLUMN DETAIL
AS102 1-1/2" = 1'-0"

CONSTRUCTION DOCUMENTS SUBMISSION

No	REVISION	DATE

Foss Architecture + Interiors
810 First Avenue North
Fargo, North Dakota 58102
Phone: 701-282-5505
Fax: 701-232-5336
info@fossarch.com

STRUCTURAL
HEYER ENGINEERING
1020 30TH STREET SW
FARGO, NORTH DAKOTA 58103

LEED
EcoDEEP
2199 FIRCREST AVE
SAINT PAUL, MN 55116

MECHANICAL, FIRE PROTECTION & ELECTRICAL
OBERMILLER-NELSON ENGINEERING, INC
2281 13TH STREET NORTH, STE. E
FARGO, NORTH DAKOTA 58102

BUILDING COMMISSIONING
COMMISSIONING SOLUTIONS
2281 13TH STREET NORTH, STE. E
FARGO, NORTH DAKOTA 58102

CIVIL
HANSEN THORP PELLINEN OLSON, INC
7510 MARKET PLACE DRIVE
EDEN PRAIRIE, MN 55344

INDUSTRIAL HYGIENIST
LEGEND TECHNICAL SERVICES, INC.
1128 WESTAGE DRIVE
FARGO, ND 58103

I HEREBY CERTIFY THAT THIS PLAN, SPECIFICATION OR REPORT WAS PREPARED BY ME OR UNDER MY DIRECT SUPERVISION AND THAT I AM A DULY REGISTERED ARCHITECT UNDER THE LAWS OF THE STATE OF MINNESOTA.

ROCHELLE CONDEMUS
DATE: 12/16/2014 REG. NO: 46294

APPROVED: SERVICE LINE DIRECTOR DATE:	APPROVED: INFECTION CONTROL NURSE DATE:
APPROVED: GEMS COORDINATOR DATE:	APPROVED: PATENT SAFETY DATE:
APPROVED: PROJECTS SECTION MANAGER DATE:	APPROVED: CHIEF OF POLICE DATE:
APPROVED: DIRECTOR FMS DATE:	APPROVED: SAFETY MANAGER DATE:

DRAWING TITLE: FIRST FLOOR PLAN

APPROVED: ASSOCIATE HEALTH CARE SYSTEM DIRECTOR DATE:

APPROVED: CHIEF OF STAFF DATE:

APPROVED: HEALTH CARE SYSTEM DIRECTOR DATE:

PROJECT TITLE: EXPAND / CONSTRUCT OUTPATIENT MENTAL HEALTH CLINIC

SUBMISSION DATE: 12/16/14
PLOT SCALE: 1-1
PROJECT NO: 656-341
FOSS PROJ. NO. 1327.00

BUILDING No	CHECKED BY	DRAWN
111	RDC	MRB/SEL

DRAWING NO.: 111-AS102

LOCATION: VA MEDICAL CENTER ST.CLOUD, MN 56303

DWG. 22 OF 120

St. Cloud VA Health Care System
Brainerd | Montevideo | Alexandria

VA FORM 08-6231

one inch = one foot three quarters inch = one foot one half inch = one foot three eighths inch = one foot one quarter inch = one foot one eighth inch = one foot
12-15-14 02:46:16 PM
A:\1-PROJECTS\VA\00\1327 St Cloud Outpatient Mental Health Clinic\DWGS\656-341-111-AS102 FIRST FLOOR PLAN.dwg 12-15-14 02:46:15 PM mattk