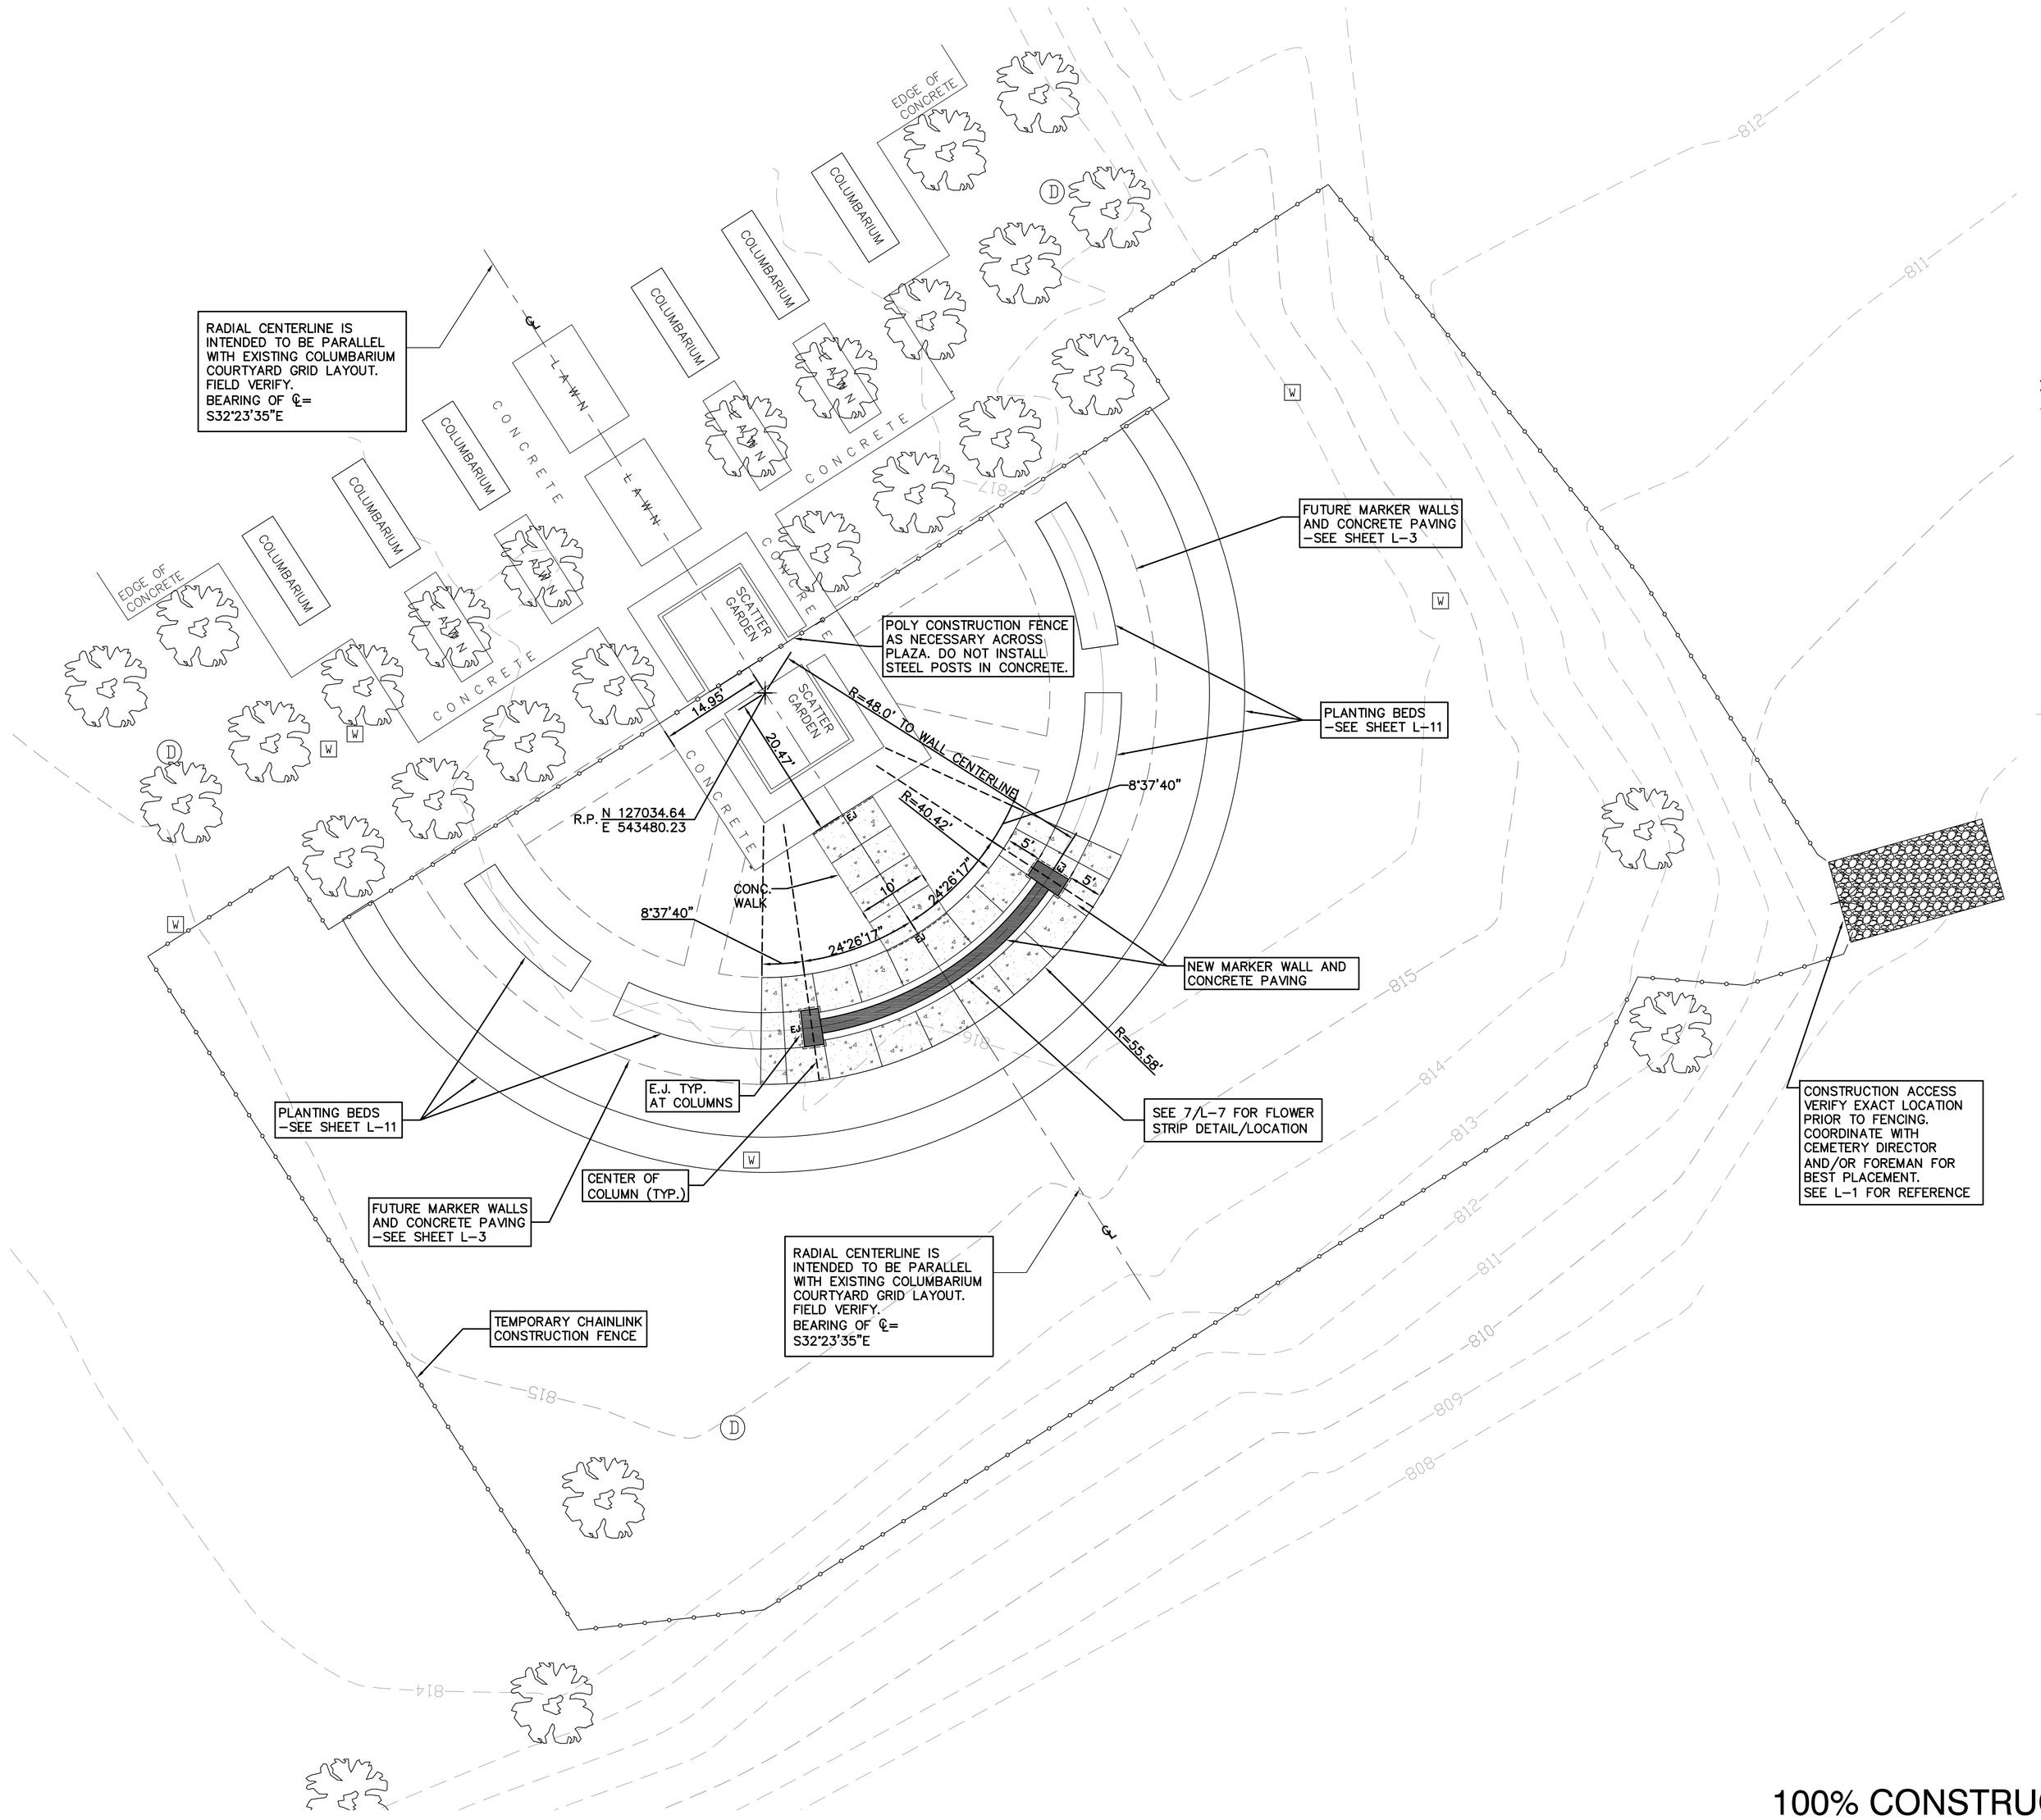

LEGEND

	EXISTING TREE
—— >> ——	EXISTING STORM SEWER
(D)	EXISTING STORM MANHOLE
(W)	EXISTING GATE VALVE
(SP)	EXISTING SPRINKLER HEAD
[W]	EXISTING WATER HANDHOLE
—— 814 ——	EXISTING CONTOUR
—— 815 ——	CONTOUR
⇒	DRAINAGE DIRECTION
—— >>— >>—	6" PERFORATED DRAINTILE
+	NEW CONCRETE JOINT LOCATION
- - - EJ - - -	EXPANSION JOINT
—— ○ —— ○ ——	TEMPORARY CHAINLINK CONSTRUCTION FENCE
R.P.	DENOTES RADIUS POINT
	ROCK CONSTRUCTION ENTRANCE PAD

NOTES:

1. SEE SHEET D-1 FOR SITE DEMOLITION WORK.
2. SEE SHEET I-2 FOR SPECIFIC IRRIGATION DEMOLITION WORK.
3. EAST AND WEST EDGE OF CONCRETE WALK AT MEMORIAL WALL TO BE RADIAL.

100% CONSTRUCTION DOCUMENTS

Revisions	Date

I HEREBY CERTIFY THAT THIS PLAN, SPECIFICATION, OR REPORT WAS PREPARED BY ME OR UNDER MY DIRECT SUPERVISION AND THAT I AM A DULY LICENSED PROFESSIONAL ENGINEER UNDER THE LAWS OF THE STATE OF MINNESOTA.

PRINT NAME: MICHAEL B. BRANDVOLD, P.E.

SIGNATURE: M Brandvold

DATE MARCH 15, 2011 LICENSE # 41258

Anderson Engineering of Minnesota, LLC

13605 1st AVENUE NORTH, SUITE 100, PLYMOUTH, MN 55441

TEL (763) 412-4000 FAX (763) 412-4090

www.ae-mn.com

NATIONAL CEMETERY ADMINISTRATION

Drawing Title: SITE PLAN	Project Title: FORT SNELLING NATIONAL CEMETERY MEMORIAL MARKER WALL		Date: 3-15-2011
			Project No.
Approved: Director, Office of Construction Management	Building Number	Checked / Drawn	DRAWING NO. L-2
Approved: Director, Project Management Service	Location: 7601 34th AVENUE, SOUTH MINNEAPOLIS, MINNESOTA		Dwg. 5 Of 20