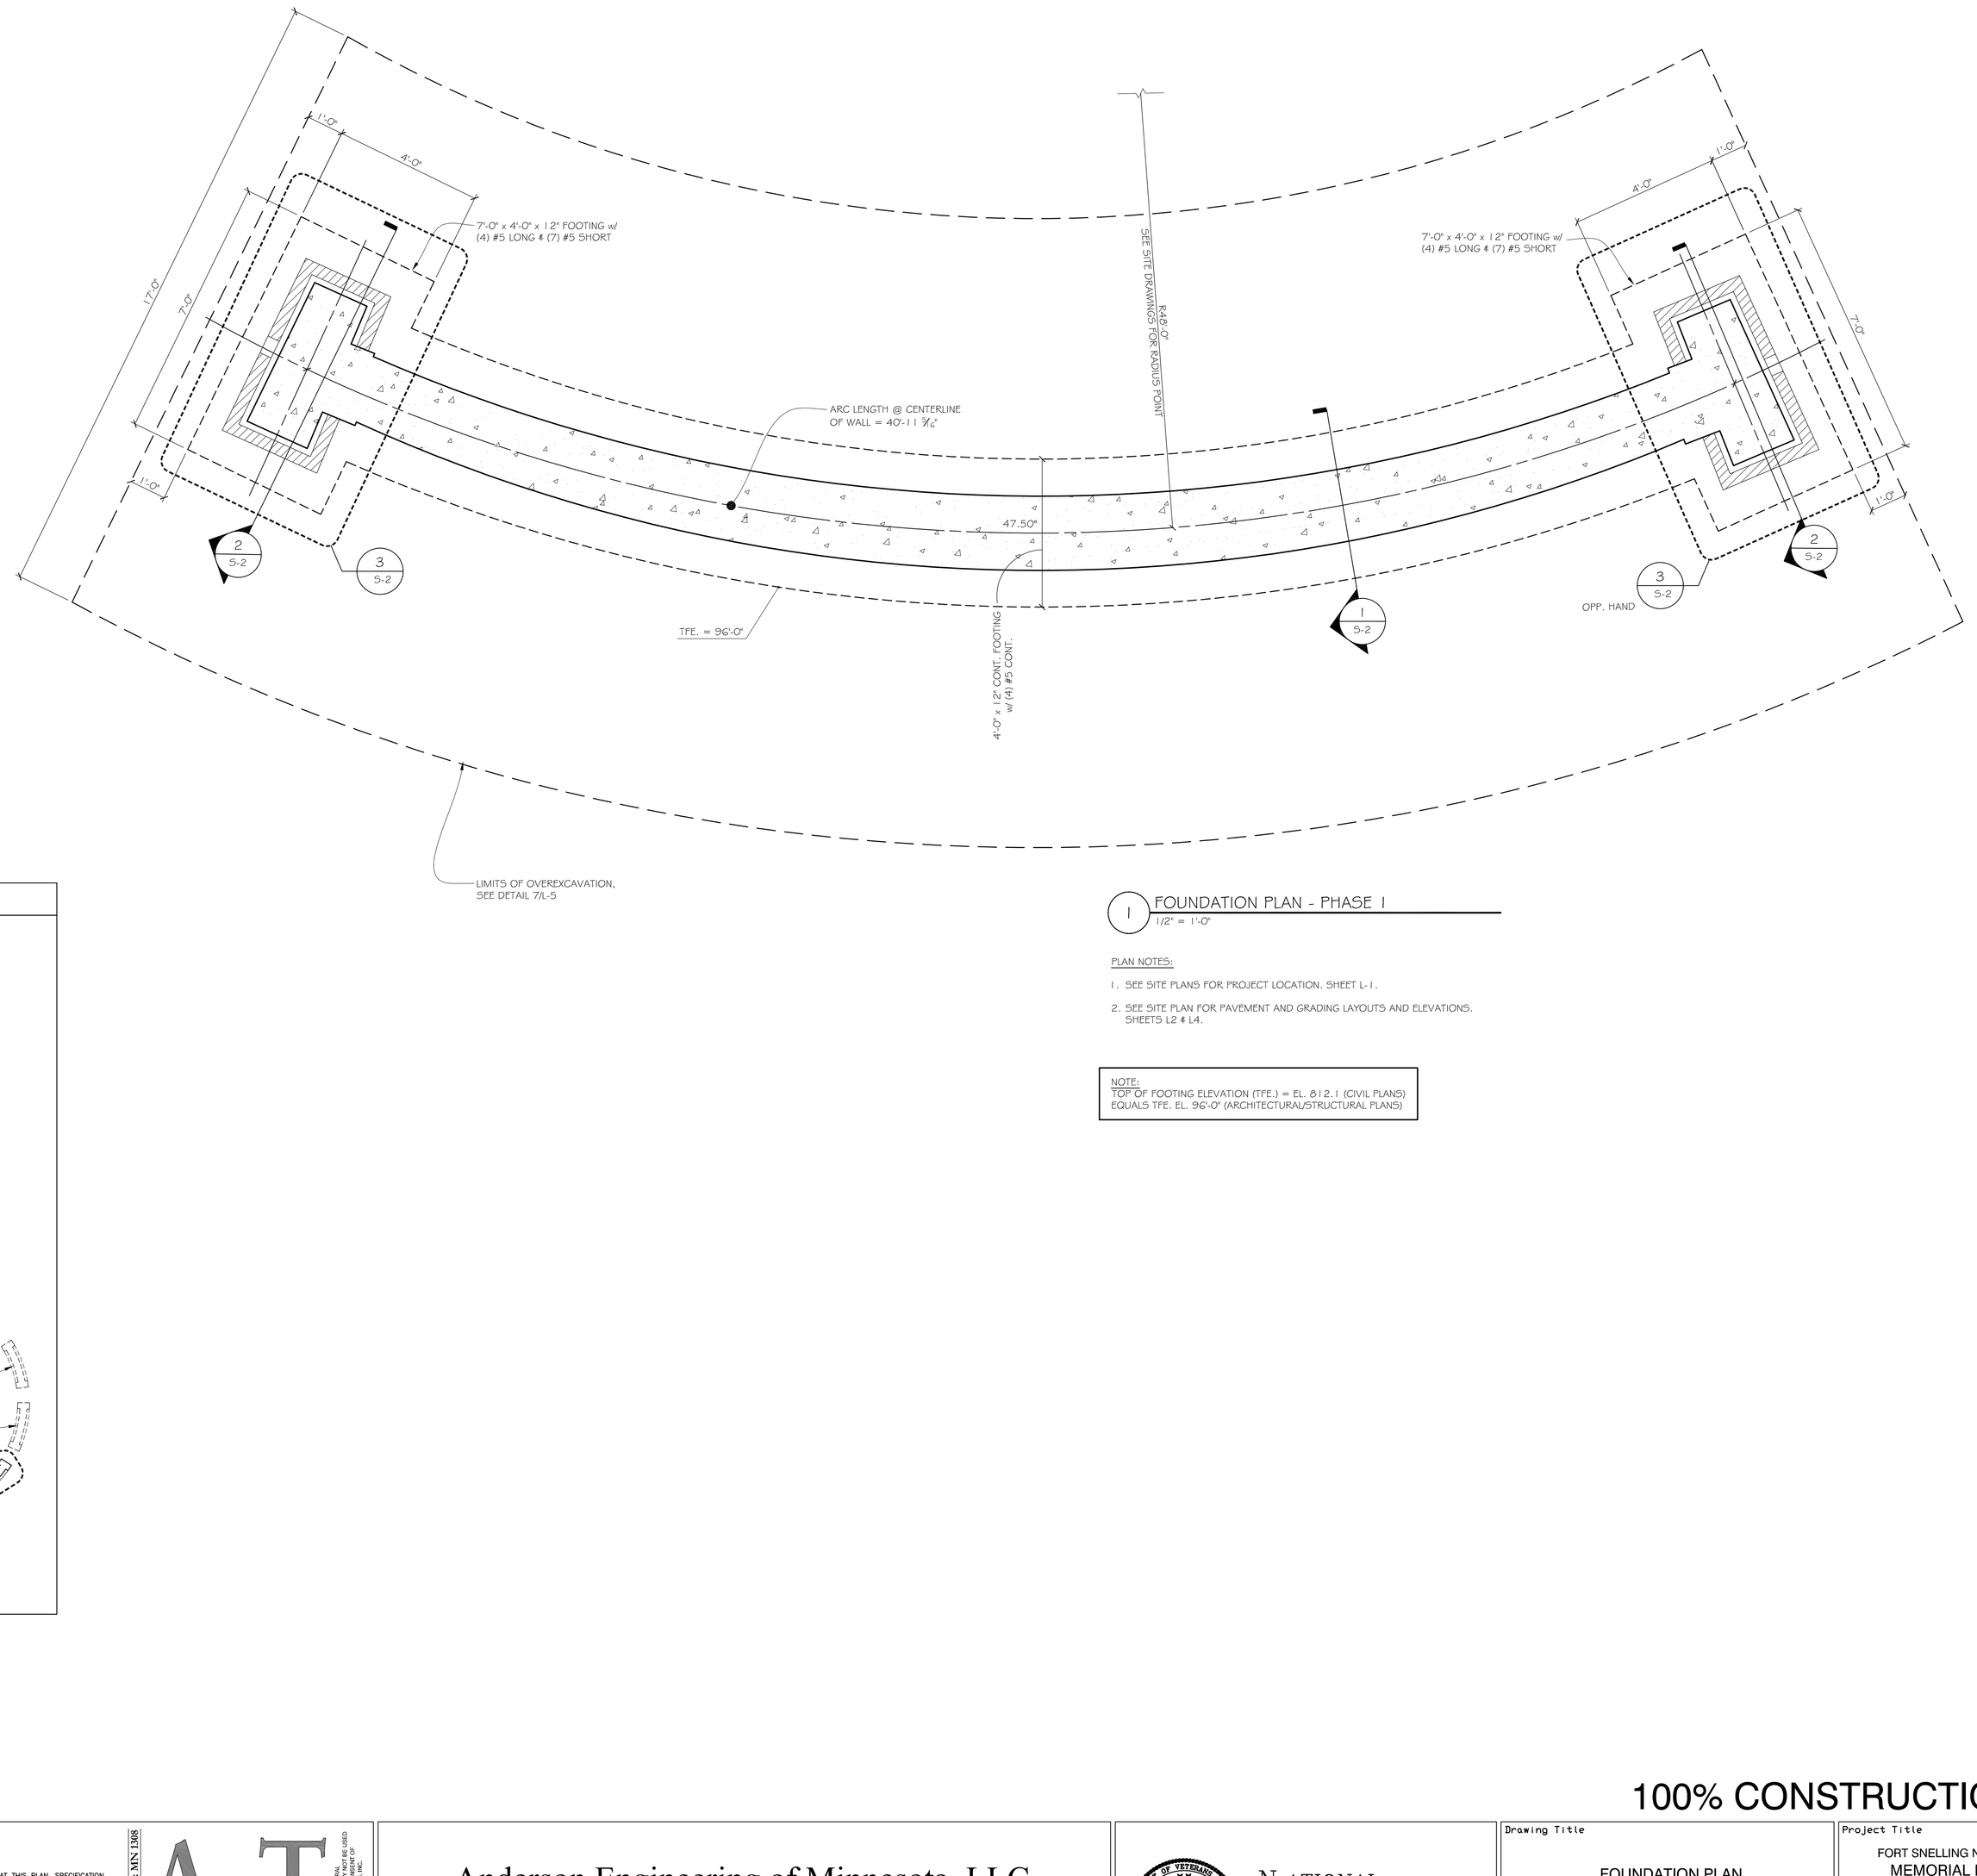

1 FOUNDATION PLAN - PHASE 1
1/2" = 1'-0"

PLAN NOTES:

1. SEE SITE PLANS FOR PROJECT LOCATION. SHEET L-1.
2. SEE SITE PLAN FOR PAVEMENT AND GRADING LAYOUTS AND ELEVATIONS. SHEETS L2 & L4.

NOTE:
TOP OF FOOTING ELEVATION (TFE.) = EL. 812.1 (CIVIL PLANS)
EQUALS TFE. EL. 96'-0" (ARCHITECTURAL/STRUCTURAL PLANS)

KEY PLAN

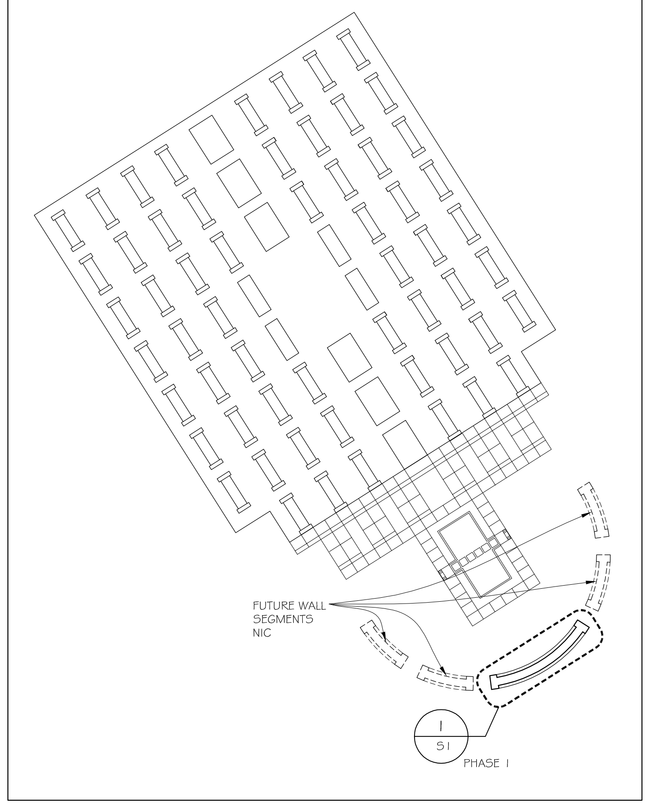

100% CONSTRUCTION DOCUMENTS

Revisions	Date

I HEREBY CERTIFY THAT THIS PLAN, SPECIFICATION OR REPORT WAS PREPARED BY ME OR UNDER MY DIRECT SUPERVISION AND THAT I AM A DULY LICENSED PROFESSIONAL ENGINEER UNDER THE LAWS OF THE STATE OF MINNESOTA.
Paul E Stole 3-15-11
Paul E. Stole
DATE _____ REG. NO. 18522

AST PROJECT NUMBER: MN 1308

Advanced Structural Technologies, Inc.
5001 American Blvd., Suite 800
Bloomington, MN 55425
(952) 854-9302 tel
(952) 854-9690 fax
www.advancedstructural.com

© 2010 PROPERTY OF ADVANCED STRUCTURAL TECHNOLOGIES, INC. THESE PLANS ARE NOT TO BE REPRODUCED, CHANGED OR COPIED IN ANY FORM OR MANNER WHATSOEVER NOR ARE THEY TO BE ASSIGNED TO ANY THIRD PARTY WITHOUT FIRST OBTAINING THE EXPRESS WRITTEN PERMISSION AND CONSENT OF ADVANCED STRUCTURAL TECHNOLOGIES, INC.

Anderson Engineering of Minnesota, LLC
13605 1st AVENUE NORTH, SUITE 100, PLYMOUTH, MN 55441
TEL (763) 412-4000 FAX (763) 412-4090
www.ae-mn.com

NATIONAL CEMETERY ADMINISTRATION

Drawing Title: FOUNDATION PLAN	Project Title: FORT SNELLING NATIONAL CEMETERY MEMORIAL MARKER WALL		Date: 3-15-2011
			Project No.: -
Approved: Director, Office of Construction Management	Building Number	Checked / Drawn	DRAWING NO. S1
Approved: Director, Project Management Service	Location: 7601 34th AVENUE, SOUTH MINNEAPOLIS, MINNESOTA		Dwg. 19 Of 20