NOTE:
THIS FLOOR PLAN HAS BEEN
ROTATED 90° FROM THE ORIGINAL.

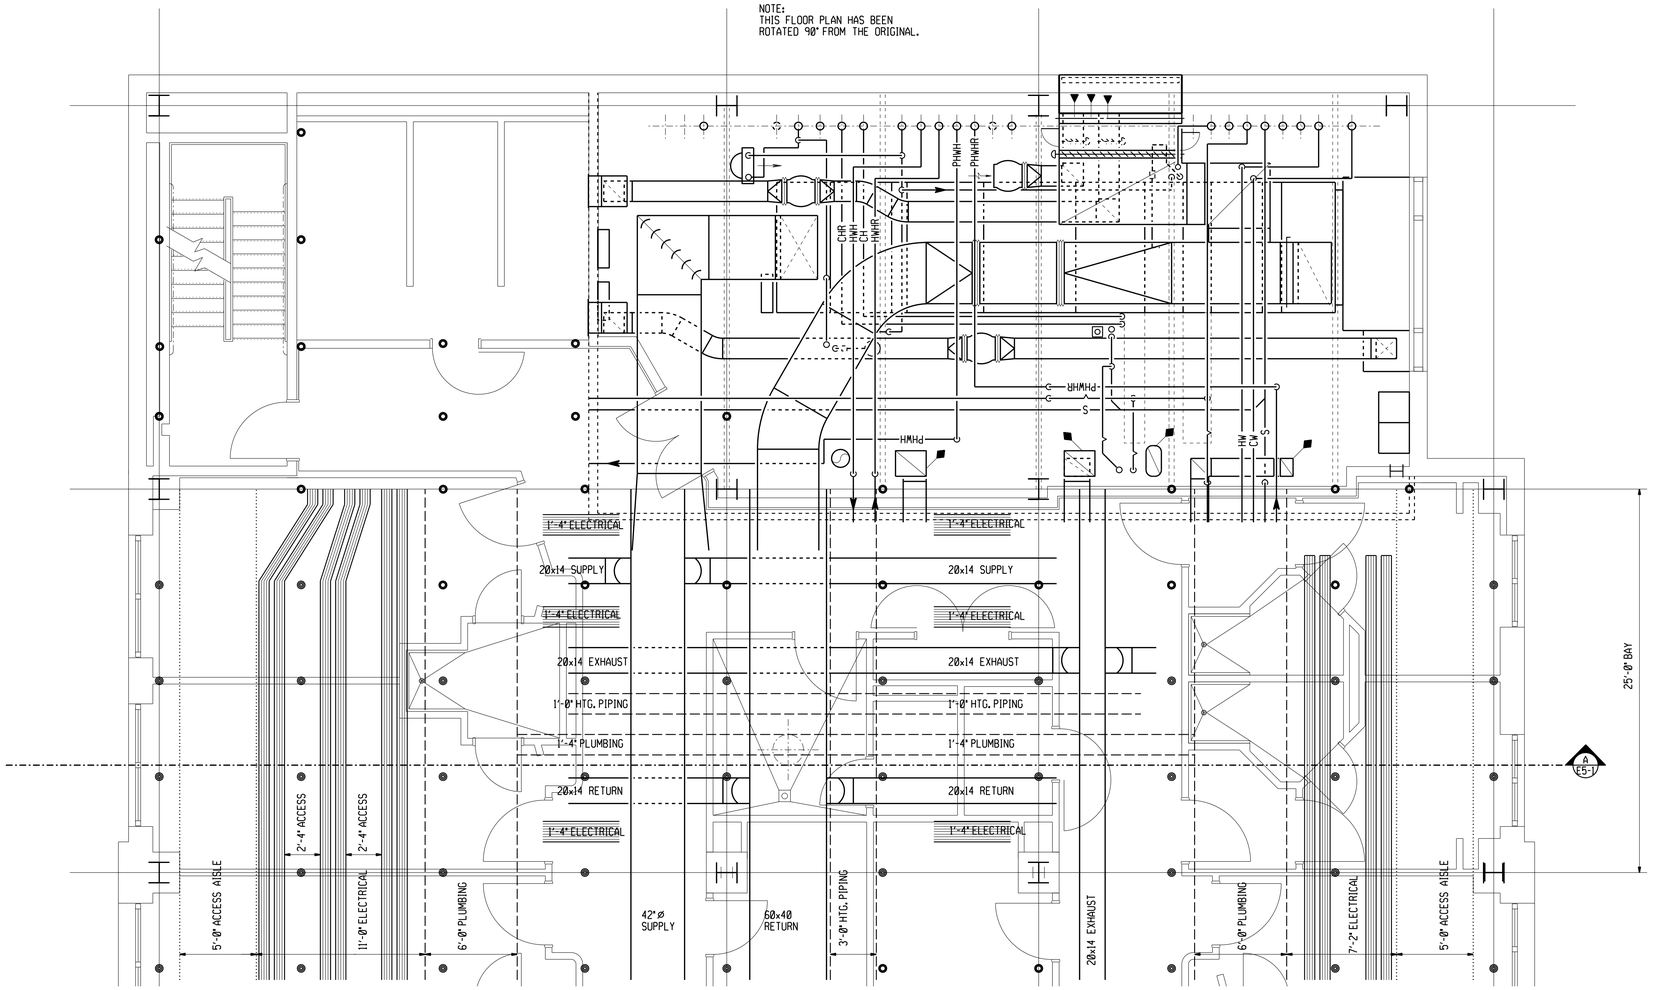

PLAN

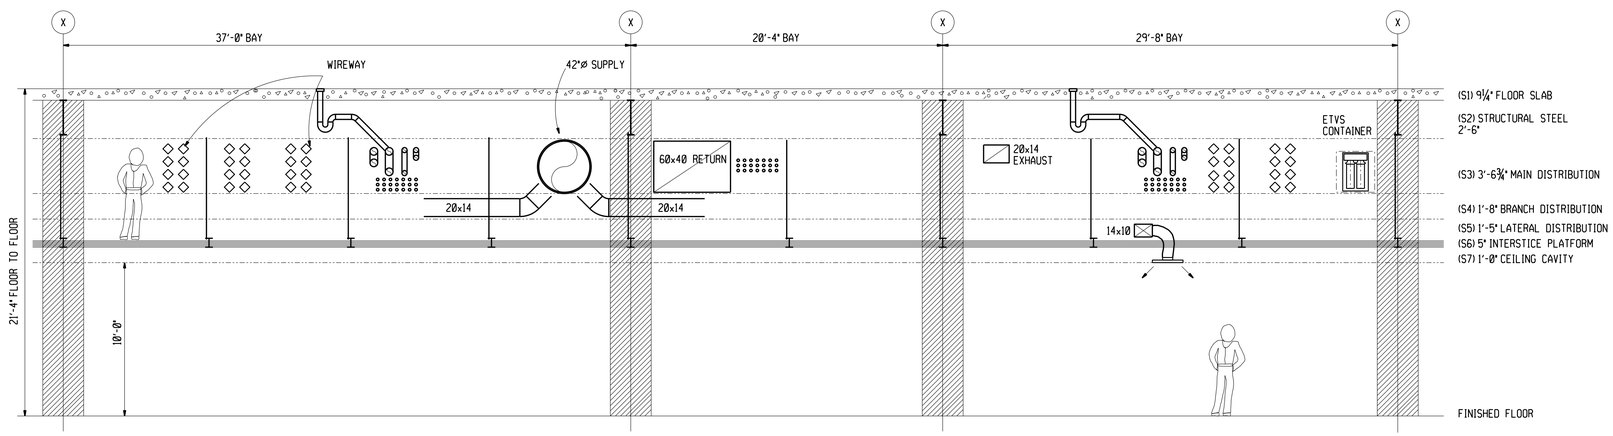

SECTION A-A

EXISTING SHEET - FOR REFERENCE ONLY

Revisions	Date

FULLY PROTECTED BY AUTOMATIC SPRINKLER SYSTEM

FINAL SUBMISSION
NOT FOR CONSTRUCTION

SH&G Project No. 4999L

SH&G
Smith, Hinchman & Grylls Associates, Inc.
Architects Engineers Planners
455 West Fort Street, Detroit, Michigan 48226
313/964-3000

Key Plan

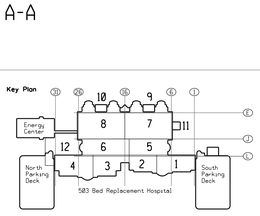

Drawing Title
TYPICAL INTERSTICE DISTRIBUTION ZONING-NURSING TOWERS
Scale: ¼"-1'-0"

Approved: Area Project Manager

Project Title
503 BED REPLACEMENT HOSPITAL

Date
4-29-91

Project No.
553-080

Building Number
100

Checked

Drawn

Location
Detroit, Michigan

DRAWING NO.
E5-2
Dwg. Of

Veterans Administration

Plot Date: $$$$DATE$$$$ Plot File: $$$$$$$$$$$$DCNSPEC$$$$$$$$$$$$ Plot Time: $$$$$TIME$$$$$