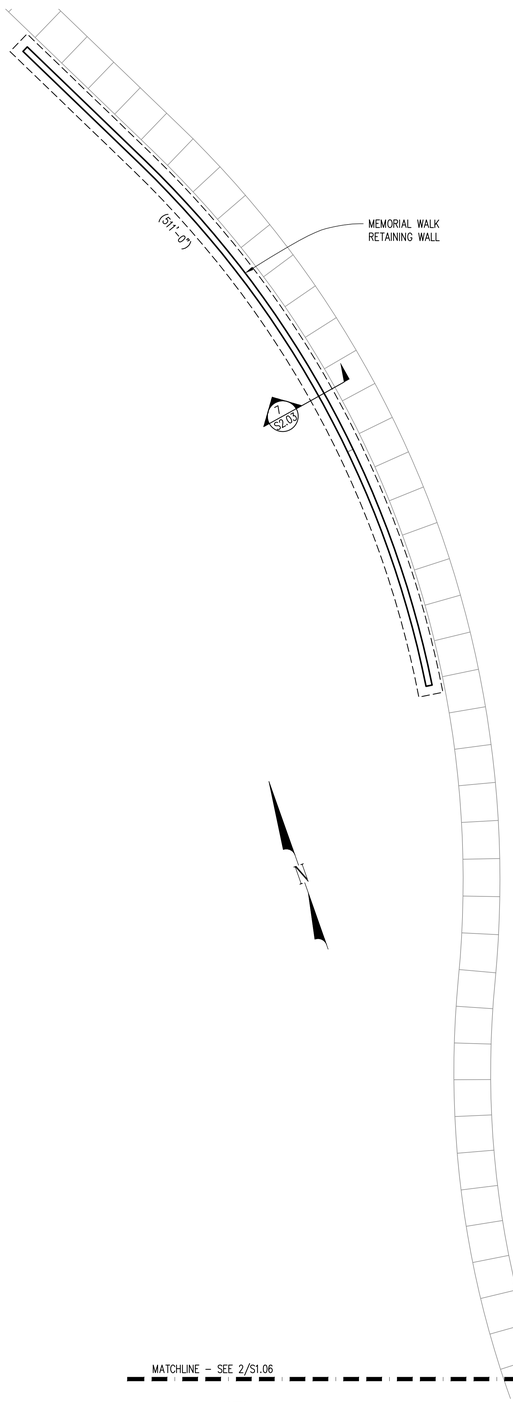

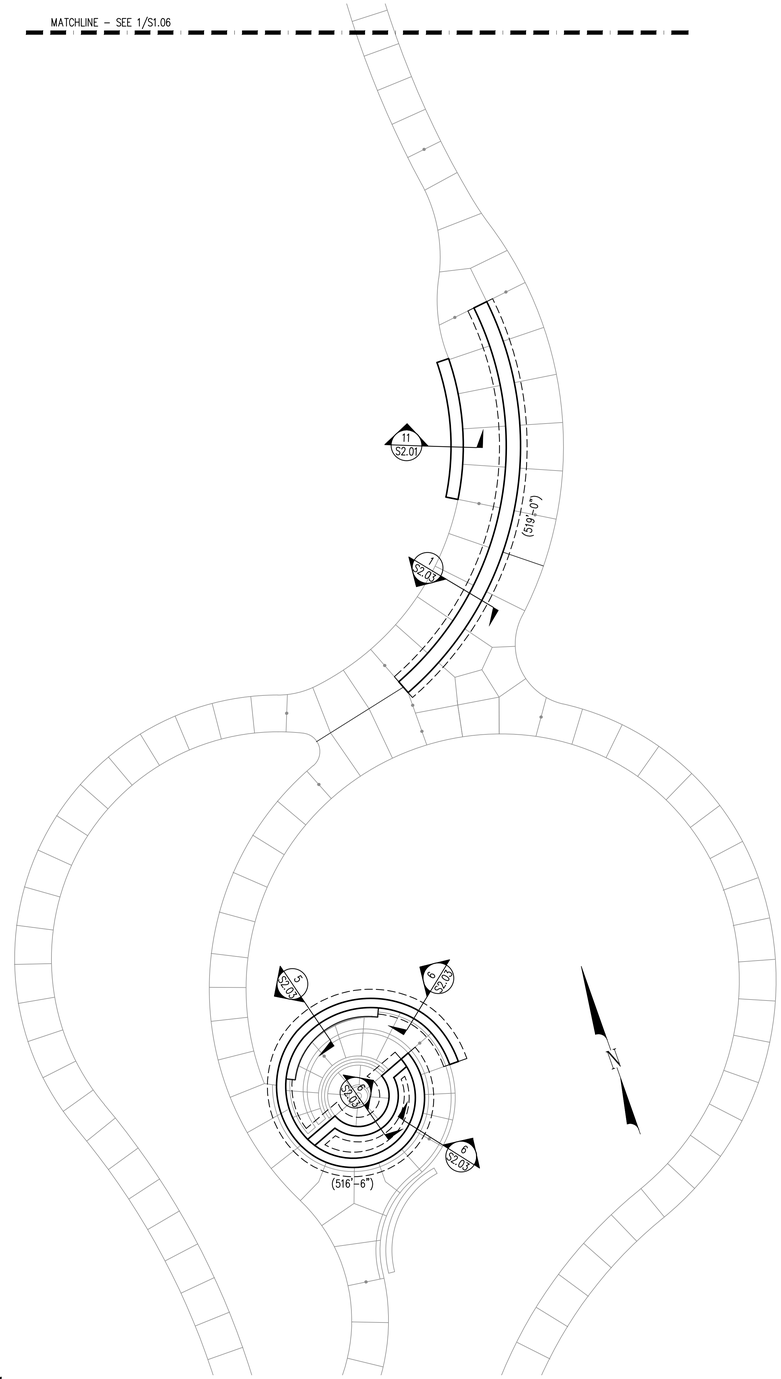

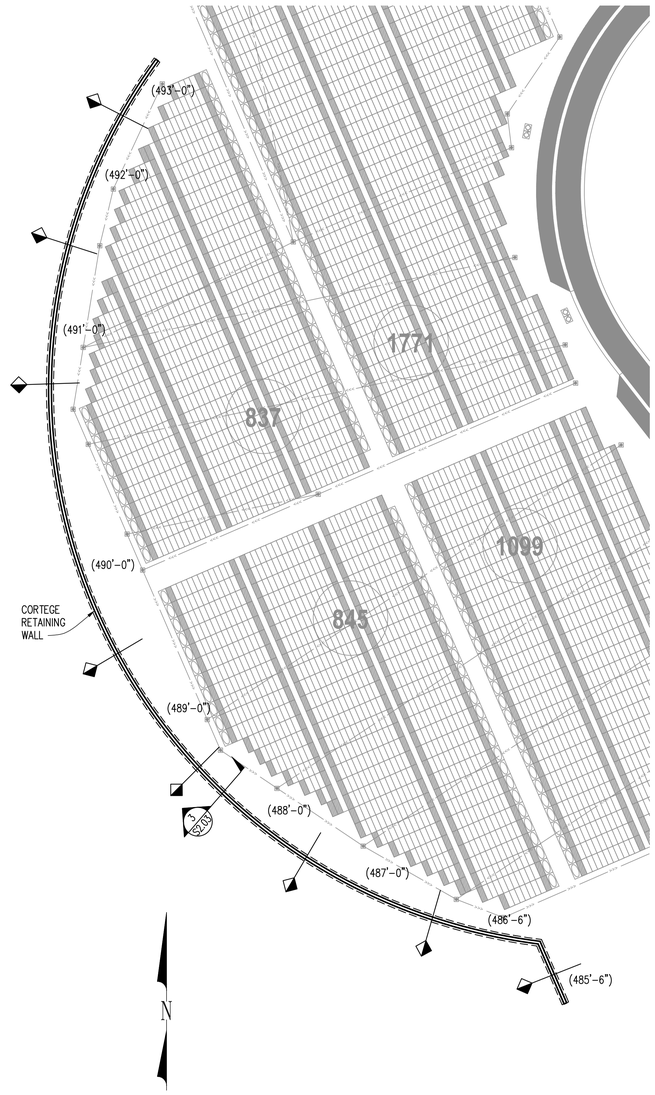

MATCHLINE - SEE 2/S1.06

NOTES:
1. SEE DETAIL 7/S2.01 FOR STEPPED FOOTING INFORMATION.
2. EXPANSION JOINTS AT 60' MAXIMUM SPACING IN RETAINING WALL, SEE 2/S2.01.
3. SEE SHEET L1.04 AND L11.01 FOR MEMORIAL WALK RETAINING WALL LAYOUT AND ELEVATION INFORMATION.

1 RETAINING WALL @ OSSUARY WALK
1"=10'-0"

NOTES:
1. SEE SHEET L9.01 AND L9.02 FOR ADDITIONAL INFORMATION ON OSSUARY PLANS AND DETAILS.

2 OSSUARY/MEMORIAL WALL PLAN
1"=10'-0"

NOTES:
1. SEE SHEETS L1.02, L1.03 AND L11.01 FOR CORTEGE LANE RETAINING WALL LAYOUT AND ELEVATION INFORMATION.
2. SEE DETAIL 7/S2.01 FOR STEPPED FOOTING INFORMATION.
3. EXPANSION JOINTS AT 60' MAXIMUM SPACING IN RETAINING WALL, SEE 2/S2.01.

1 3 RETAINING WALL @ VETERANS MEMORIAL DRIVE
1/32"=1'-0"

Revisions	Date
1 AMENDMENT 4	11/11/2011

CONSULTANTS:

Anderson Engineering of Minnesota, LLC
10005 1st AVENUE NORTH, SUITE 100, PLYMOUTH, MN 55441
TEL (763) 412-4000 FAX (763) 412-4090
www.ae-mn.com

Aqua Engineering, Inc.
Innovative Water Solutions
4803 Innovation Drive
Fort Collins, Colorado 80525
Phone (970) 229-9668
FAX (970) 226-3855

JJR
landscape architecture
planning
urban design
civil engineering
environmental science
JJR, LLC
110 MILLER AVENUE,
ANN ARBOR, MICHIGAN 48104
734.662.4457 T 734.662.0779 F
www.jjr-us.com

RUSHING
Engineering - Essentials - Delivery
BLACKBIRD

ALLEGIANCE GROUP, LLC

DONALD B. CARLSON
STATE OF WASHINGTON
16673
REGISTERED PROFESSIONAL ENGINEER

ARCHITECT/ENGINEERS:

kpff Consulting Engineers
1601 Fifth Avenue, Suite 1600
Seattle, Washington 98101-3665
(206) 622-5822 Fax (206) 622-8130

Drawing Title: RETAINING WALLS, OSSUARY AND MEMORIAL WALL ENLARGED PLANS

Approved: Project Director

Project Title: TAHOMA NATIONAL CEMETERY
PHASE 2 GRAVESITE DEVELOPMENT
18600 SE 240TH STREET, KENT WASHINGTON

Location: KENT, WASHINGTON

Date	Checked	Drawn
9-15-2011	JCM	BLE

Project Number: 919PC2007
Drawing Reference Number: 168
Drawing Number: S1.06

Office of Construction and Facilities Management
Department of Veterans Affairs

VA FORM 08-6231

Nov 15, 2011 - 9:58am jonathonb
X:\ref files\arc\ 7.1\10000-10350\10020 (tahoma national cemetery)\INC2_S98.dwg
one eighth inch = one foot | three quarters inch = one foot | one inch = one foot | one and one half inches = one foot | three inches = one foot
one quarter inch = one foot | three eighths inch = one foot | one half inch = one foot