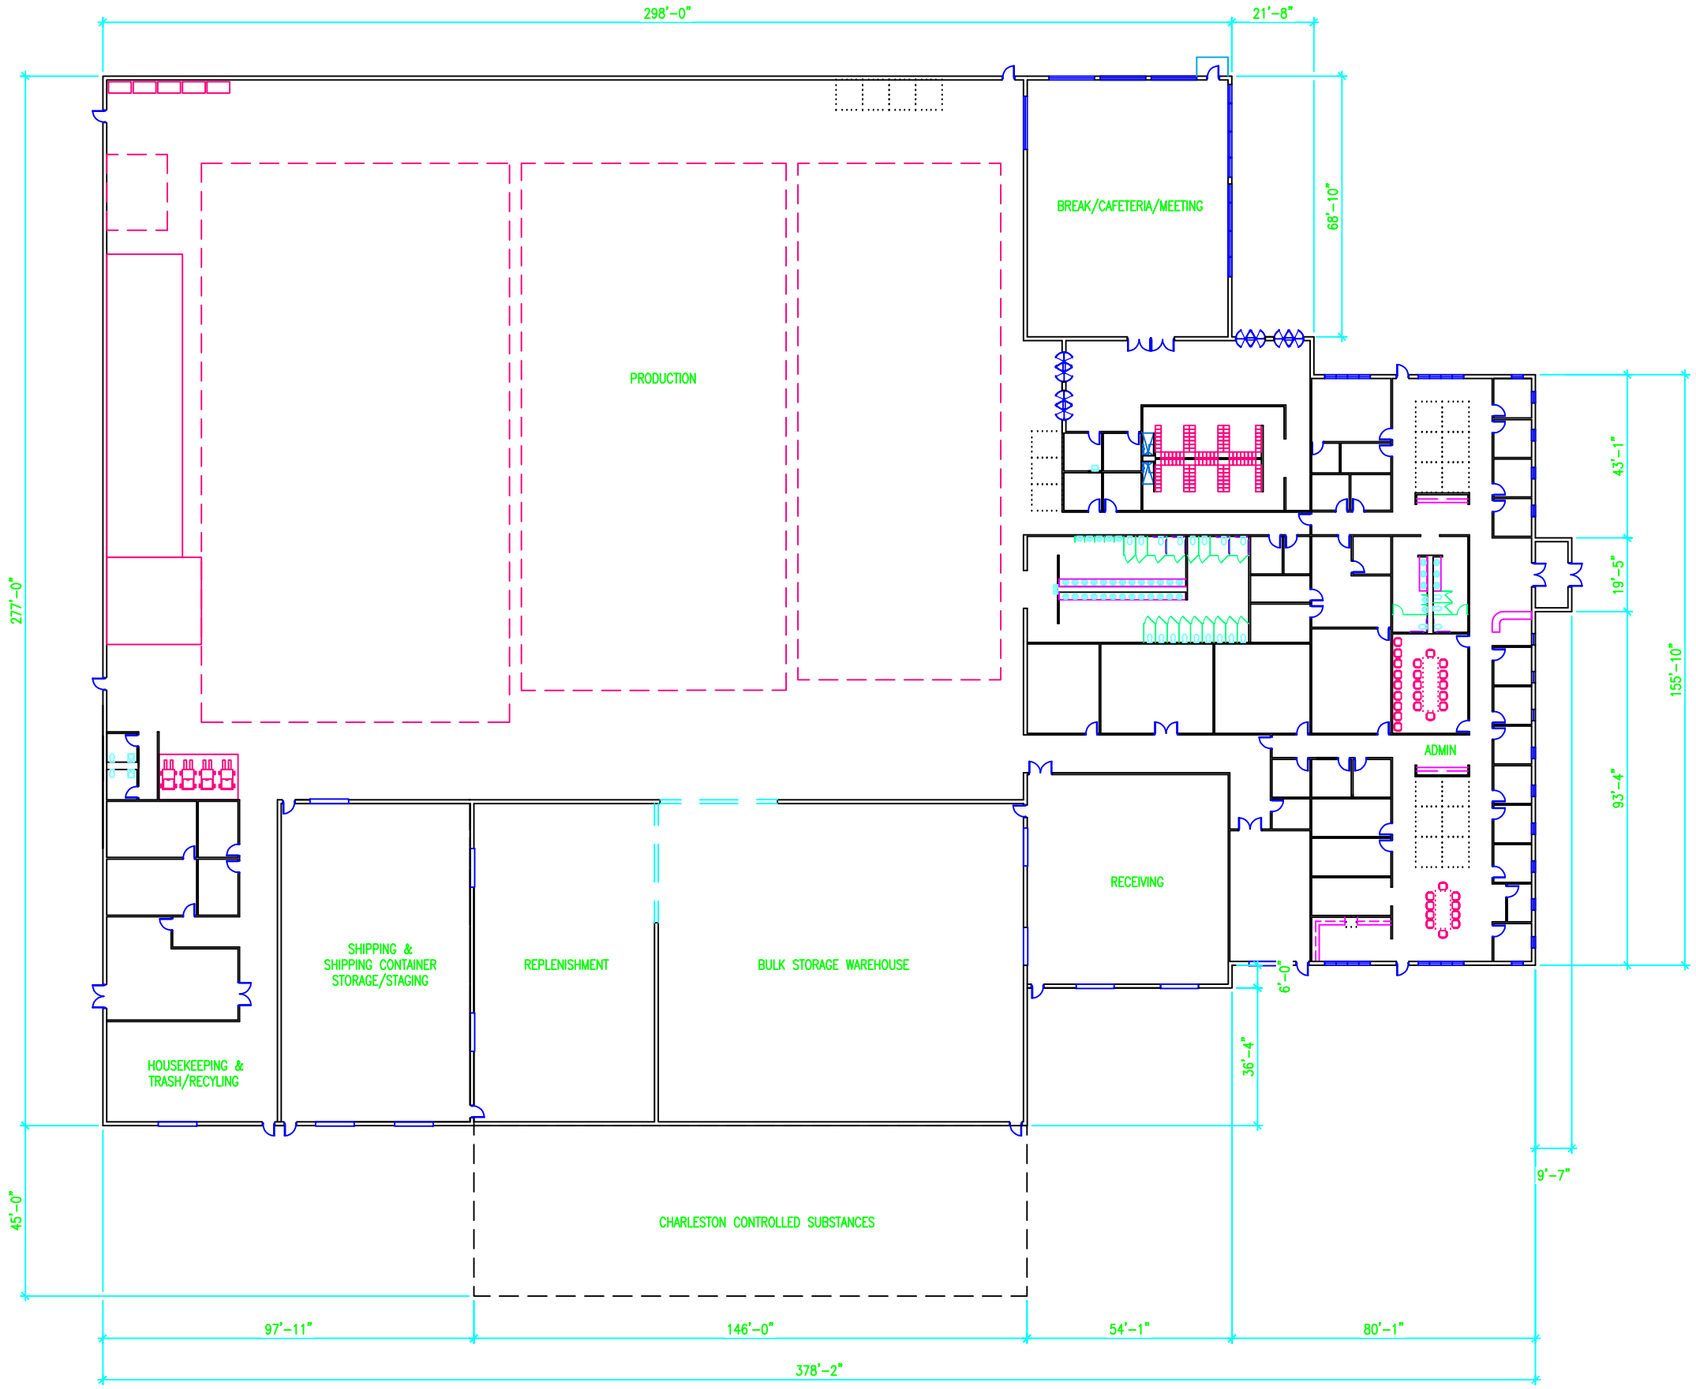

1
A-102 A-102

FLOOR PLAN – CONTROLLED SUBSTANCES

20' 10' 0' 20' 40'

US Army Corps of Engineers ®
CHARLESTON DISTRICT

MARK	DESCRIPTION	DATE	APPR.	MARK	DESCRIPTION	DATE	APPR.

DESIGNED BY: GY
DWN BY: TH
CKD BY: –
SUBMITTED BY: –
DATE: XXX
SOLICITATION NO.:
CONTRACT NO.:
FILE NUMBER: –
PLOT SCALE:
PLOT DATE:
SIZE: ANSI D
FILE NAME: –

U.S. ARMY CORPS OF ENGINEERS
CHARLESTON DISTRICT
CHARLESTON, SOUTH CAROLINA

Gulf Coast Architectural Group
2510 W. CERVANTES ST.
PENSACOLA, FLORIDA 32505

VA CONSOLIDATED OUTPATIENT PHARMACY MODEL 2

CONCEPT – CHARLESTON CONTROLLED SUBSTANCES

SHEET IDENTIFICATION
A-102
SHEET OF