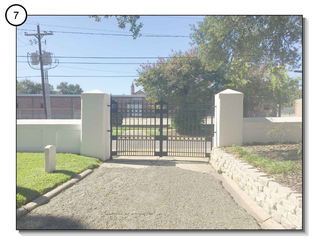

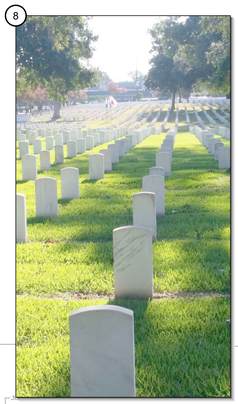

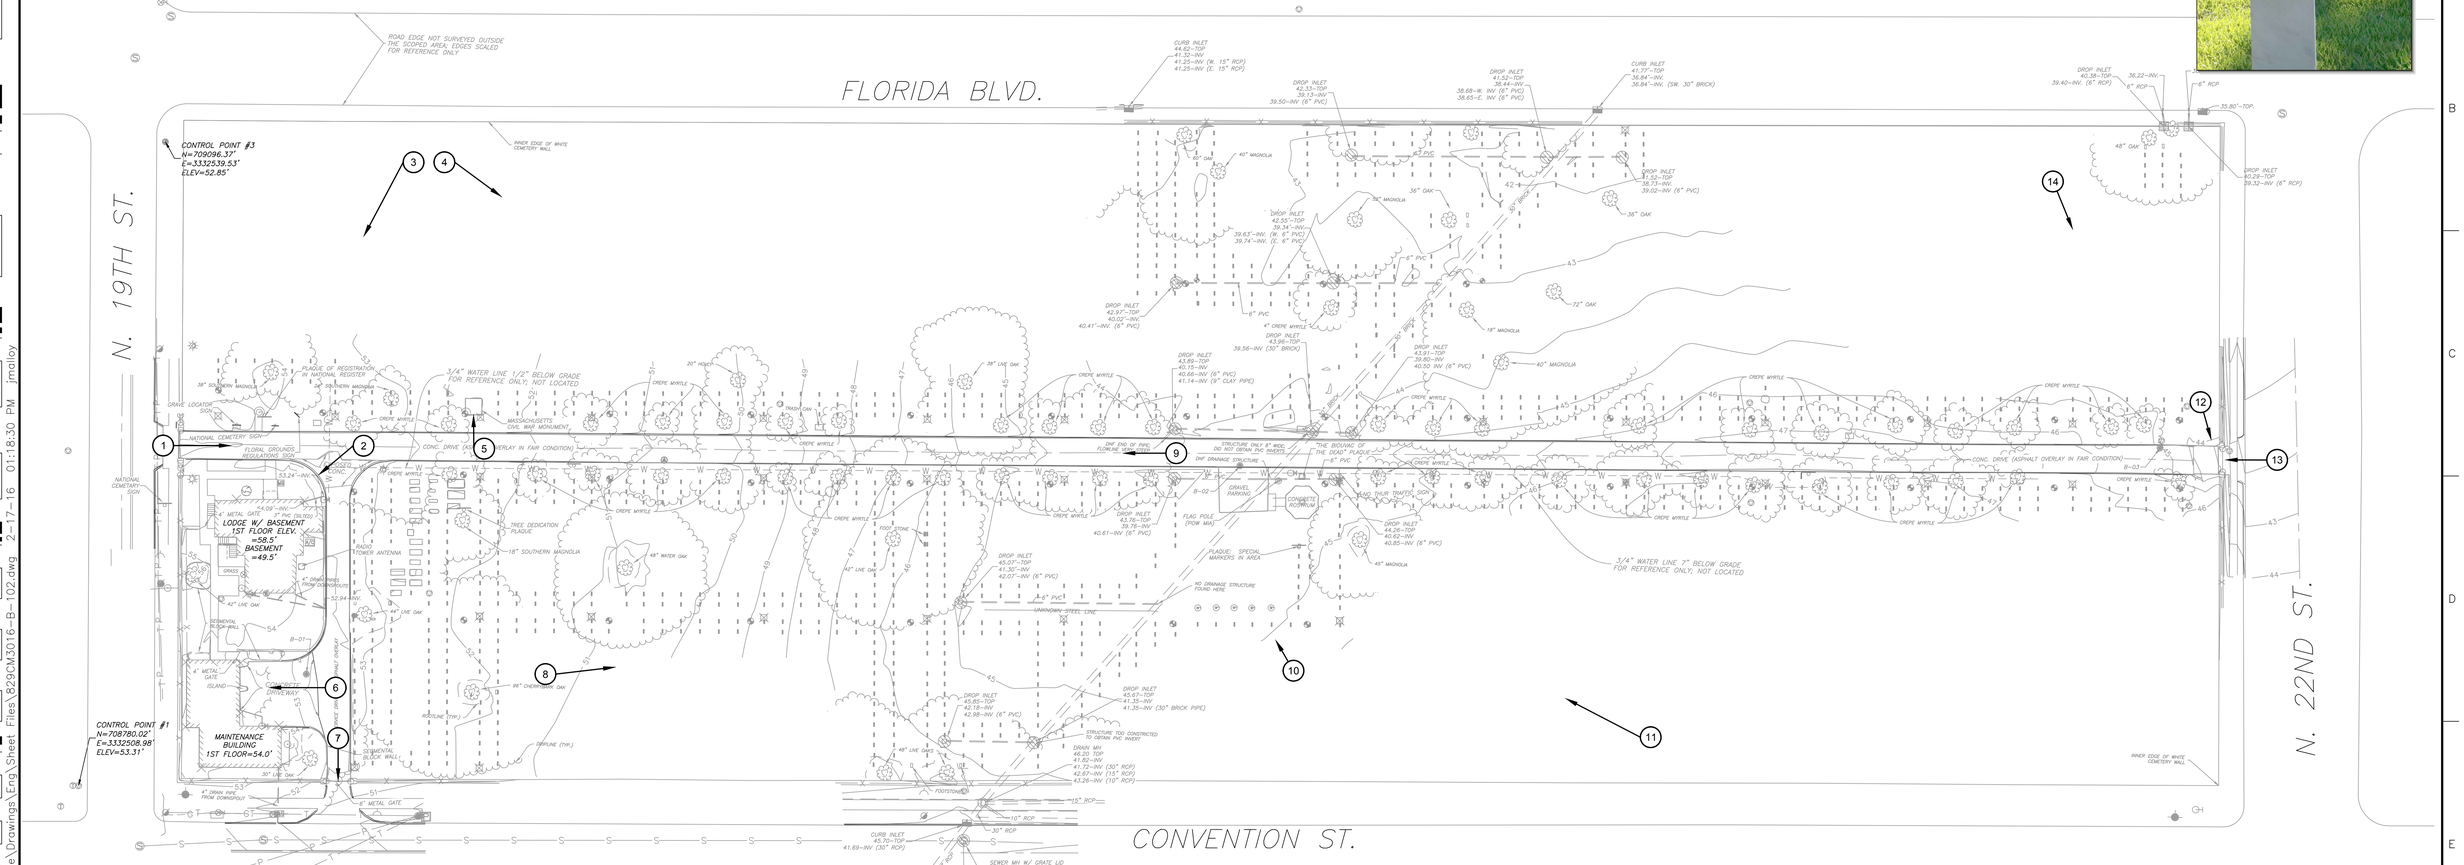

NORTH

0 30 60

GRAPHIC SCALE: 1" = 30'

BID DOCUMENTS

Revisions:	Date

CONSULTANTS:

Terracon
Consulting Engineers and Scientists
2822 O'Neal Lane Bldg B
Baton Rouge, LA 70816
p (225) 344-6092
f (225) 344-6346

BATON ROUGE LAND SURVEYING
A Division of Forte & Tablada
9027 HYPERLAND AVE. BATON ROUGE, LA 70809 PH: (225) 753-5705

CH2MHILL®
CH2M HILL
6600 Peachtree Dunwoody Road
400 Embassy Row, Suite 600
Atlanta, GA 30328
Office: (678) 401-7905

REGISTERED PROFESSIONAL ENGINEER
REG. NO. 12448
CASSANDRA L. ZWART
SOUTH DAKOTA
2/19/16

ARCHITECT/ENGINEERS:

FOURFRONT DESIGN INC.
517 7th street
rapid city sd 57701
p 605.342.9470
f 605.342.2377
www.4front.biz

Preliminary
Not For Construction

Drawing Title: PHOTOGRAPHIC EXISTING CONDITION PLAN

Approved: Project Director

Project Title: BATON ROUGE NC REPAIR ROADWAY

Project Number: 829CM3016

Building Number: N/A

Location: BATON ROUGE NATIONAL CEMETERY, BATON ROUGE, LA

Date: 2/19/16 | Checked: CZ | Drawn: JM

Drawing Number: B-102

Dwg. 3 of 9

NCA DESIGN AND CONSTRUCTION SERVICE

Department of Veterans Affairs

VA FORM 08-6231

L:\10-1696 VA NCA IDIQ\1696.037 Baton Rouge NC Repair Roads and Storm Drainage\Drawings\Eng\Sheet Files\829CM3016-B-102.dwg 2-17-16 01:18:30 PM jmalloy