TRAFFIC CONTROL GENERAL NOTES

TRAFFIC CONTROL

CONSTRUCTION SIGNING AND TRAFFIC CONTROL SHALL CONFORM TO THE MANUAL ON UNIFORM TRAFFIC CONTROL DEVICES (MUTCD) AND AS DIRECTED BY THE CONTRACTING OFFICER'S REPRESENTATIVE (COR) ON CEMETERY PROPERTY.

ALL TEMPORARY FIXED LOCATION SIGNS AND APPLICABLE TRAFFIC CONTROL DEVICES SHALL BE INSTALLED PRIOR TO THE START OF WORK IN THE APPLICABLE PHASE.

PHASING

THE CONSTRUCTION PHASING AND SEQUENCING PLANS WERE DEVELOPED FOR THE CONTRACTOR'S USE. THESE PLANS PROVIDE DETAIL NECESSARY TO MINIMIZE THE DISRUPTION TO USERS. NOT ALL STEPS IN THE PLANS HAVE BEEN IDENTIFIED. IT IS THE INTENT OF THE DESIGNER THAT THE CONTRACTOR WILL SUPPLEMENT THIS SCHEDULE WITH THEIR INTENTIONS TO THE COR AND RECEIVE NECESSARY APPROVAL PRIOR TO THE START OF CONSTRUCTION.

THE PHASING AND TRAFFIC CONTROL PLANS INCLUDED WERE PREPARED TO ENABLE THE CONSTRUCTION OF THE IMPROVEMENTS DESCRIBED IN THESE DOCUMENTS TO BE COMPLETED IN A SEQUENTIAL ORDER WITH MINIMAL IMPACT ON THE CEMETERY AND ITS USERS. THE CONTRACTOR SHALL INCORPORATE THE PHASING AND TRAFFIC CONTROL PLANS INTO HIS SEQUENCE OF OPERATIONS.

THE CONTRACTOR WILL NOT BE PERMITTED TO WORK CONCURRENTLY ON MULTIPLE PHASES. ANY MODIFICATIONS TO THE PHASING, SEQUENCING OR TRAFFIC CONTROL DESCRIBED IN THESE DOCUMENTS SHALL BE APPROVED, IN WRITING, BY THE COR. REQUESTS FOR VARIATIONS TO THE PHASING, SEQUENCING, OR TRAFFIC CONTROL SHALL BE SUBMITTED TO THE COR FOR REVIEW A MINIMUM OF TWO (2) WEEKS PRIOR TO IMPLEMENTATION. THE REQUEST SHALL INCLUDE A DETAILED DESCRIPTION OF THE CHANGE REQUESTED. ALTERNATE PHASING, SEQUENCE OF OPERATIONS OR TRAFFIC CONTROL WILL ONLY BE ALLOWED WHEN THE PROPOSED CHANGES MEET WITH THE OWNER'S INTENT FOR TRAFFIC CONTROL AND MAINTENANCE OF SERVICE.

PHASE WORK LIMITS ARE GENERALLY AS SHOWN ON THIS PLAN AND AS DESCRIBED HEREIN. DETAILS OF THE WORK ITEMS ARE SHOWN THROUGHOUT THESE PLANS. ALL UNDERGROUND AND ROADWAY WORK INCLUDING FINAL RESTORATION SHALL BE COMPLETE PRIOR TO THE CONTRACTOR MOVING TO THE NEXT PHASE.

THE CONTRACTOR SHALL PROVIDE TEMPORARY GRAVEL SURFACING FOR TEMPORARY TRANSITIONS BETWEEN PHASES.

PEDESTRIAN PROTECTION

PROTECTION OF PEDESTRIAN TRAFFIC FROM OPEN EXCAVATIONS AND OTHER HAZARDS IN AND AROUND THE CONSTRUCTION SITE SHALL BE IN COMPLIANCE WITH OSHA, THE AMERICANS WITH DISABILITIES ACT AND AS DIRECTED BY THE COR.

CHANNELIZING DEVICES

THE FOLLOWING GENERAL RULES ON DELINEATION APPLY:

- ORANGE SAFETY CONES OR CONCRETE BARRIERS SHALL BE USED TO DELINEATE TAPERS AND LANE SHIFTS AND TO SEPARATE TRAFFIC FROM WORK AREAS.

NOTES:

1. CONTRACTOR SHALL PROVIDE ACCESS AT ALL TIMES TO VISITORS. AT A MINIMUM, VEHICULAR TURN-AROUND AND/OR ONE-WAY CONTINUOUS VEHICULAR TRAFFIC ROUTE(S) SHALL BE PROVIDED. CONSTRUCTION MAY BE PHASED AS SHOWN HEREON OR AS APPROVED BY OWNER.
2. TEMPORARY SIGNAGE WILL BE REQUIRED AS SHOWN HEREON OR AS APPROVED BY COR. TEMPORARY TRAFFIC PLAN PREPARED BY CONTRACTOR SHALL BE REQUIRED FOR ALTERNATE PLANS.
3. THIS CEMETERY IS CLOSED TO NEW INTERMENTS. HOWEVER, LIMITED BURIALS FOR FAMILY MEMBERS ARE AVAILABLE.
4. COORDINATE ALL WORK WITH CEMETERY SCHEDULES AND ACTIVITIES. CEREMONIES ARE EXPECTED (BUT NOT LIMITED) TO OCCUR ON OR AROUND MEMORIAL DAY AND VETERANS DAY.

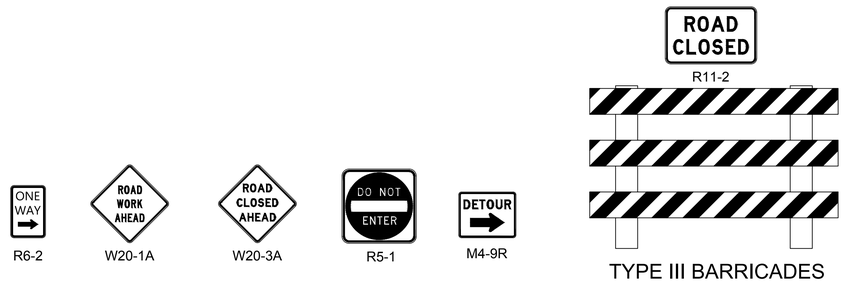

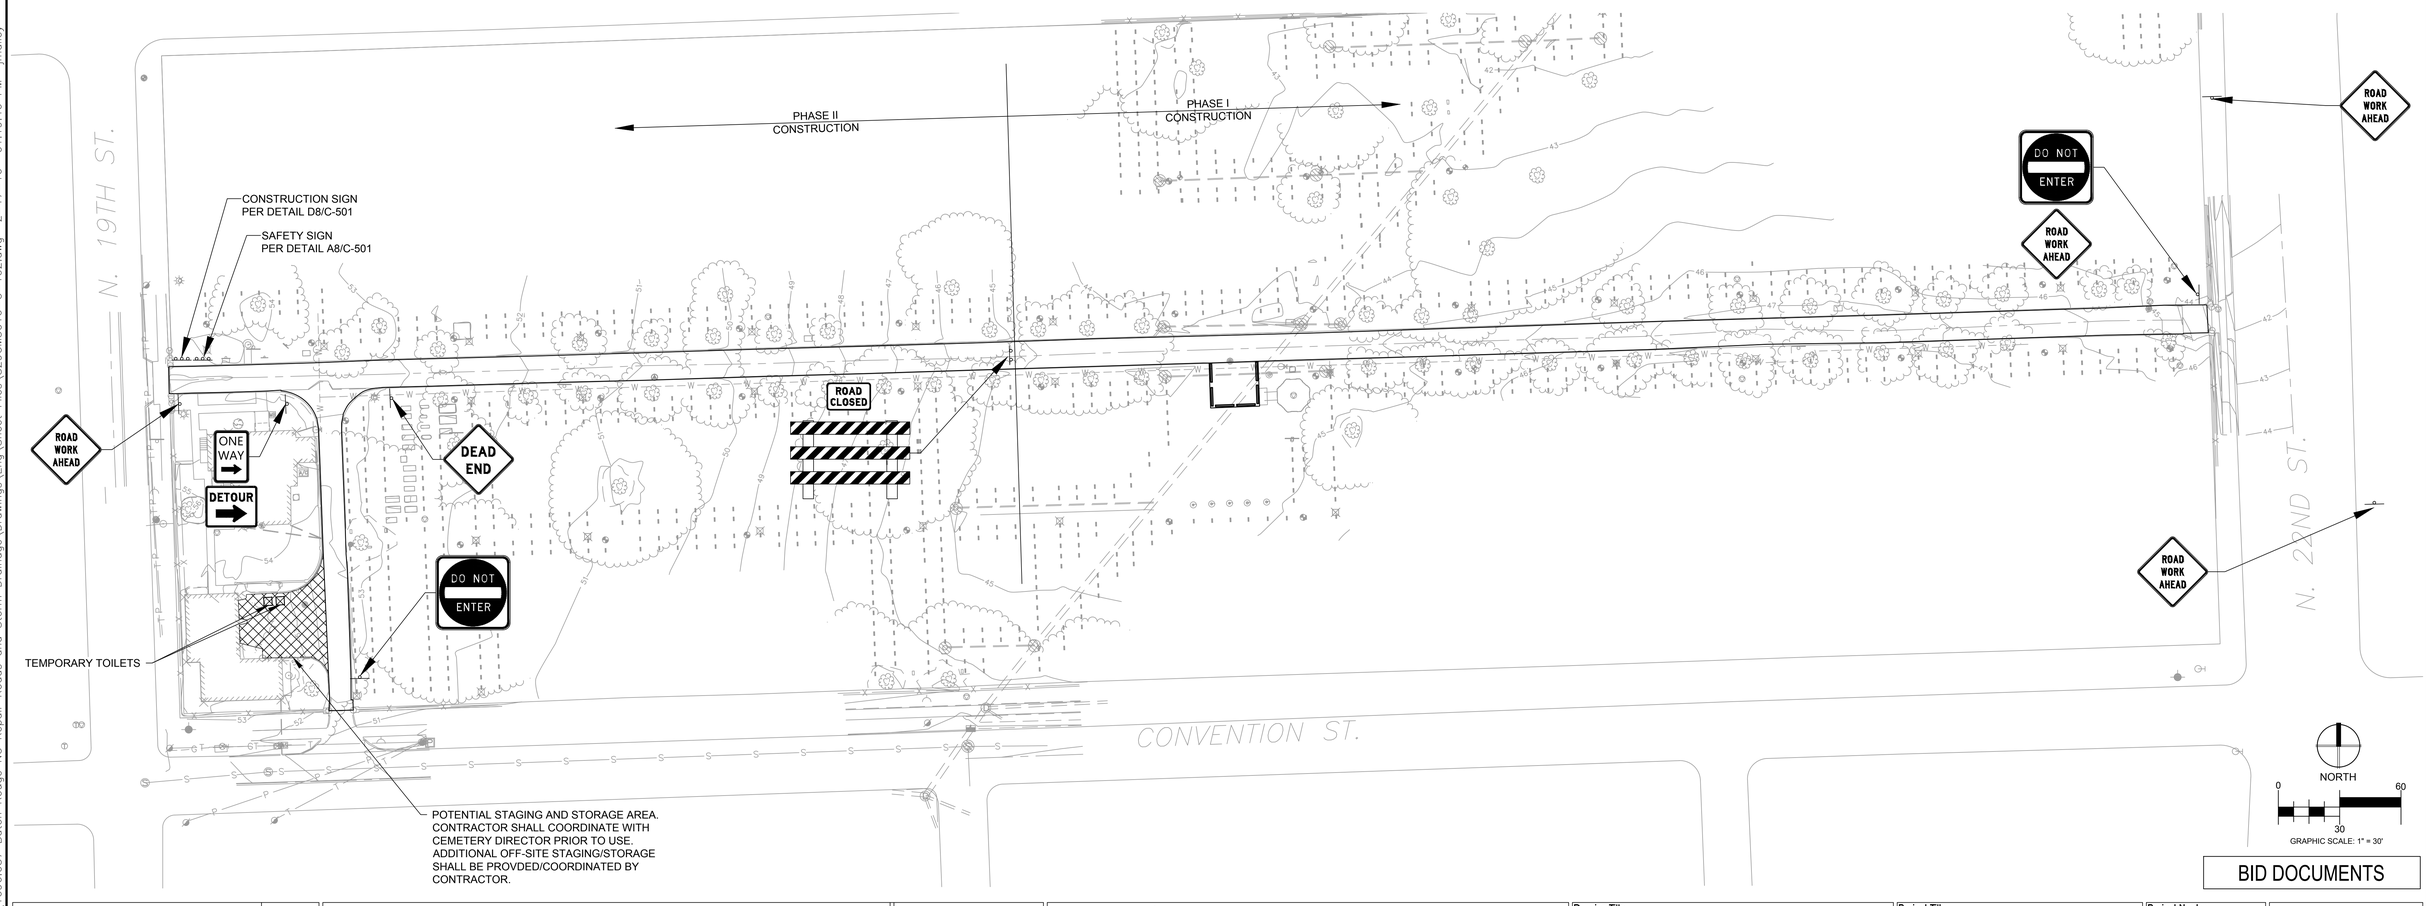

BID DOCUMENTS

Revisions:	Date

CONSULTANTS:

Terracon — Consulting Engineers and Scientists, 2822 O'Neal Lane Bldg B, Baton Rouge, LA 70816, p (225) 344-6092, f (225) 344-6346

BATON ROUGE LAND SURVEYING — A Division of Forte & Tablada, 9007 INTERLINE AVE. BATON ROUGE, LA 70809 PH. (225) 753-0745

CH2MHILL® — CH2M HILL, 6600 Peachtree Dunwoody Road, 400 Embassy Row, Suite 600, Atlanta, GA 30328, Office: (678) 401-7905

REGISTERED PROFESSIONAL ENGINEER — REG. NO. 12448 — CASSANDRA L. ZWART — NORTH DAKOTA — 2/19/16

ARCHITECT/ENGINEERS:

FOURFRONT DESIGN INC. — 517 7th street, rapid city sd 57701, p 605.342.9470, f 605.342.2377, www.4front.biz

Preliminary
Not For Construction

Drawing Title	TRAFFIC CONTROL PHASE I
Approved: Project Director	
Project Title	BATON ROUGE NC REPAIR ROADWAY
Project Number	829CM3016
Building Number	N/A
Location	BATON ROUGE NATIONAL CEMETERY, BATON ROUGE, LA
Date	2/19/16
Checked	CZ
Drawn	JM
Drawing Number	C-102
Dwg. 6 of 9	

NCA DESIGN AND CONSTRUCTION SERVICE

Department of Veterans Affairs

VA FORM 08-6231

L:\10-1696 VA NCA IDIQ\1696.037 Baton Rouge NC Repair Roads and Storm Drainage\Drawings\Eng\Sheet Files\829CM3016-C-102.dwg 2-17-16 01:19:46 PM jmalloy