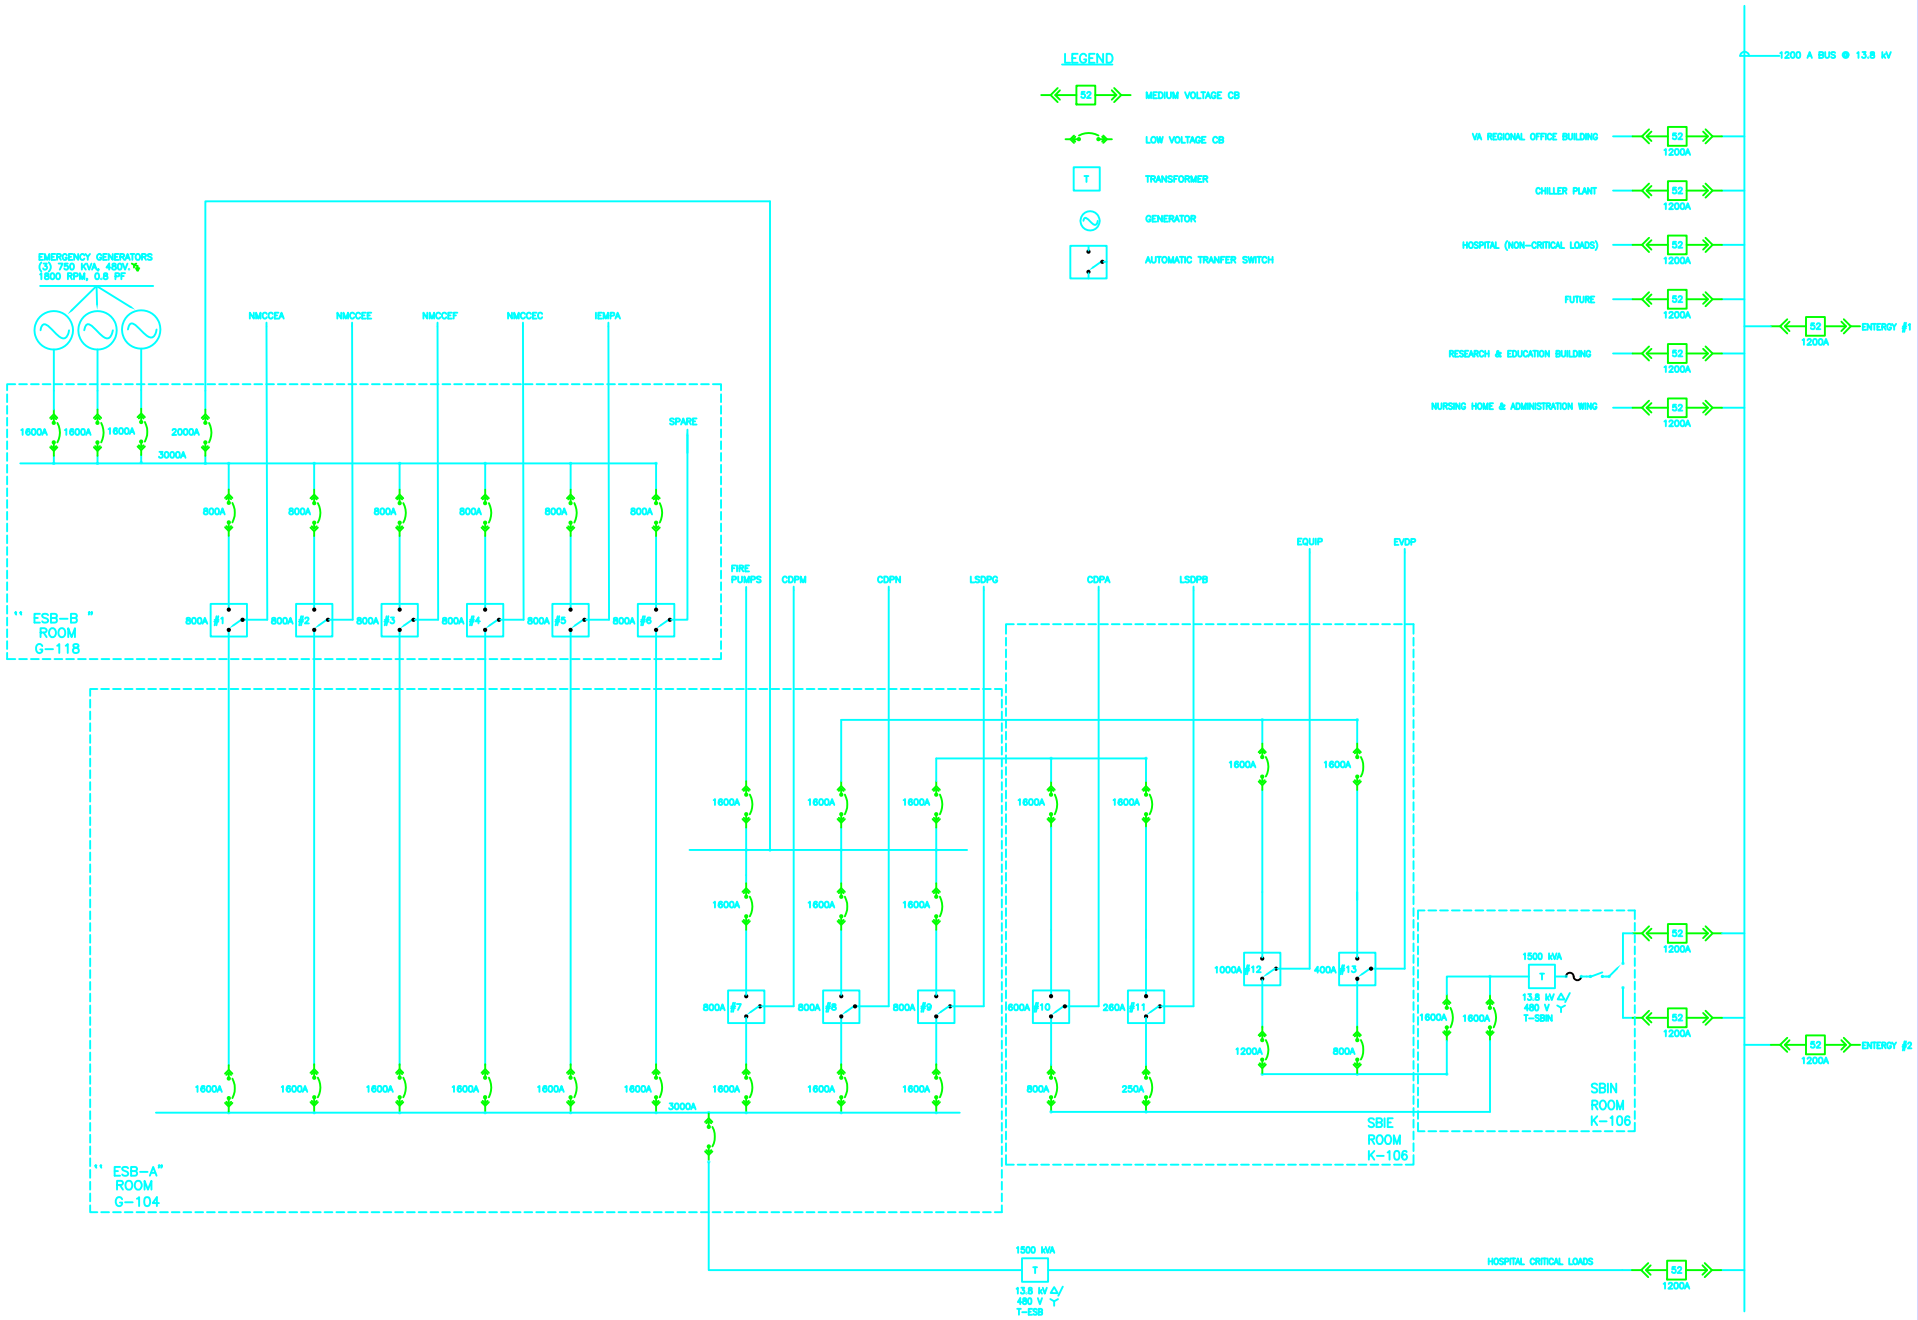

Revisions	Date

SHAH + ASSOCIATES
ENGINEERS CONSULTANTS
4 PROFESSIONAL DRIVE SUITE 136
GAITHERSBURG, MARYLAND 20879 (301) 926-2797

G.V. (SONNY) MONTGOMERY
VETERANS AFFAIRS
MEDICAL CENTER
JACKSON, MISSISSIPPI

JACKSON CADD

Approved:

Approved:

Drawing Title
HOSPITAL – SINGLE LINE – EMERGENCY ELECTRICAL DIAGRAM

Approved: Chief, FMS

Approved: Center Director

Project Title
ELECTRICAL DISTRIBUTION SYSTEM STUDY

Bldg. No.

Drawn VS

Checked DHE

Location VAMC JACKSON – MISSISSIPPI

Date 02/01/99

Project No. 586-97-126

Drawing No. EM-1

Dwg. 1 of 1

DEPARTMENT OF VETERANS AFFAIRS

V.A. Form

02/11/99 c:\projects\vamc\jackson\E-16.dwg2y