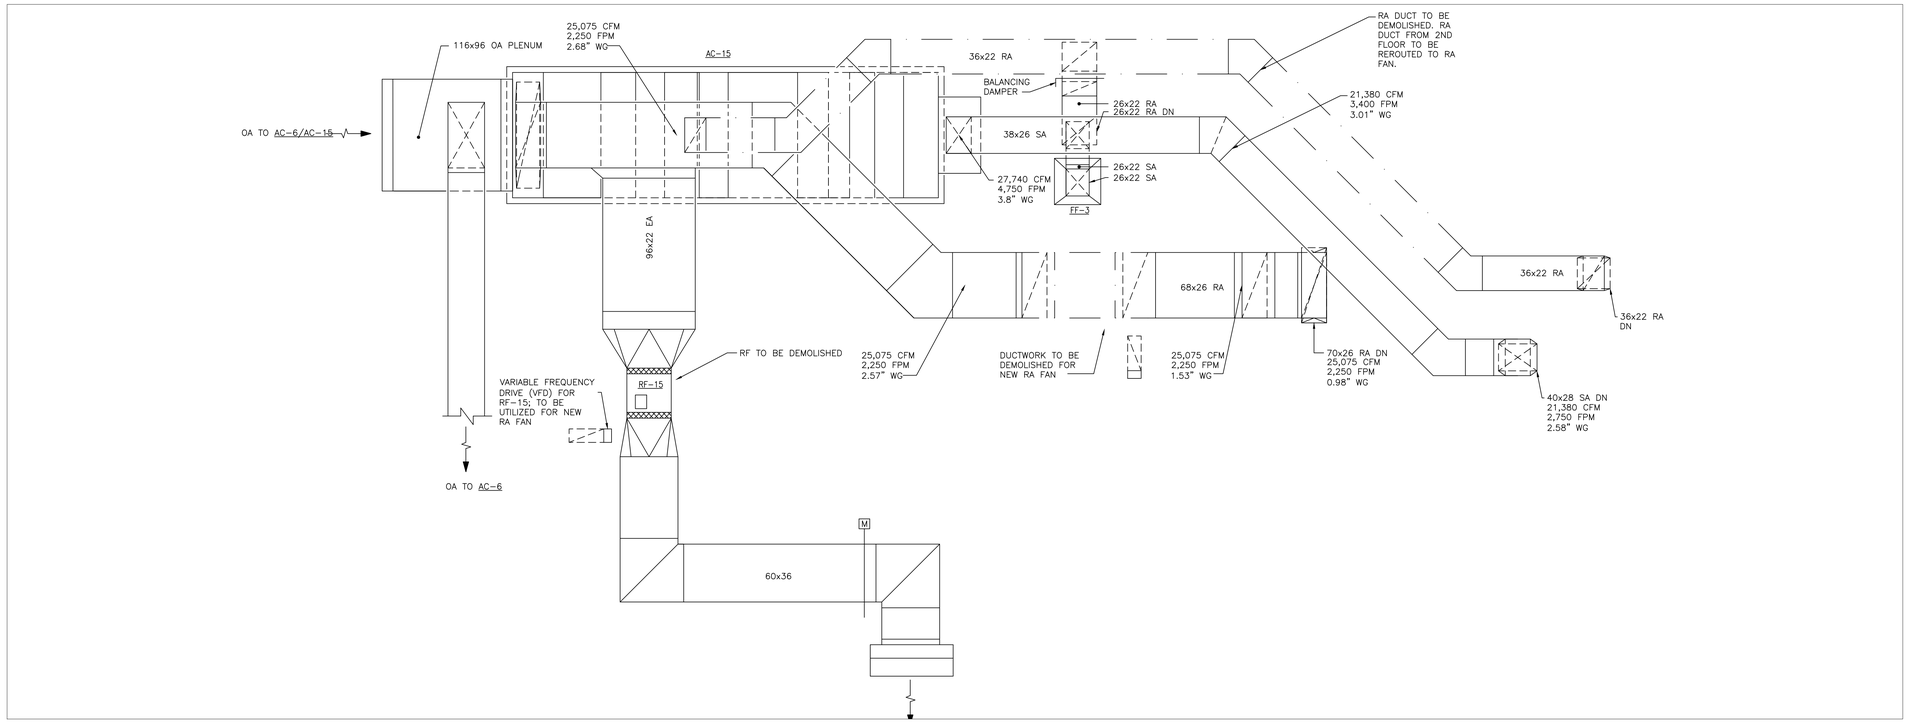

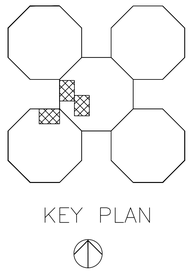

DEMOLITION PLAN

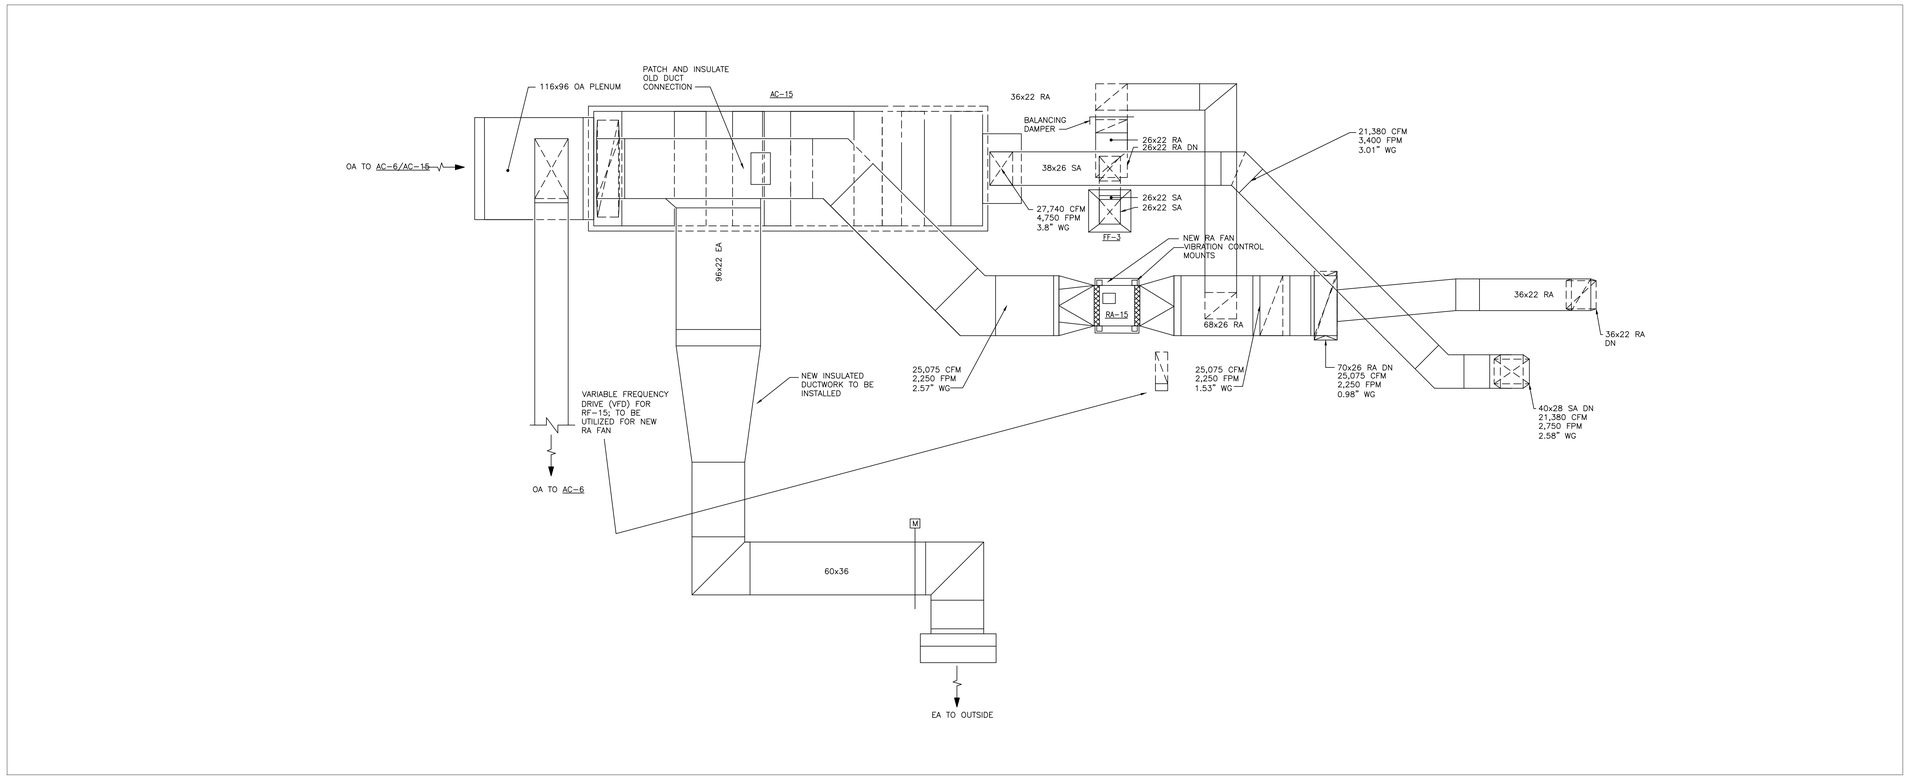

NEW BUILD

SCALE: NTS

GENERAL NOTES

1 DRAWING IS DIAGRAMATIC, IT IS THE CONTRACTOR'S RESPONSIBILITY TO CONFIRM AND CLARIFY PRIOR TO PRESENTING THEIR PROPOSAL.

DRAWING TITLE: AHU 15	PROJECT TITLE: OPERATING ROOM AIR BALANCE PROJECT		DATE: 24 MAY 15
			PROJECT NUMBER
	BUILDING NUMBER: 1	CHECKED: KS	DRAWN: KS	DRAWING NO. MH200
	LOCATION: C.A.V.H.S., LR DIVISION		Dwg 1 of 1

Office of Facilities

DEPARTMENT OF VETERANS AFFAIRS