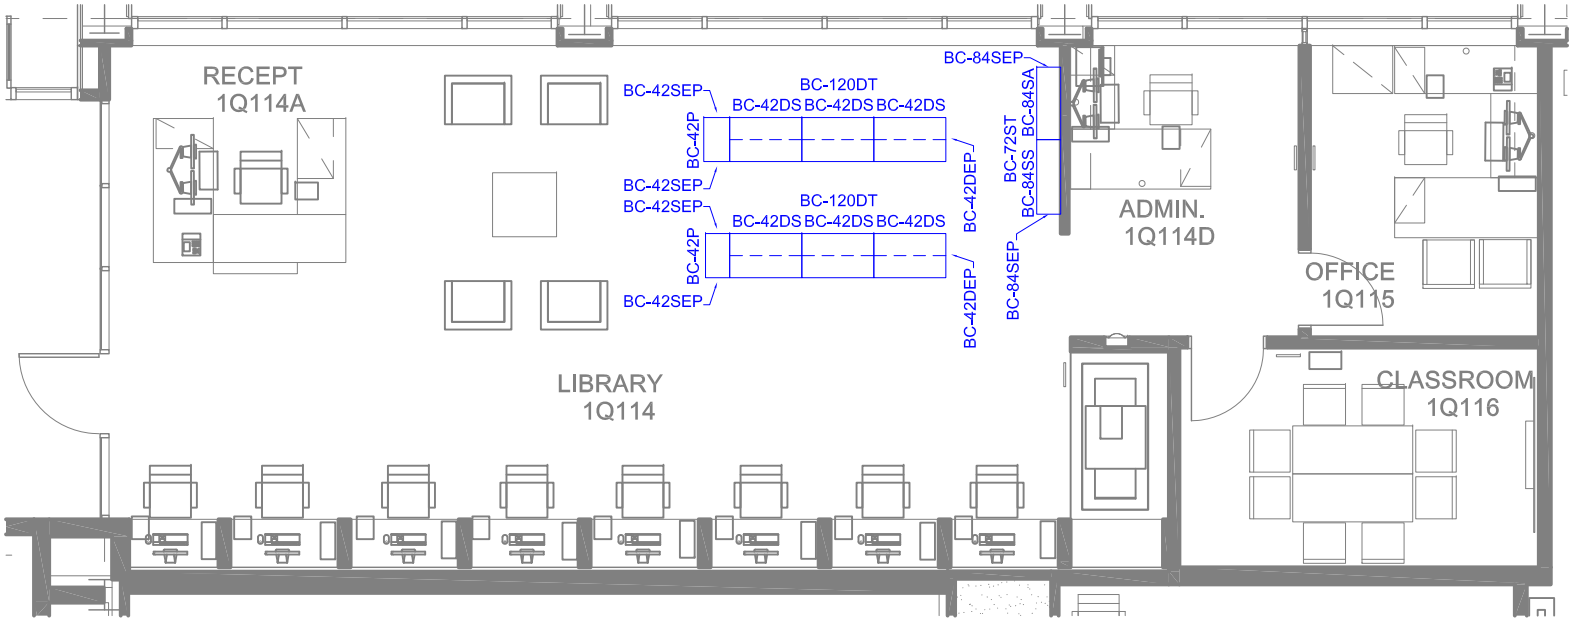

1 1ST FLOOR FURNITURE PLAN

SCALE: 1/8" = 1'-0"

Administration -1st Floor - Building 09
Attachment #1
Floor Plans
page 01 of 01