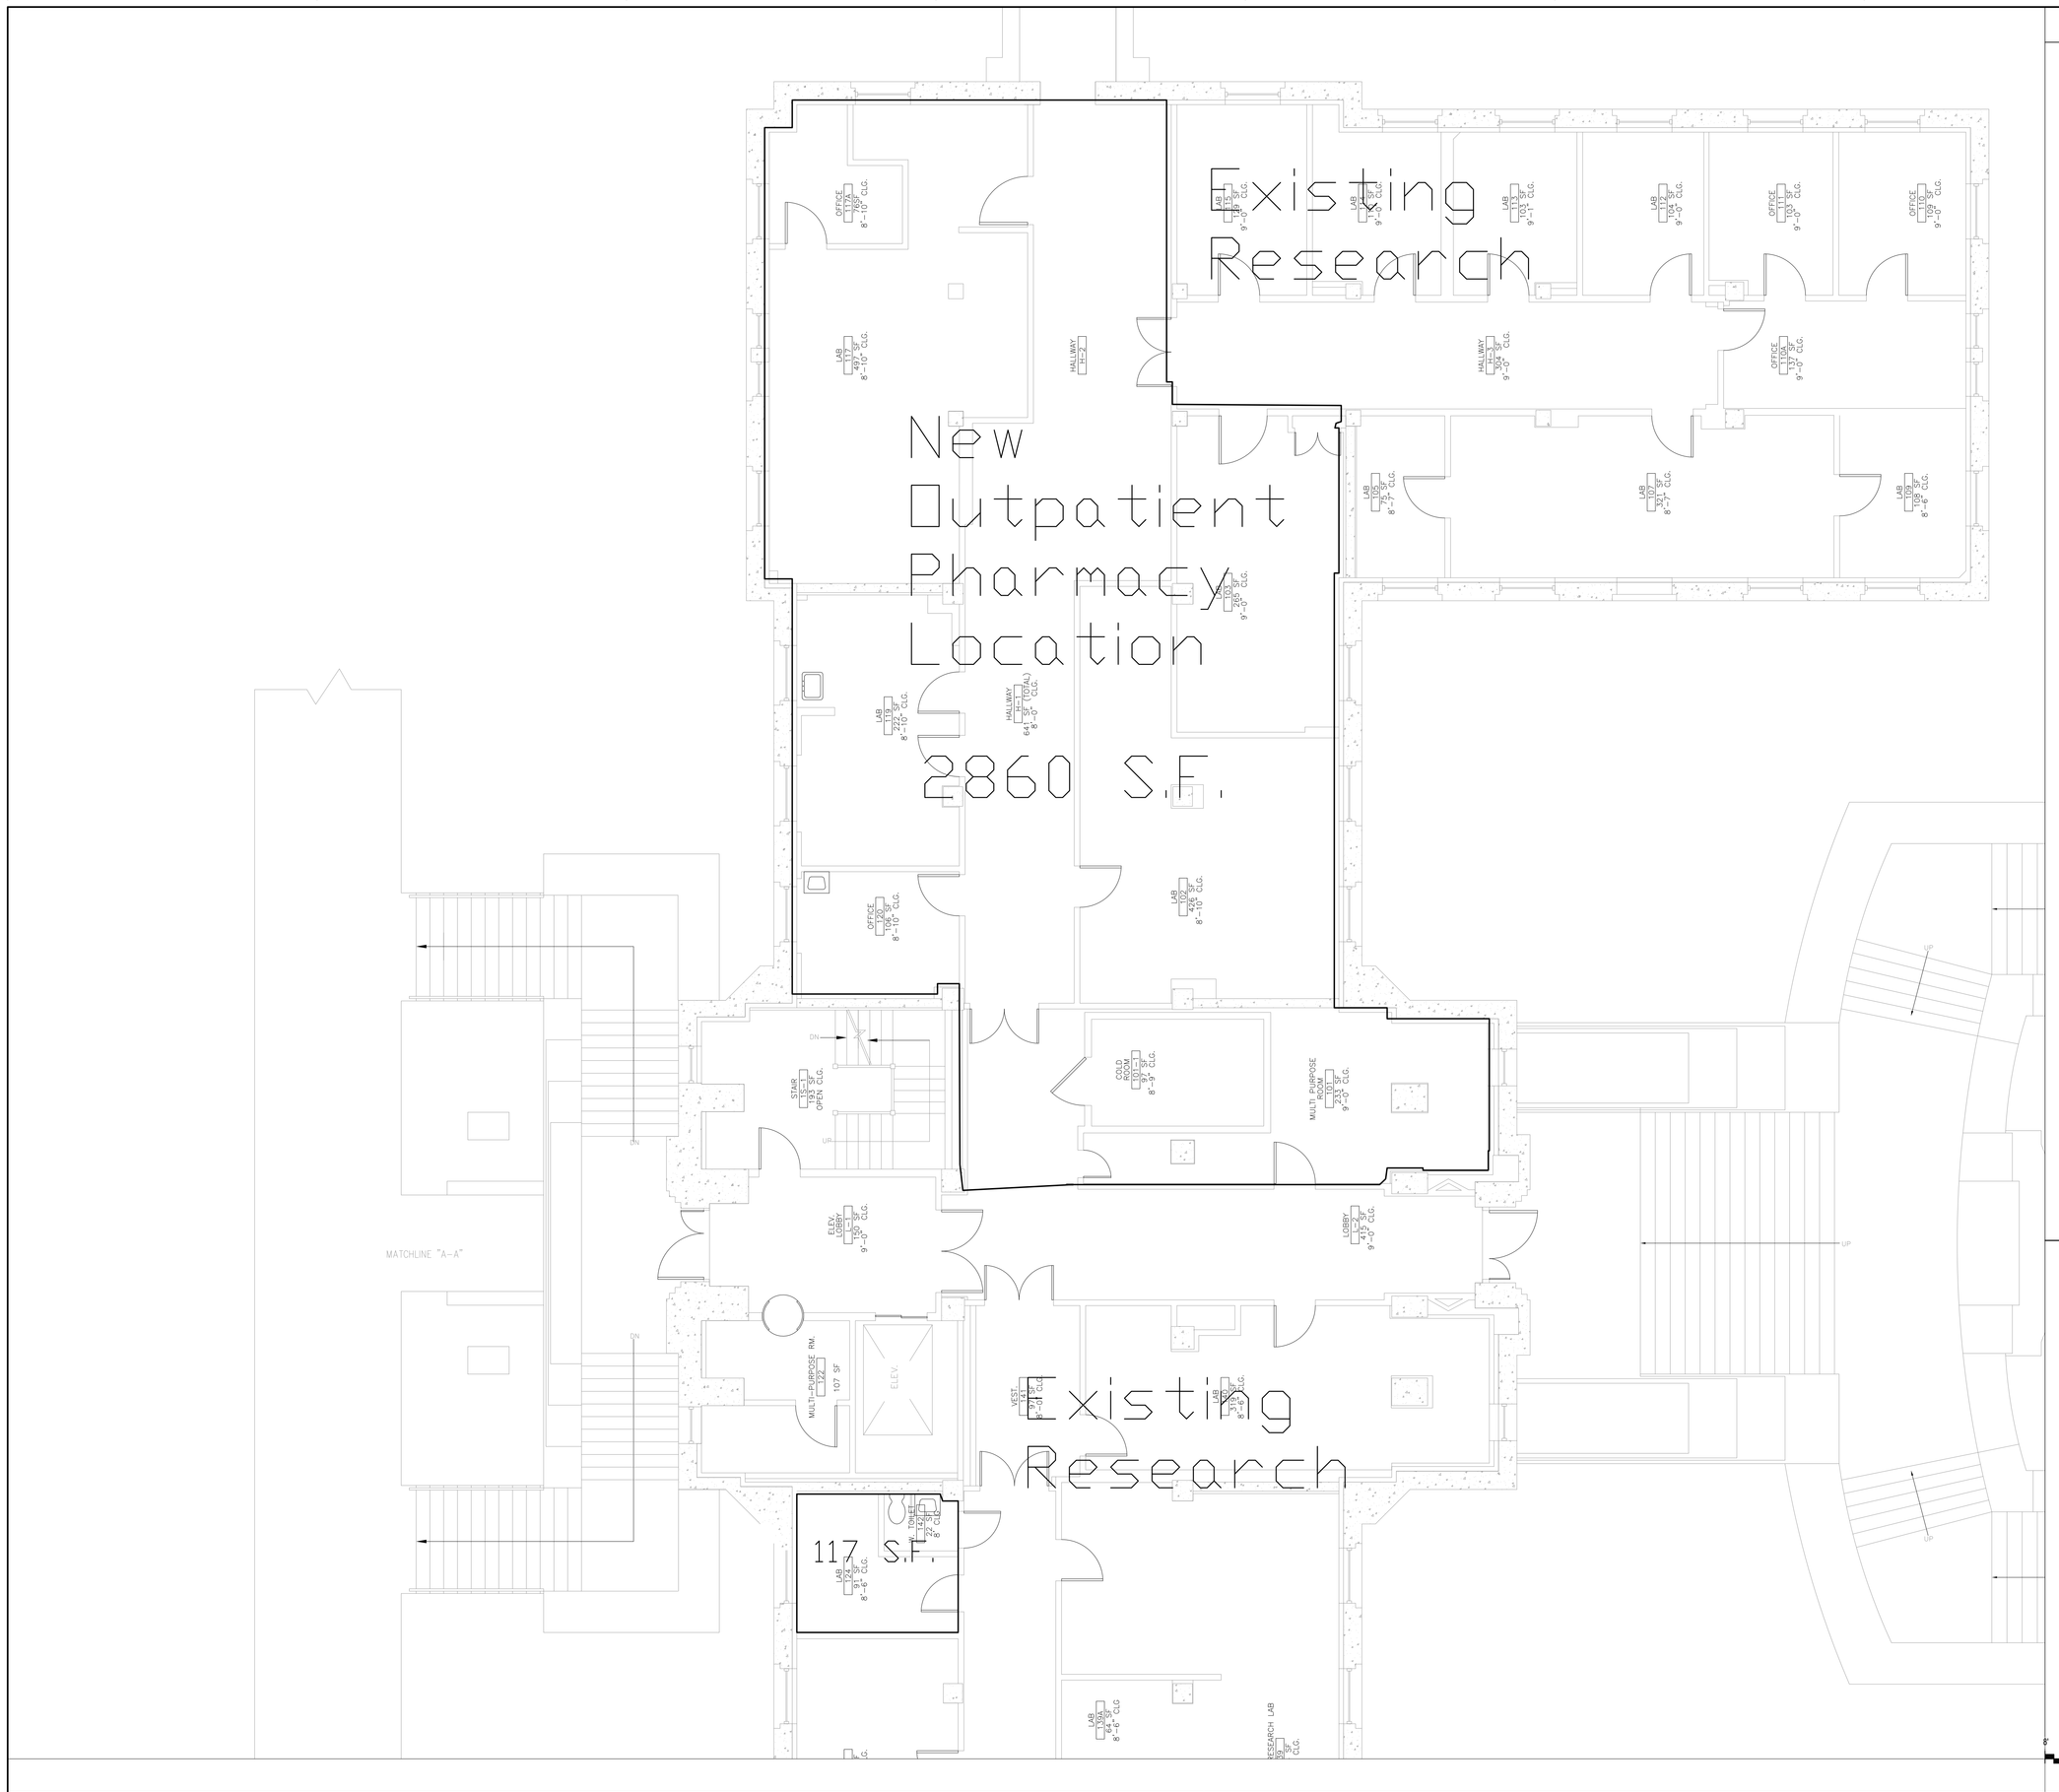

SHEET NOTES

1. Renovation shall consist of 2,977 S.F. total of space in this building, though there will be work to extent utilities to connection points outside of that shown. Coordinate with COR on exact locations not otherwise listed.

KEYNOTES

TRUE NORTH
PROJECT NORTH

GRAPHIC SCALE: 1/8" = 1'-0"

200

FULLY SPRINKLERED

100% CONSTRUCTION DOCS.

Revisions:	Date

CONSULTANTS:

Seals and Signatures

ARCHITECT/ENGINEERS:

Drawing Title: BLDG 1 SWING SPACE EXISTING CONDITIONS

Approved: Project Director

Project Title: VA SAN FRANCISCO MEDICAL CENTER OUTPATIENT PHARMACY DESIGN

Location: 4150 Clement Street, San Francisco, CA 94121

Date: 12/15/2015 | Checked | Drawn: PH

Project Number: 662.12.112

Building Number: B1

Drawing Number: **AE101**

Office of Construction and Facilities Management

PRINTED ON:

VA FORM 08-6231