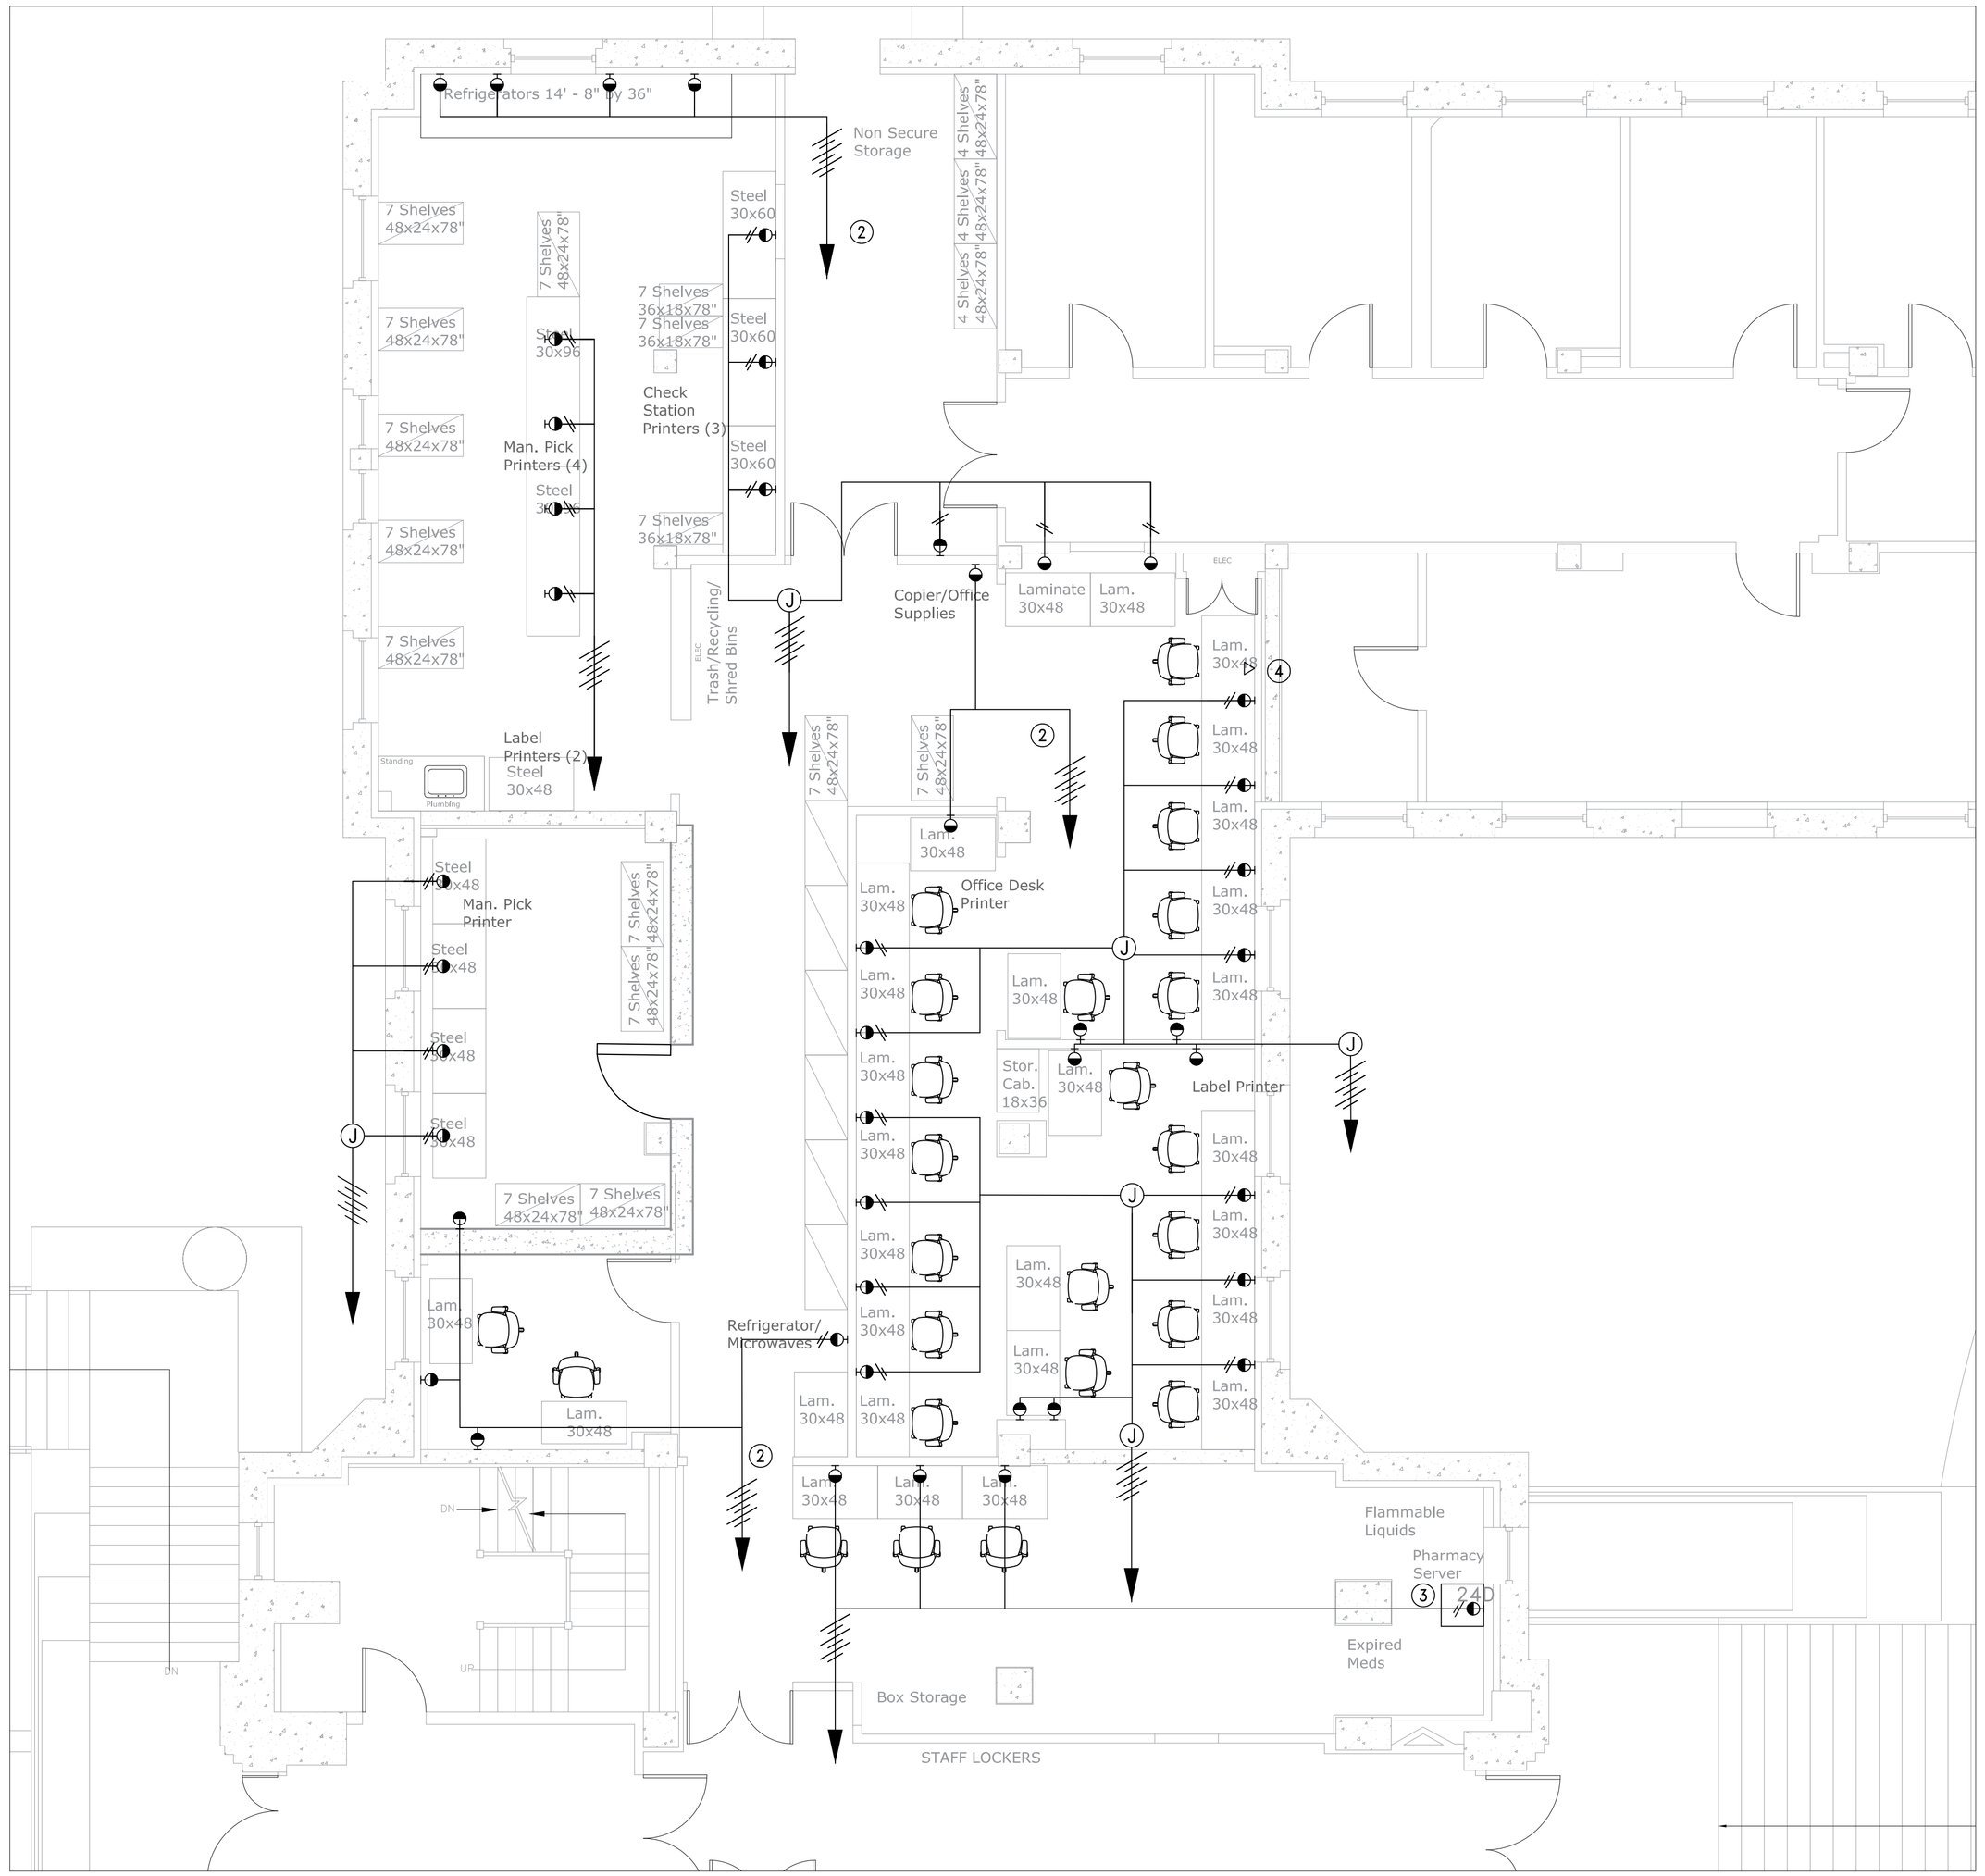

① Electrical outlets shall be duplex receptacles, surface-mounted wiremold. Reuse existing where applicable (not shown).

② Printers/appliances shown on dedicated circuits

③ Install 1 220V power outlet for Server rack location (to be relocated by VA Biomed). Also install 24 Drops for data connections.

④ Install 1 analog communications line in existing sleeve through floor. Terminate in Bldg. 1 2nd Floor Room 214, or Bldg. 2 Ground Floor Room TC-G10.

④ 1 Voice over IP Data drop shall be installed at each location of power outlet and workstation (34 Total). Data drops shall also be installed at printer locations (13 Total).

Revisions	Date

CONSULTANTS:

ARCHITECT/ENGINEERS:

\STAMPS AND LOGO IMAGE\Logo2011 B+W.jpg

Drawing Title: Building 1 Temporary Swing Space Electrical Power and Telecommunications

Approved: Project Director

Project Title: OP Pharmacy Swing Space

Location: VAMC SAN FRANCISCO CA 94121

Date: 12/15/2015 | Checked: | Drawn: PH

Project Number: 662-12-112

Building Number: 1

Drawing Number: EPT-101

Dwg. 1 of 2

Scale: As Noted

Office of Construction and Facilities Management

Department of Veterans Affairs

VA FORM 08-6231