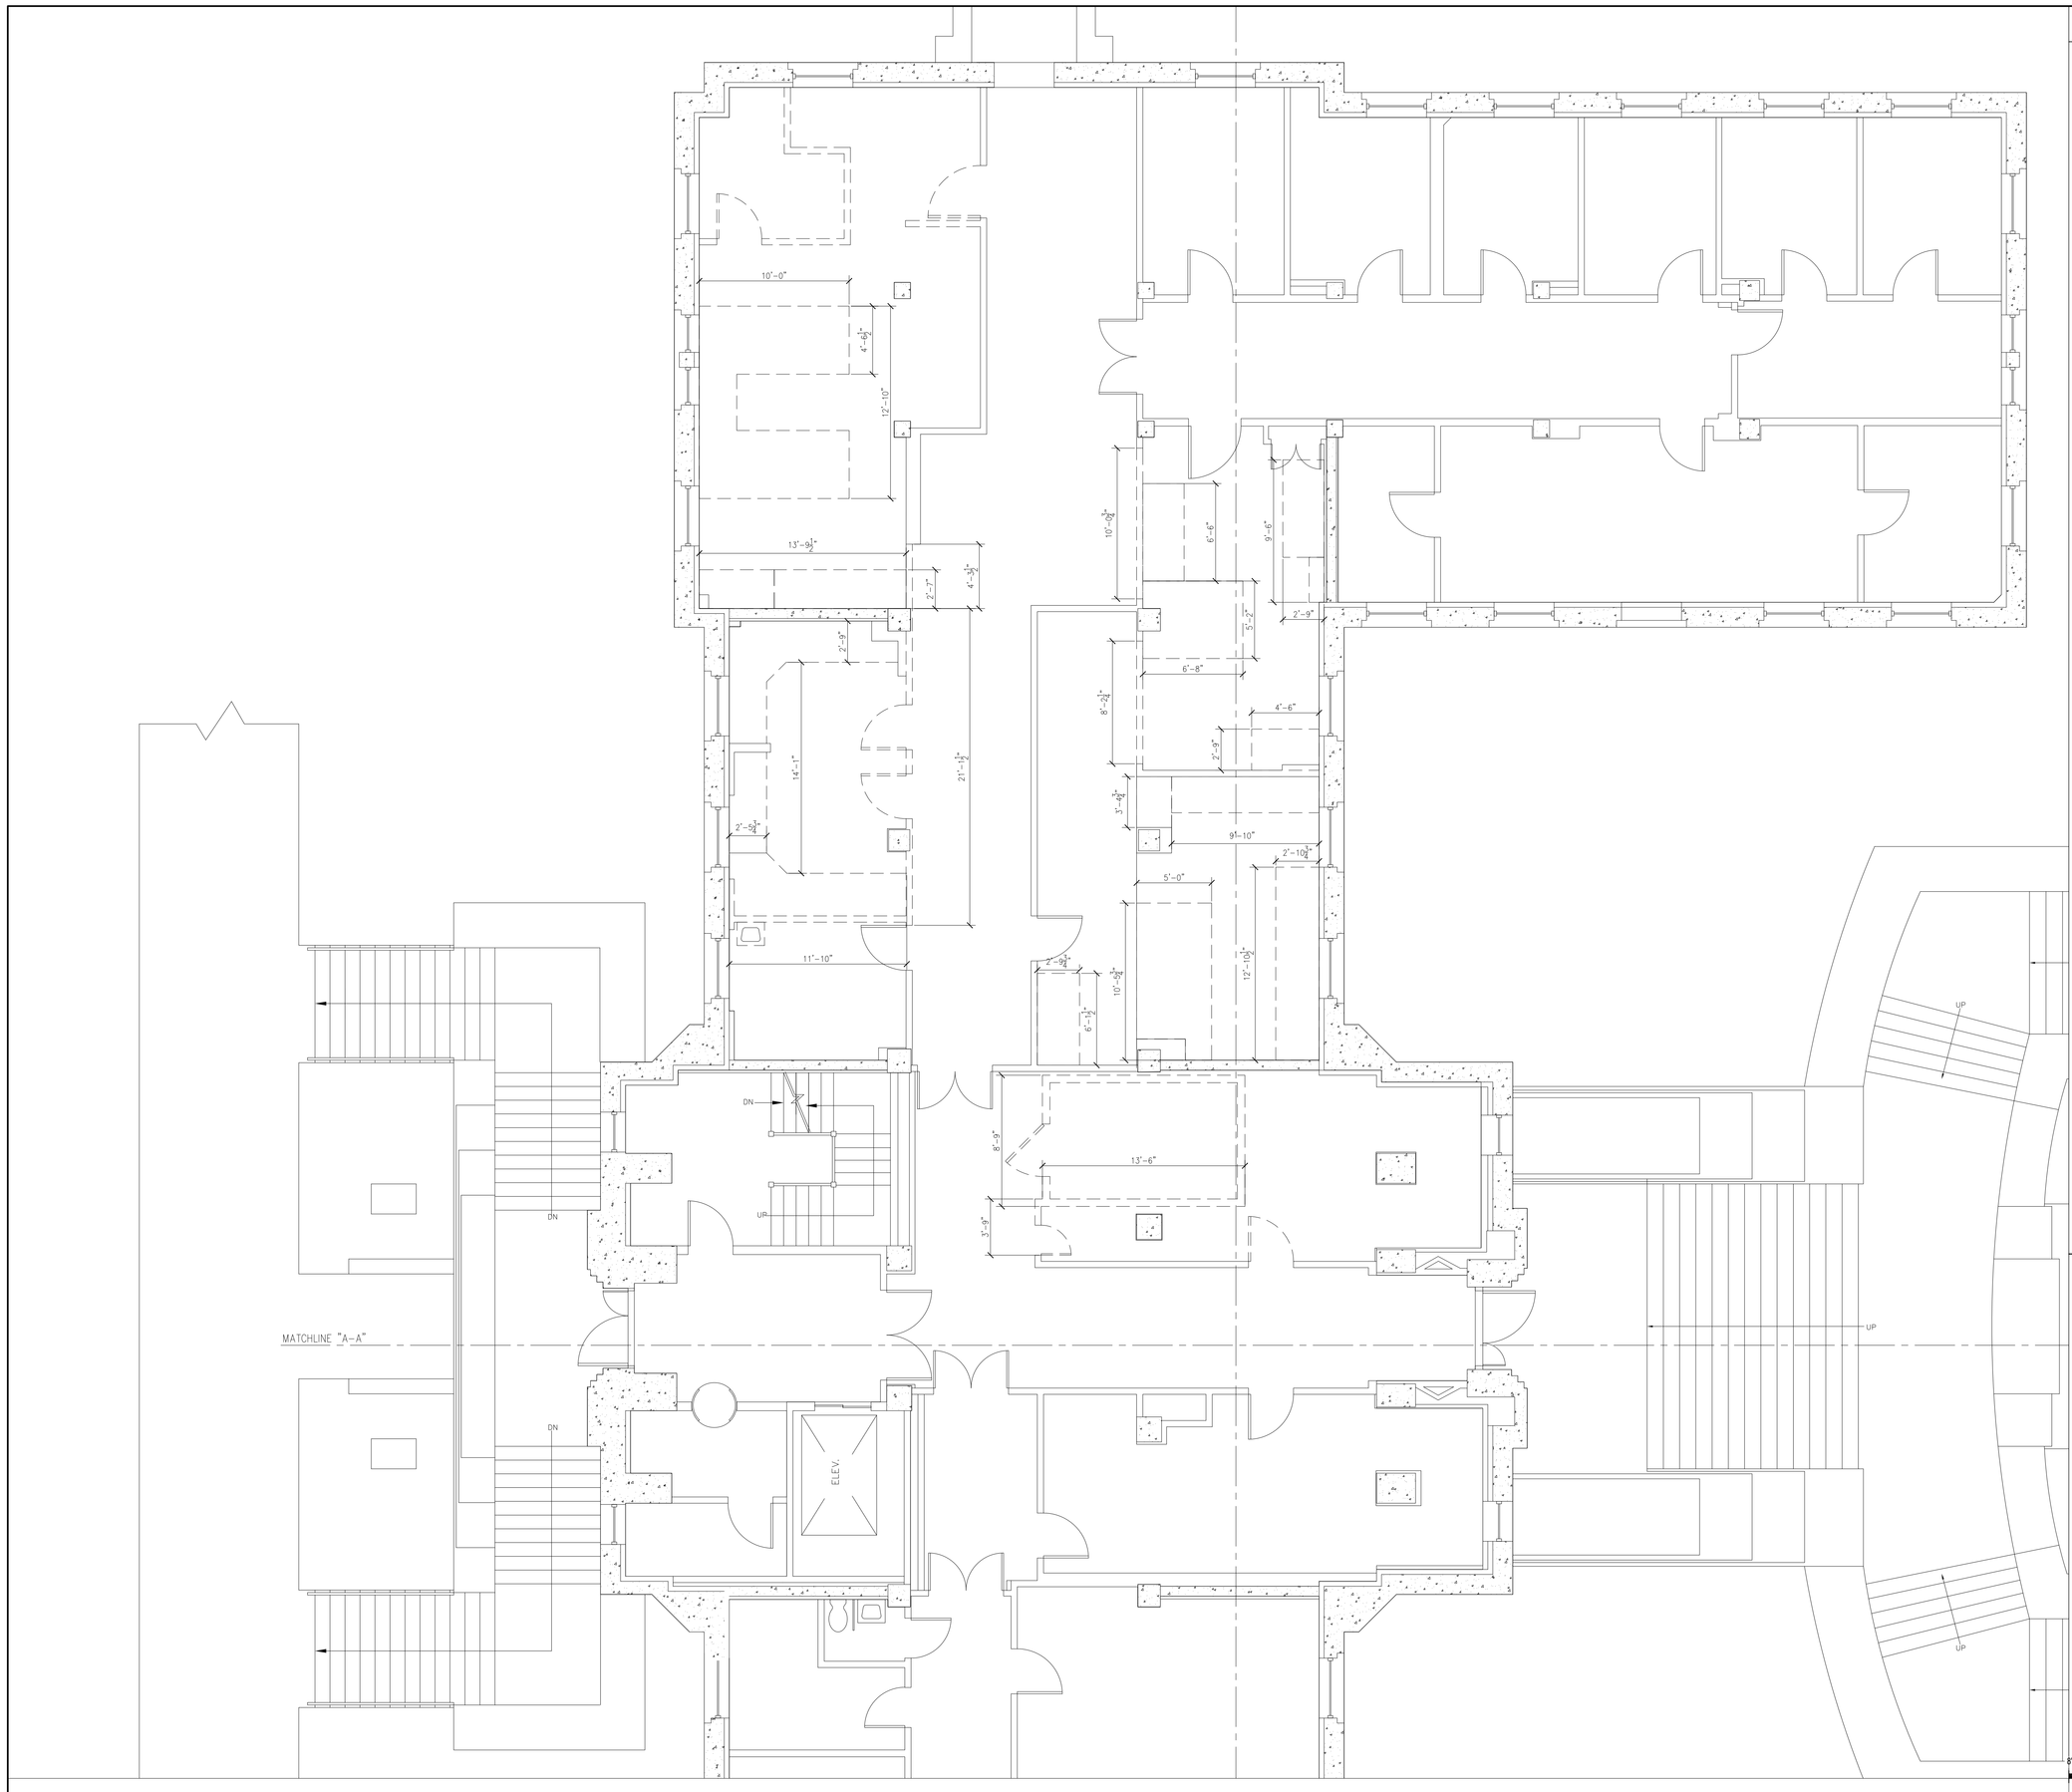


## SHEET NOTES

1. Demolish all casework, fume hoods, flooring, partial walls for cased openings, ceilings, lighting, cold room 101A, 117A, and associated doors and frames. Demolish disconnect switch and associated piping for cold room and cap off at perimeter.

2. Adjacent occupancies contain restricted operations and shall not be disturbed without prior authorization of COR. Limit demolition and any other noise-producing activities to after-hour work or provide noise reducing measures to limit disruption of adjacent tenants and be within OSHA limits.

2. New flooring is to be installed in all locations where demolition occurs. Where affecting majority of room, replace throughout.

3. All lighting and ceiling grid/tile shall be replaced in project extents.

4. Extend walls to deck. Existing walls tie into hard ceiling below deck. Evaluate existing conditions to ensure continuity to meet security and smoke compartment configuration at perimeter fill-in and existing perimeter walls.

## KEYNOTES




FULLY SPRINKLERED

100% CONSTRUCTION DOCS.

| | | | |
|---|---|---|---|
| CONSULTANTS: | Seals and Signatures | ARCHITECT/ENGINEERS: | |
| Revisions: | Date | | |

VA FORM 08-6231
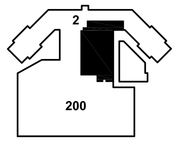
| | | | |
|---|---|---|---|
| Drawing Title: BLDG 1 SWING SPACE DEMOLITION | Project Title: VA SAN FRANCISCO MEDICAL CENTER OUTPATIENT PHARMACY DESIGN | Project Number: 662.12.112 | Office of Construction and Facilities Management |
| | | Building Number: B1 | |
| Approved: Project Director | Location: 4150 Clement Street, San Francisco, CA 94121 | Drawing Number: AD101 | |
| | Date: 12/15/2015 · Checked: · Drawn: PH | | |