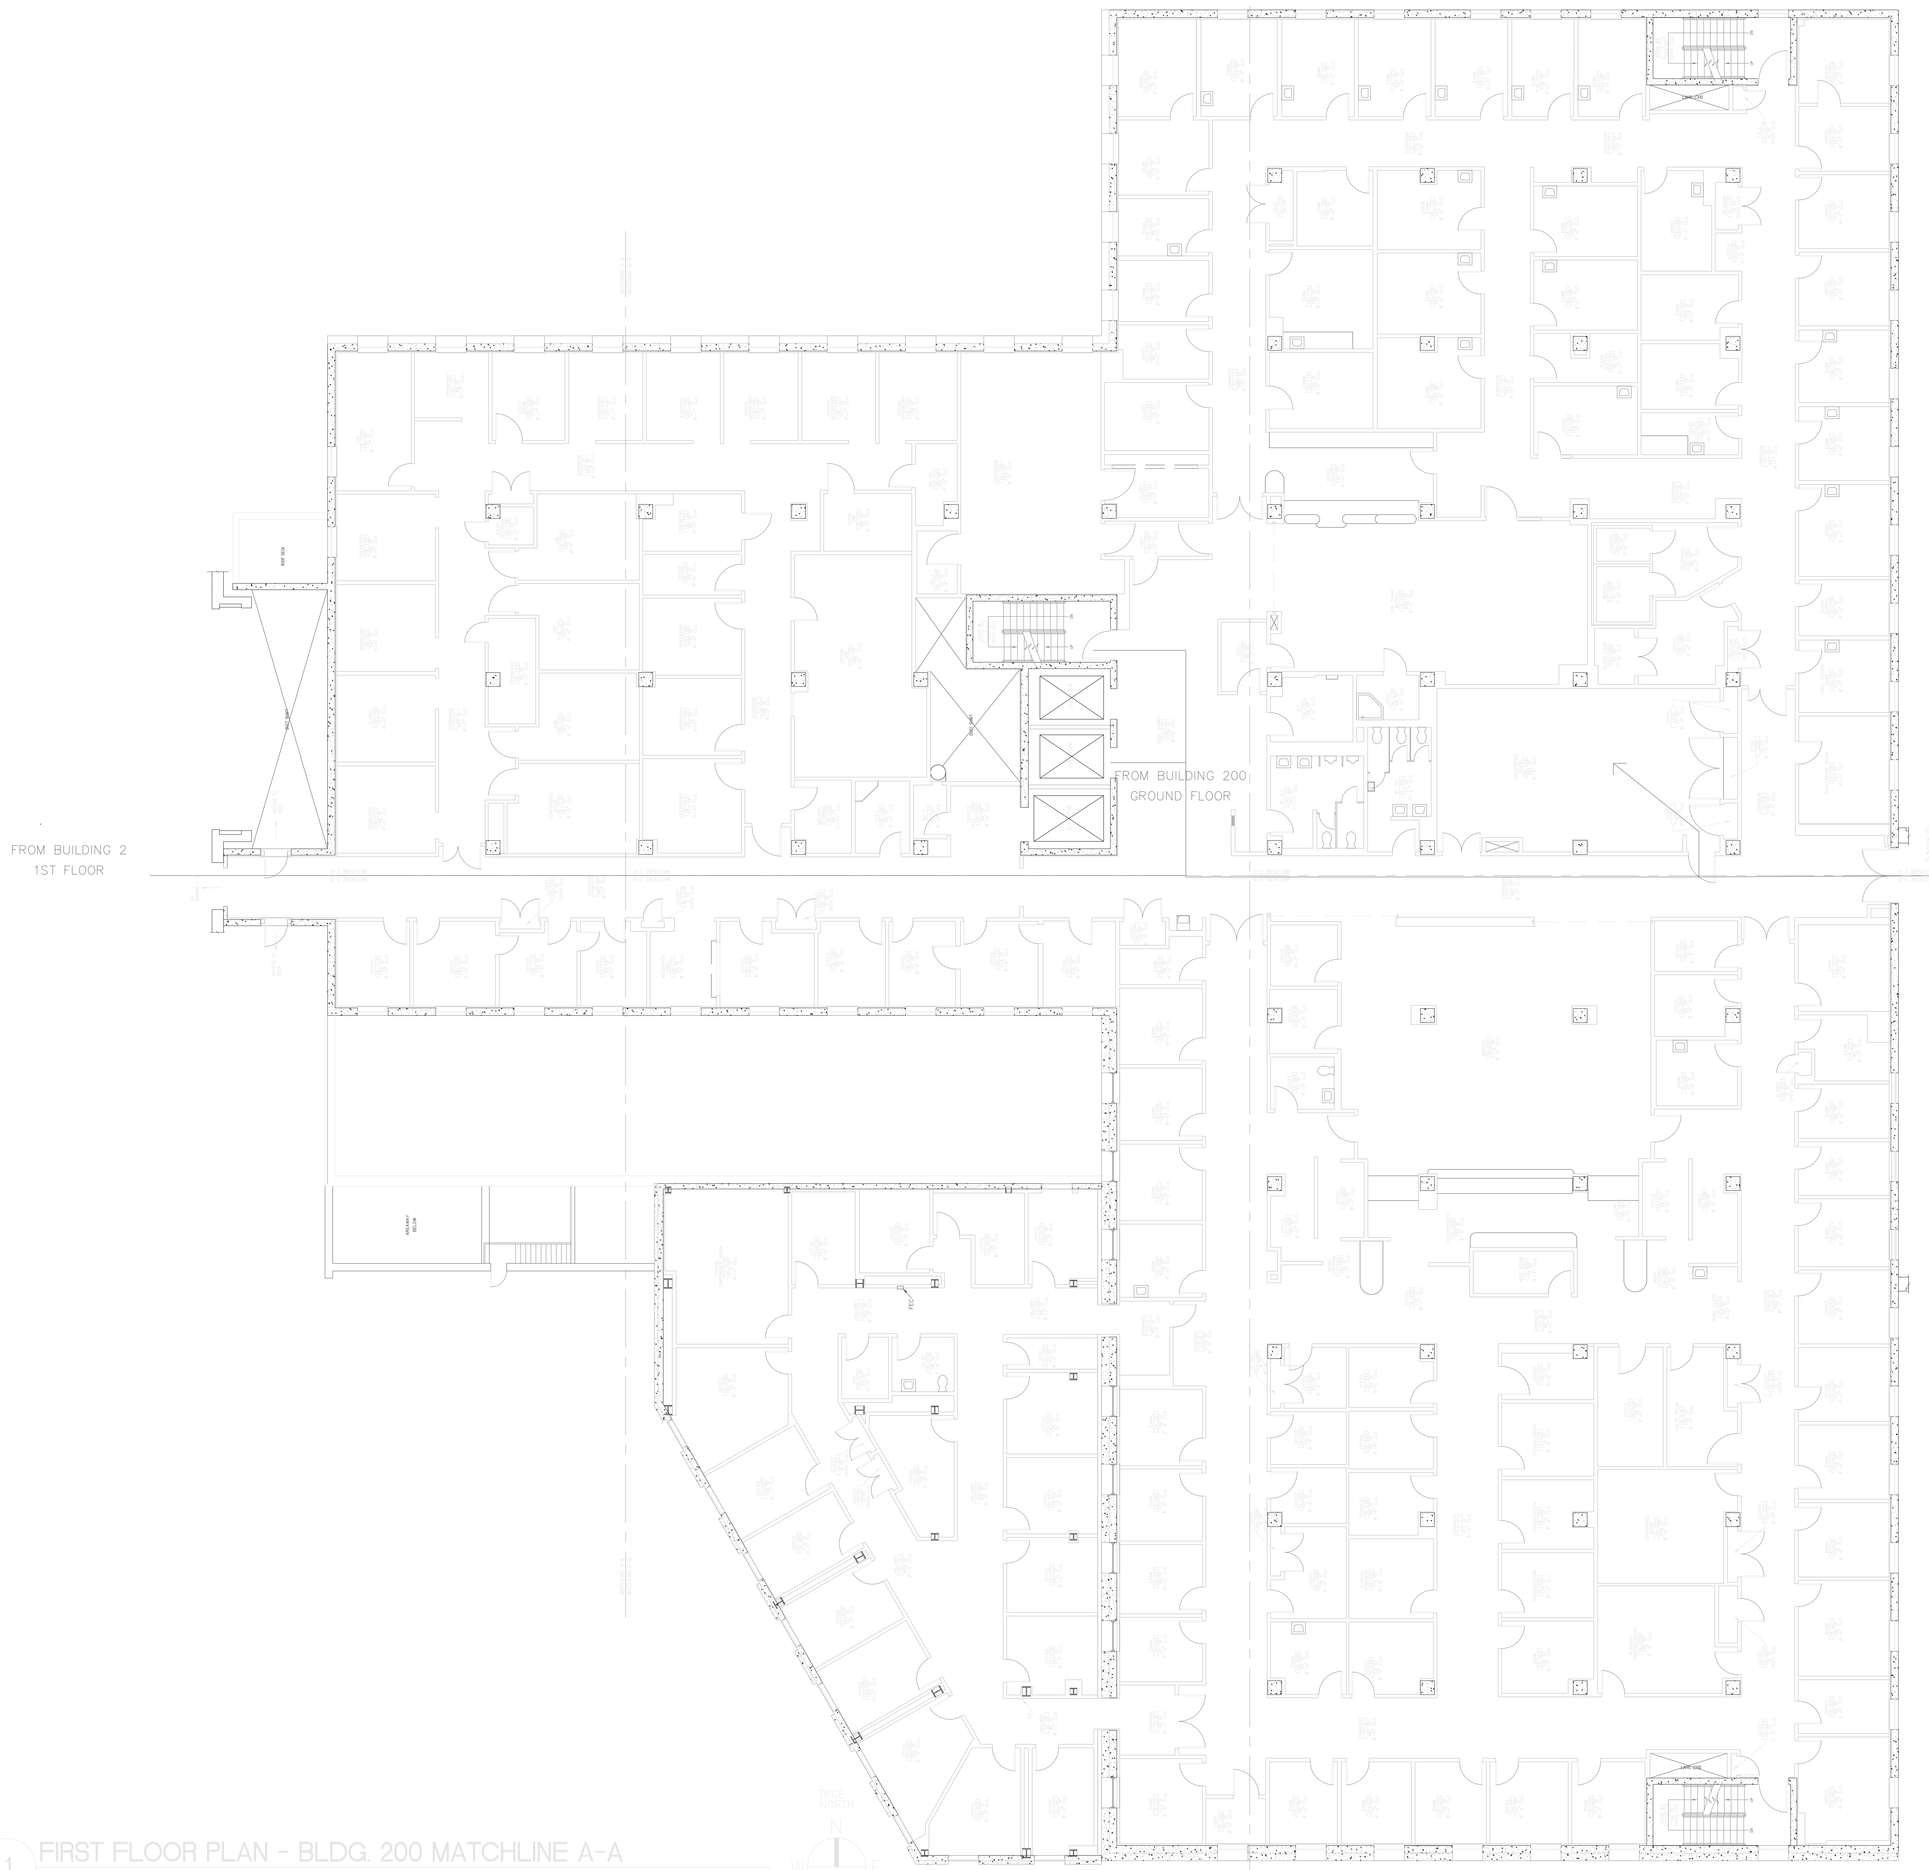


1 FIRST FLOOR PLAN - BLDG. 200 MATCHLINE A-A
N.T.S.

Scale: As Noted

CONSULTANTS:

ARCHITECT/ENGINEERS:

\STAMPS AND LOGO IMAGE\Logo2011 B+W.jpg

Revisions: Date

Drawing Title: B200-1A-122 Teak Room Temporary Dispensing Aceessibility

Approved: Project Director

Project Title: OP Pharmacy Swing Space

Location: VAMC SAN FRANCISCO CA 94121

Date: 12/15/2015 Checked: Drawn: PH

Project Number: 662-12-112

Building Number: 200

Drawing Number: —

Dwg. 1 of 2

Office of Construction and Facilities Management

Department of Veterans Affairs

VA FORM 08-6231

Xref .\CAD\KEYPLAN-200.dwg