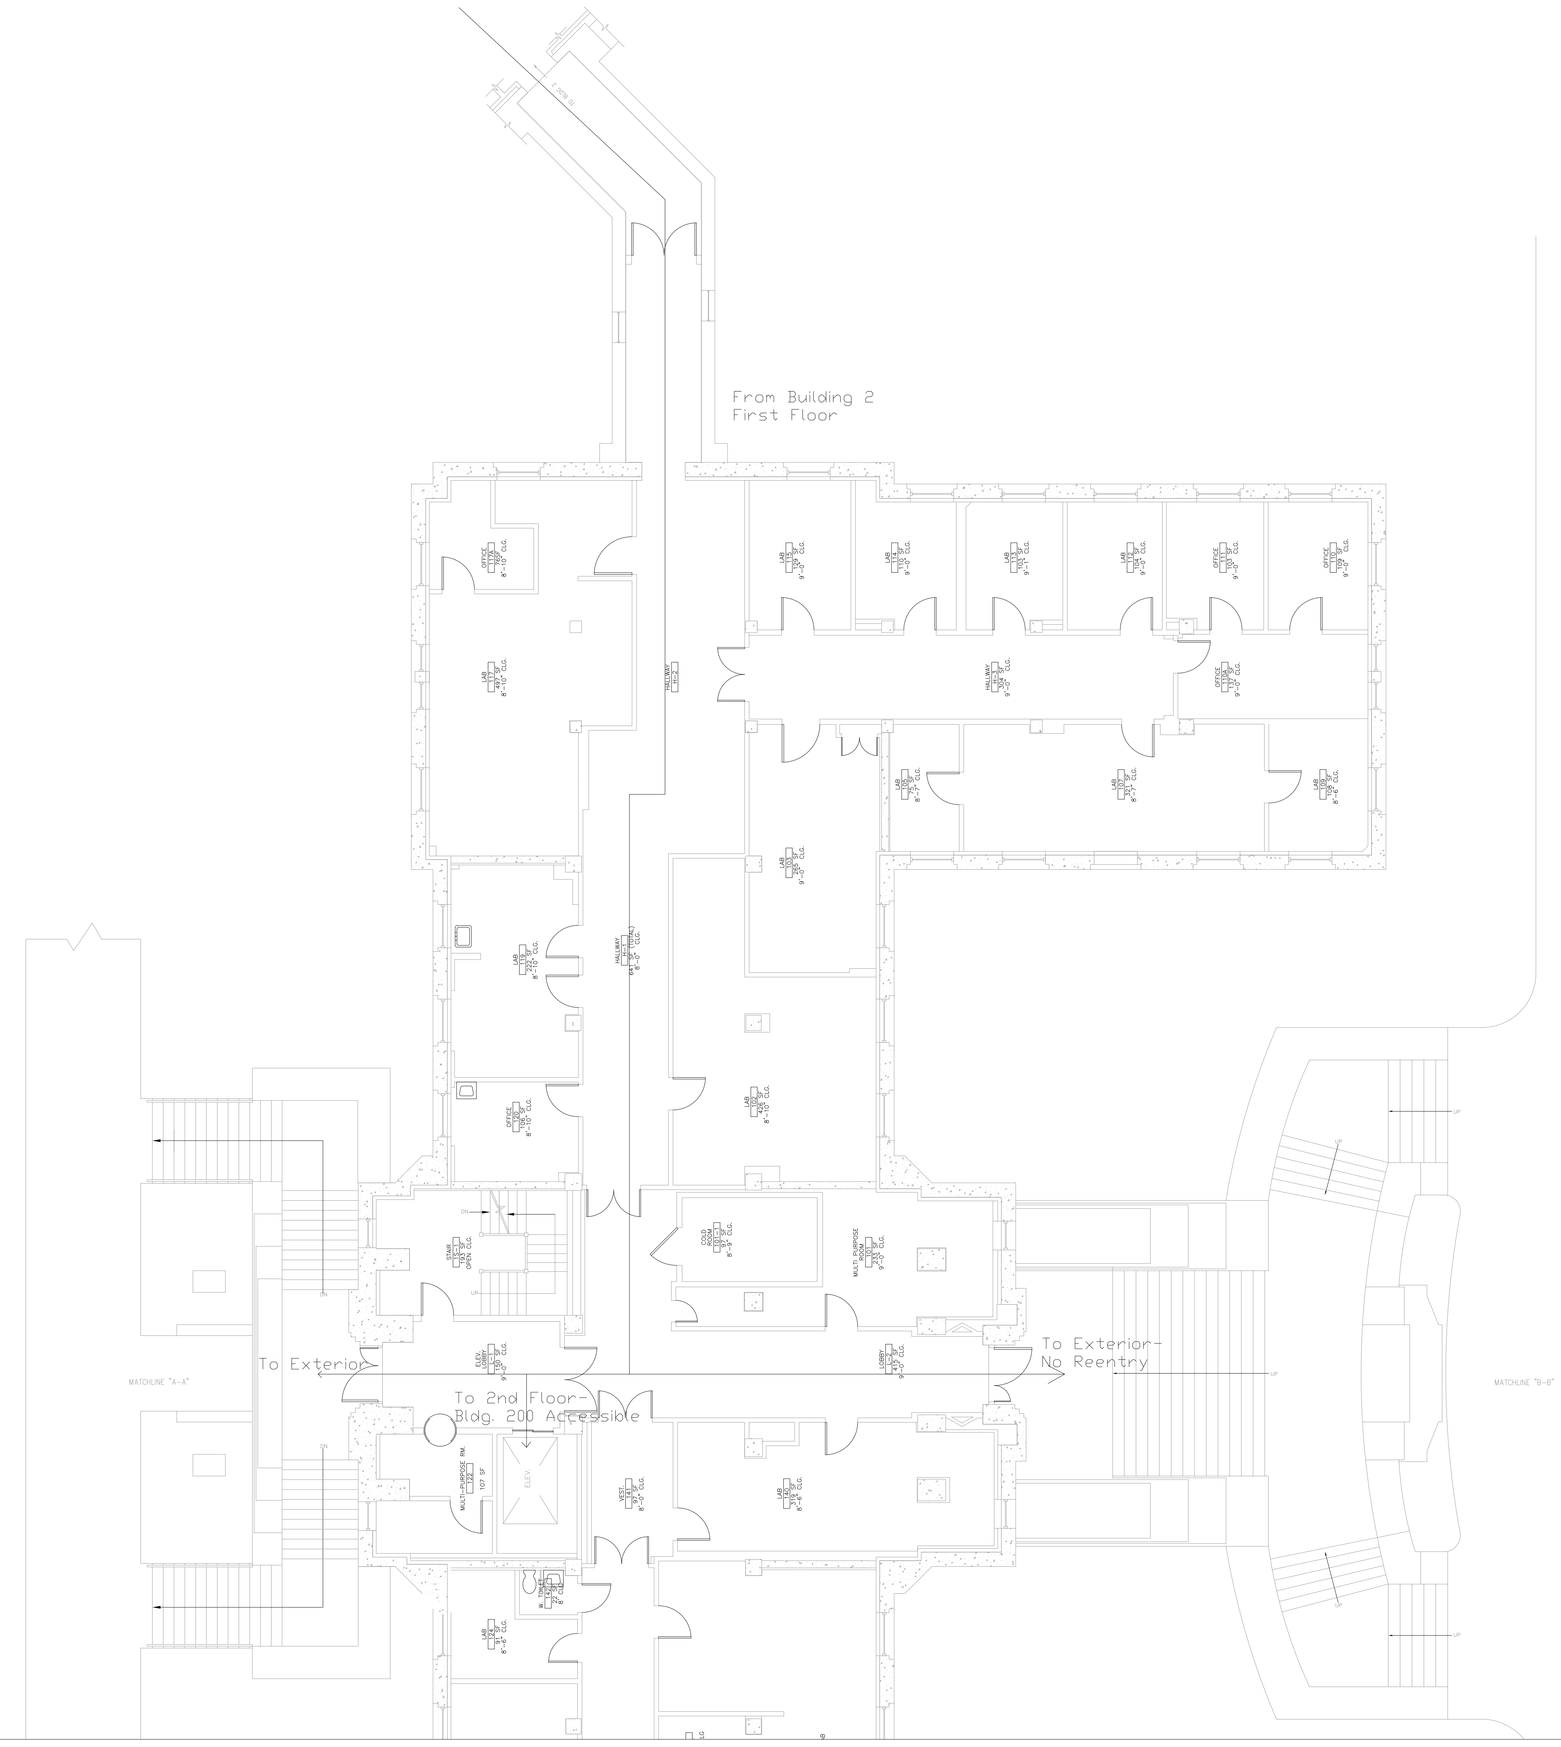

SHEET NOTES

KEYNOTES

TRUE NORTH
PROJ NORTH

0' 4' 8' 16'
GRAPHIC SCALE: 1/8" = 1'-0"

2
200

FULLY SPRINKLERED
100% CONSTRUCTION DOCS.

three inches = one foot
one and one half inches = one foot
one inch = one foot
three quarters inch = one foot
one half inch = one foot
three eighths inch = one foot
one quarter inch = one foot
one eighth inch = one foot
PRINTED ON

Revisions:	Date

VA FORM 08-6231

CONSULTANTS:

Seals and Signatures

ARCHITECT/ENGINEERS:

Drawing Title
BLDG 1 SWING SPACE
SITE ACCESSIBILITY

Approved: Project Director

Project Title
VA SAN FRANCISCO MEDICAL CENTER
OUTPATIENT PHARMACY DESIGN

Location
4150 Clement Street, San Francisco, CA 94121

Date: 12/15/2015 | Checked | Drawn: PH

Project Number: 662.12.112

Building Number: B1

Drawing Number: **AC101**

Office of Construction and Facilities Management