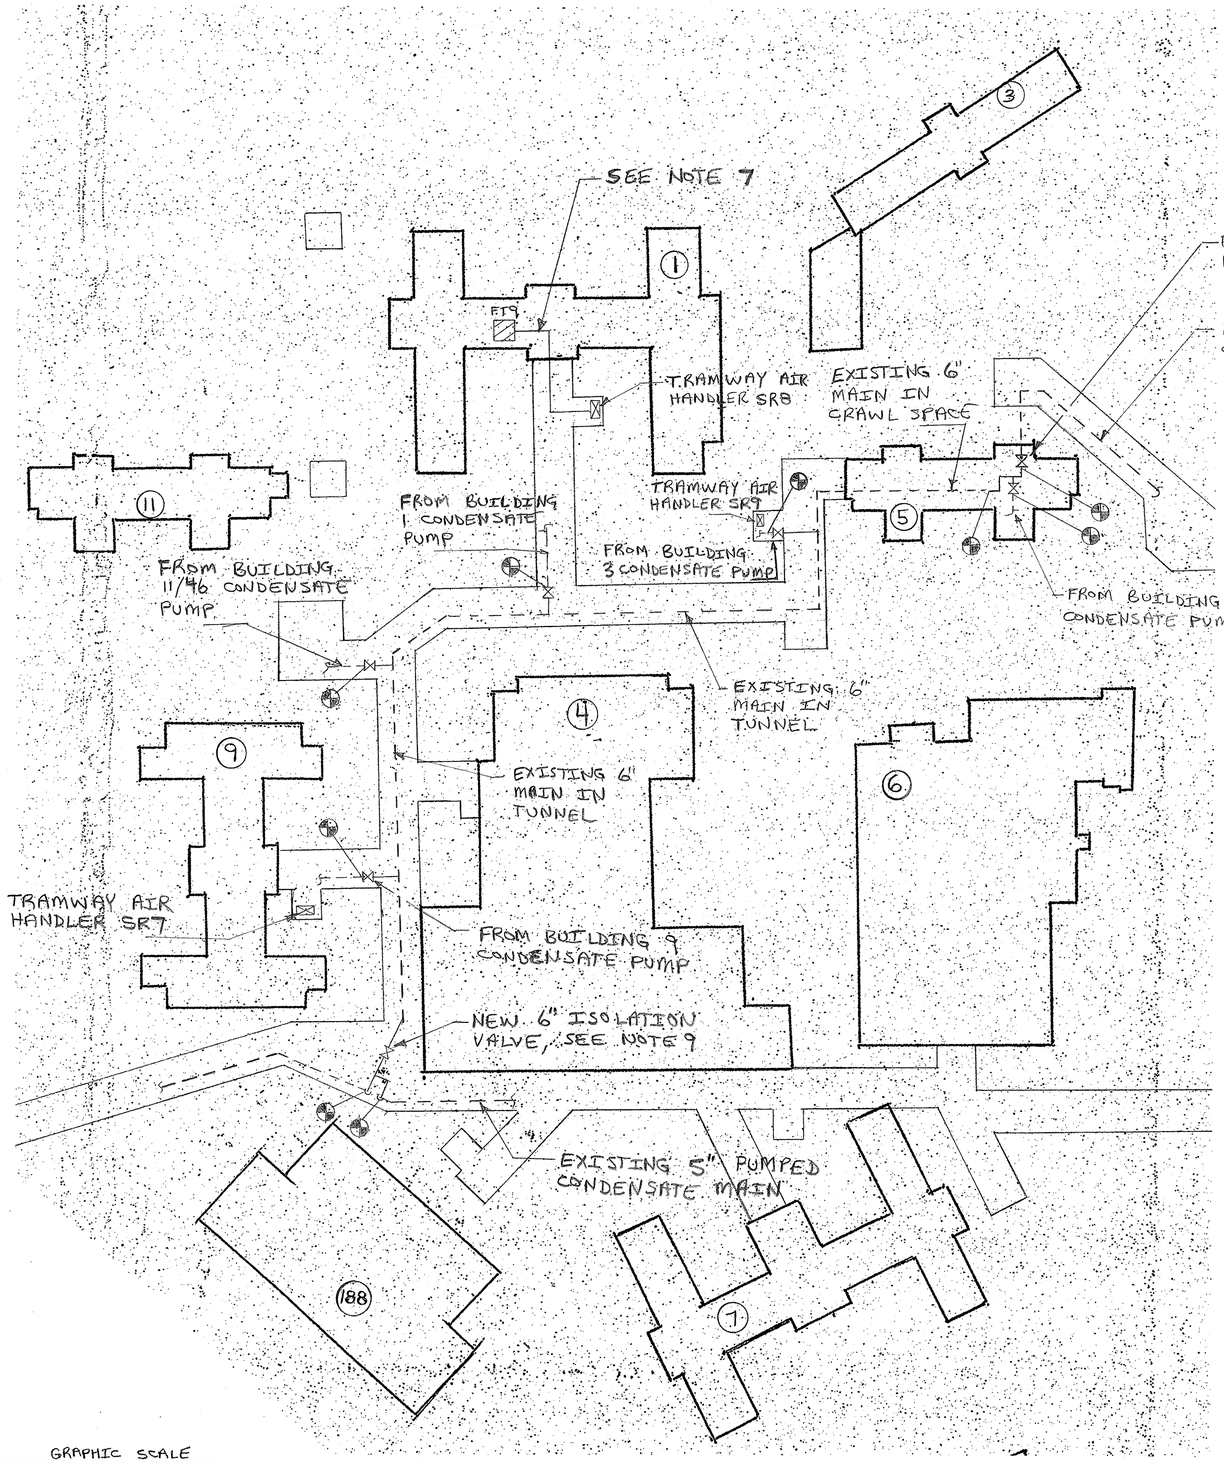

GRAPHIC SCALE

25' 50' 200'

N

Revisions	Date

100% CONSTRUCTION DOCUMENTS

Drawing Title: CONDENSATE DRAWING FOR PIPING IN TUNNEL BEHIND BUILDINGS 1 AND 9	Project Title: NORTH CHICAGO VA MEDICAL CENTER STEAM MAIN UPGRADE	Project Number:	Office of Facilities Management
Approved Project Director:	Location: 3001 Green Bay Road North Chicago, IL 60064	Building Number: TRAMWAY	
	Date: / Checked: / Drawn:	Drawing Number: M-2 Dwg. 3 of 3	