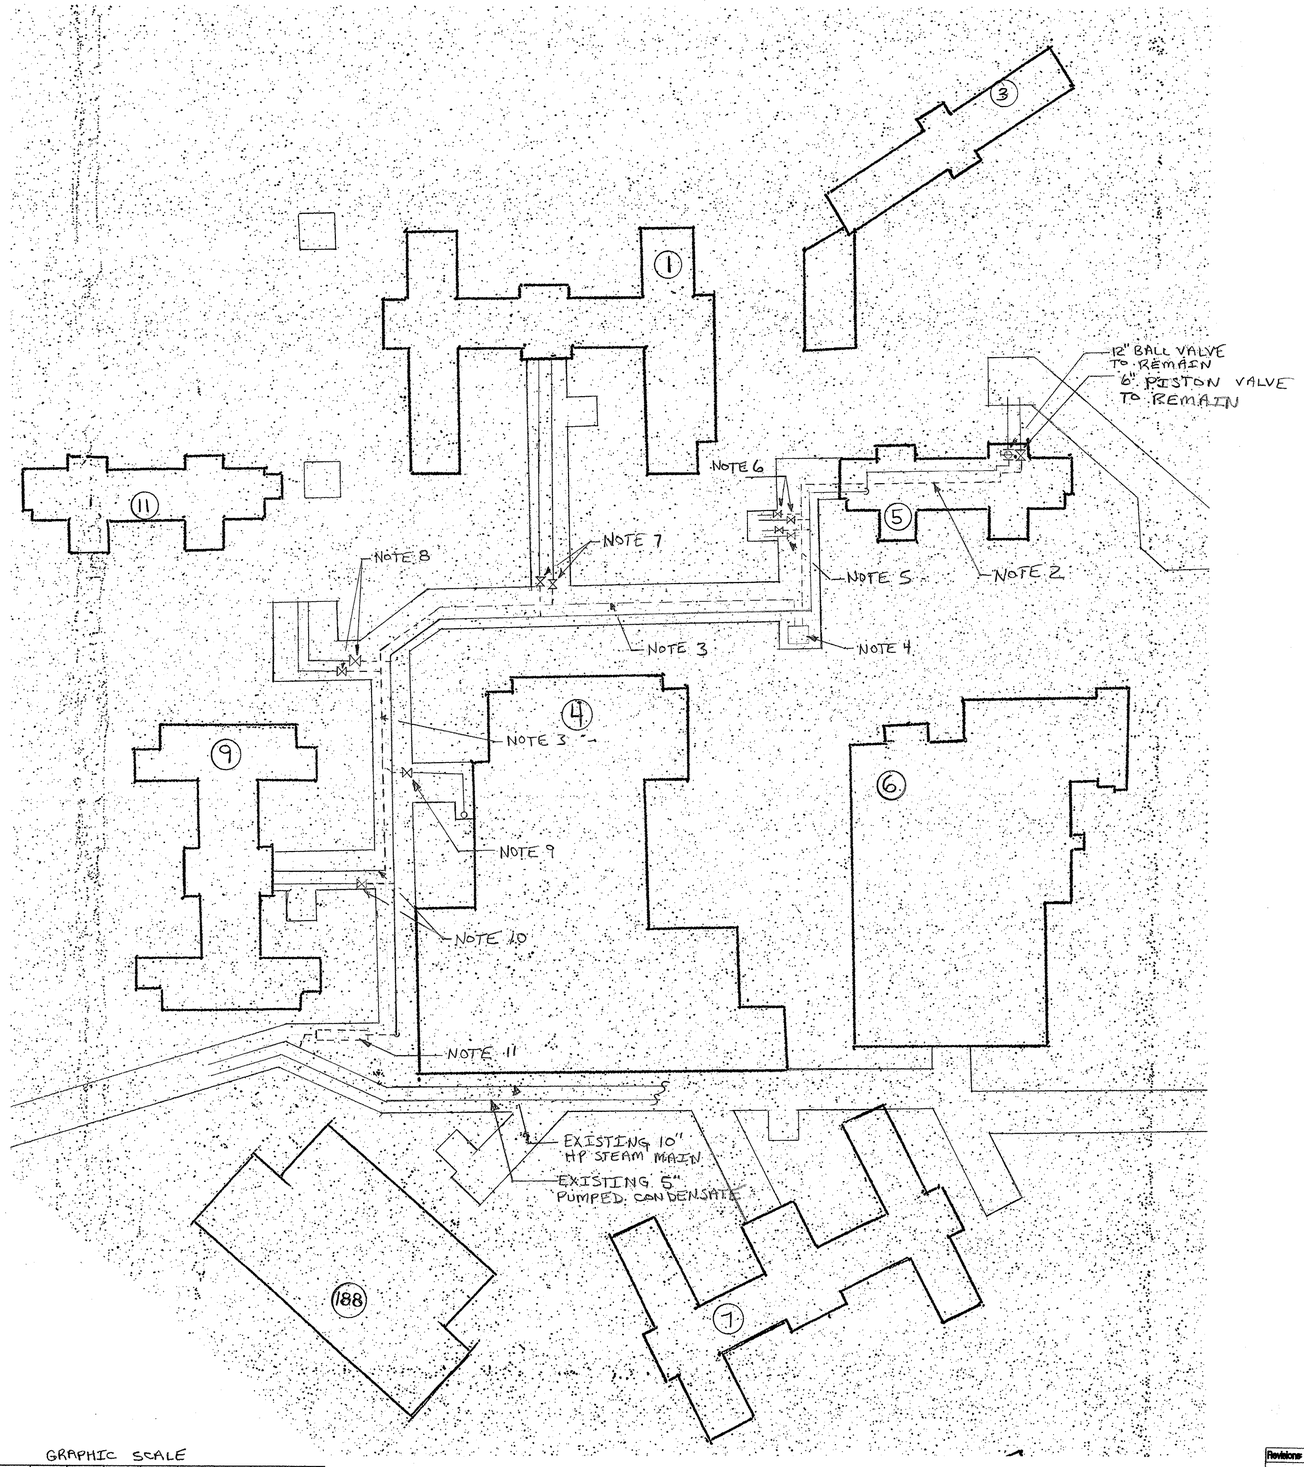

Revisions	Date

100% CONSTRUCTION DOCUMENTS

Drawing Title: DEMOLITION DRAWING FOR PIPING IN TUNNEL BEHIND BUILDINGS 1 AND 9	Project Title: NORTH CHICAGO VA MEDICAL CENTER STEAM MAIN UPGRADE	Project Number	Office of Facilities Management
Approved Project Director	Location: 3001 Green Bay Road North Chicago, IL 60064	Building Number: TRAMWAY	
	Date / Checked / Drawn	Drawing Number: MD-1	
		Dwg. 1 of 3	