


K STEEL COLUMN PENETRATION FLASHING AT EQUIPMENT AREA SCREENWALL
3" = 1'-0"

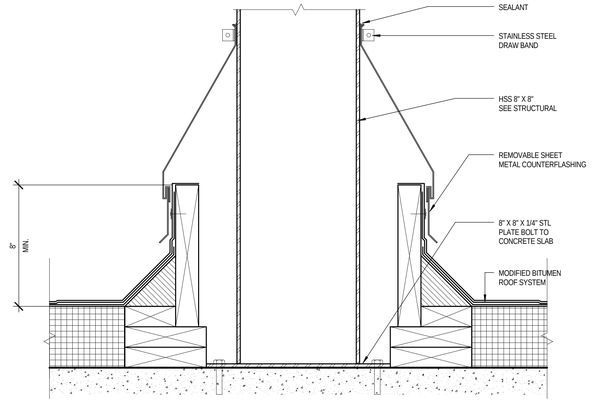


H TYPICAL ANCHOR TIE-BACK
3" = 1'-0"




D TYPICAL ROOF DRAIN
3" = 1'-0"

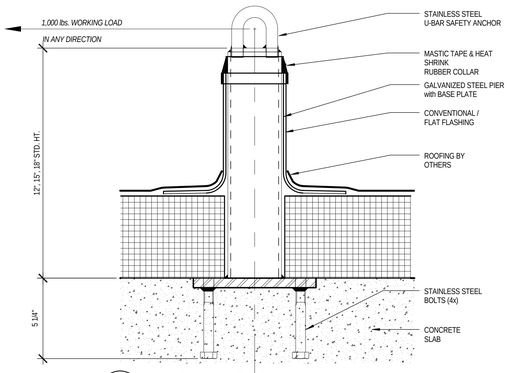


M TYPICAL RIGGING SLEEVE SECTION DETAIL
3" = 1'-0"

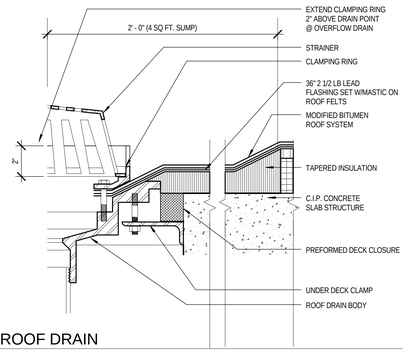


J TYPICAL CURB AT STAIR DETAIL
3" = 1'-0"

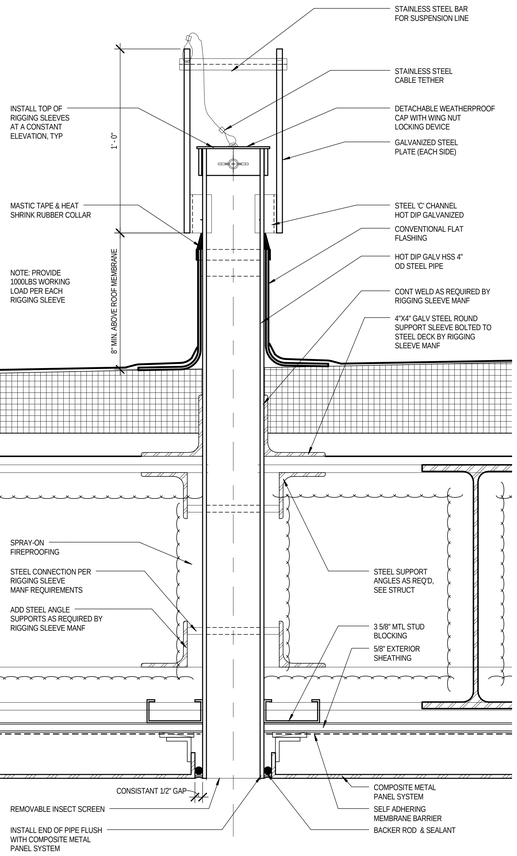


G TYPICAL VENT STACK FLASHING
3" = 1'-0"

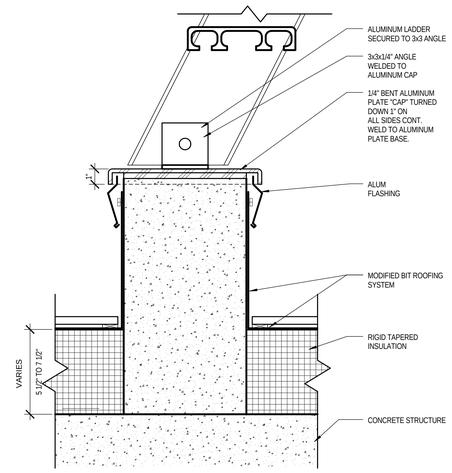


C TYPICAL ROOF DRAIN SUMP PLAN DETAIL
1 1/2" = 1'-0"

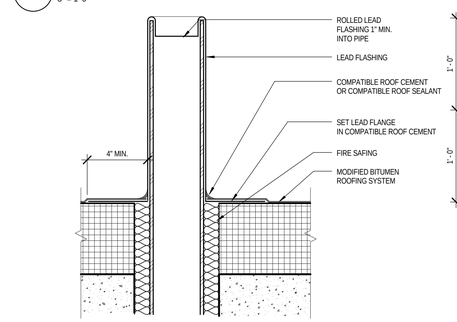


F MECHANICAL EQUIPMENT CURB
3" = 1'-0"

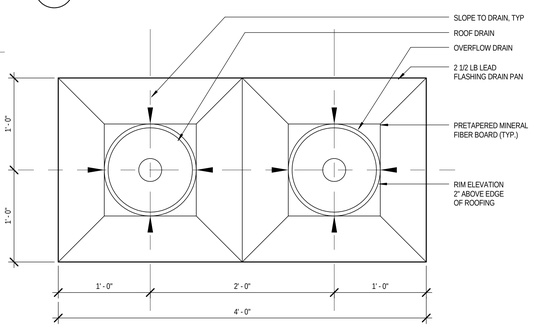


B TYPICAL WALKWAY PAD
3" = 1'-0"

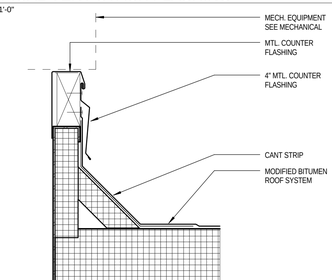


E TYPICAL ROOF DRAIN
3" = 1'-0"

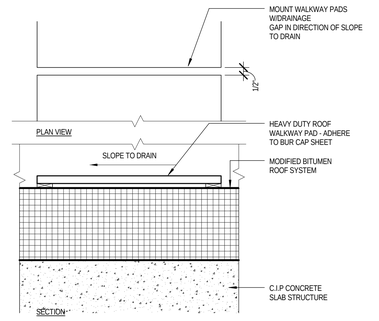


A TYPICAL SILL DETAIL AT LEVEL 5 PENTHOUSE
3" = 1'-0"

CONSTRUCTION DOCUMENTS (CD1)
FULLY SPRINKLERED
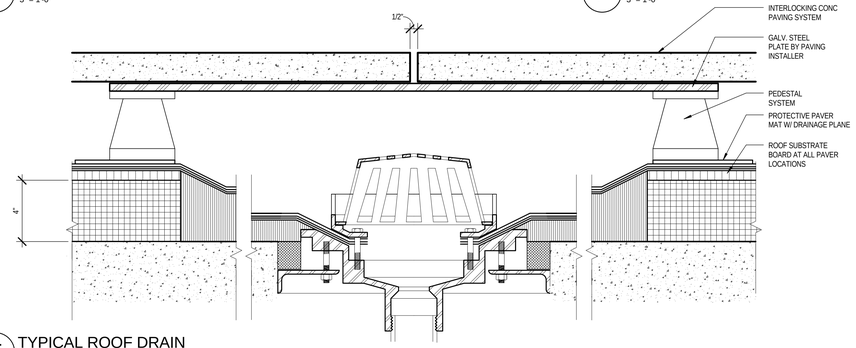
| Revisions | Date |
|---|---|
| 1 ASI #021 | 05/17/10 |

CONSULTANTS

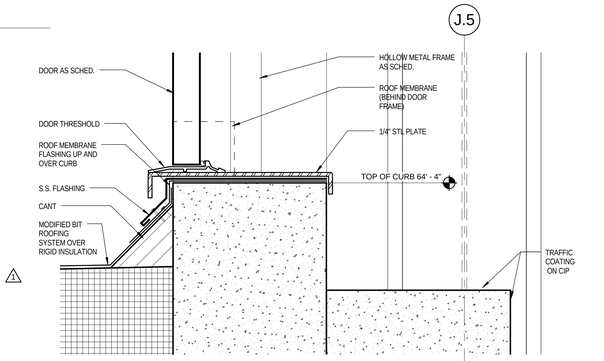ARCHITECT/ ENGINEERS:

HELLMUTH, OBATA & KASSABAUM, INC.

ARCHITECTURE, ENGINEERING, PLANNING, INTERIORS, GRAPHICS, CONSULTING
One Tampa City Center, Suite 1800, Tampa, FL, 33602
Voice: | 813 | 229 - 0300
Fax: | 813 | 223 - 7116
Internet: http://www.hok.com
FL. Reg. AAC001139

All reproduction & intellectual property rights reserved © 2008

Contract No: 516CA2400

Drawing Title: DETAILS

Approved: JK/JRAE

Project Title: Lee County Outpatient Clinic

Client Location: Cape Coral, Florida

Date: 06/15/09

Checked: JK/JRAE

Drawn: AR/RT/CP

Project Number: 516CA2400

Building Number

Drawing Number: A832

Dwg. of

Office of Construction and Facilities Management

Department of Veterans Affairs

three inches = one foot
one and one half inches = one foot
one inch = one foot
three quarters inch = one foot
one half inch = one foot
three eighths inch = one foot
one quarter inch = one foot
one eighth inch = one foot