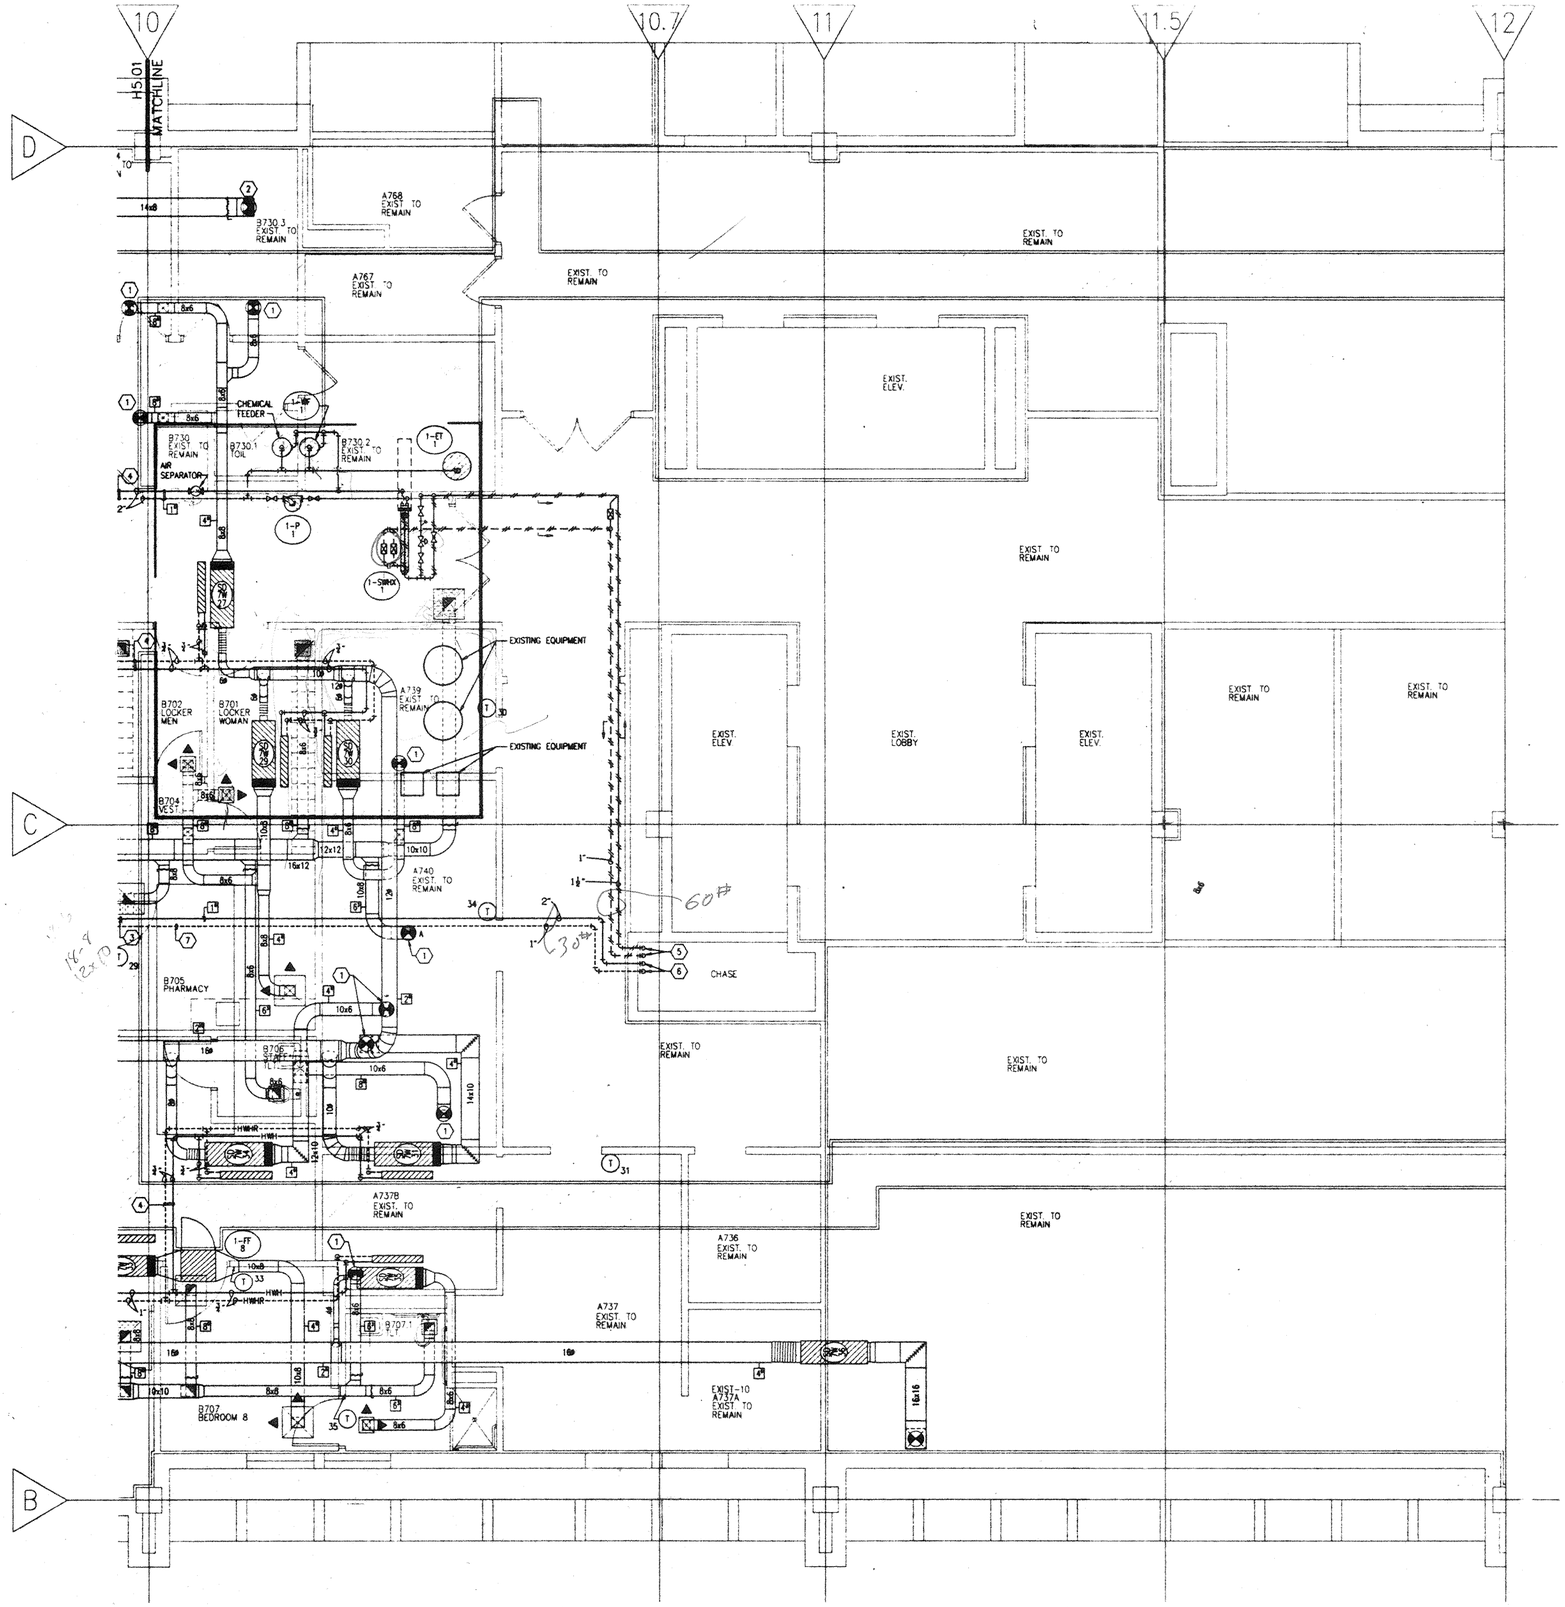

GENERAL NOTES:

1. REFER TO H8 SERIES FOR PHASING DRAWINGS.
2. ALL WORK, MATERIALS & EQUIPMENT ARE NEW UNLESS INDICATED AS EXISTING.

KEYED NOTES: (THIS SHEET ONLY)

1. CONNECT NEW DUCTWORK TO EXISTING. REFER TO H4.01 FOR POINT OF CONNECTION AND VERIFY EXACT LOCATION AT FIELD.
2. CONNECT NEW DUCTWORK TO EXISTING AND BALANCE AT 520 CFM.
   ROOM A768 120 CFM
   ROOM A767 120 CFM
   ROOM B730.1 80 CFM
   ROOM B730.2 200 CFM
   REFER TO H4.01 FOR POINT OF CONNECTION AND VERIFY EXACT LOCATION AT FIELD.
3. PROVIDE 22 GAUGE SHEET METAL SLEEVE OVER INSULATION WHERE PIPE CROSSES WALKWAY.
4. PROVIDE 22 GAUGE SHEET METAL SLEEVE OVER INSULATION WHERE PIPE CROSSES WALKWAY. PIPE SHALL BE LOCATED 6" FROM TOP OF TRUSS.
5. CONNECT 1-1/2" HPS & 1" HPR LINES TO 2" HPS & 1" HPR RISER IN FIRST FLOOR INTERSTITIAL SPACE.
6. CONNECT TO EXISTING LPS & LPR LINES.
7. LPR LINE SHALL BE LOCATED BENEATH THE WALKWAY

Ref space catalog HC

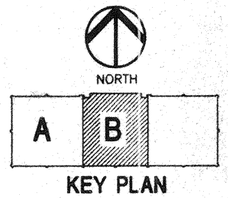

Revisions	Date

STATE OF TEXAS
KENNETH T. WHEATLEY
REGISTERED ENGINEER
6 FEB 95

GARZA/BOMBERGER & ASSOCIATES

ARCHITECTS PLANNERS
5645 FREDERICKSBURG RD. SUITE 100
SAN ANTONIO, TEXAS 78229

GOETTING & ASSOCIATES, INC.
MECH/ELEC. ENGINEERS

REGISTERED ARCHITECT
JEFF C. GARZA
STATE OF TEXAS
DKF 2-28-95
2-6-95

Drawing Title
MECHANICAL
SEVENTH FLOOR AREA B - HVAC
Scale: 1/4" = 1'-0"

Approved: Chief Engineering

Approved: Associate Director

Project Title
EXPAND BONE MARROW UNIT - AUDIE L. MURPHY MEMORIAL HOSPITAL

Building Number: 1
Checked: JBR
Drawn: RAC
Location: VAMC - SAN ANTONIO, TX.

Date: 03 FEB. 95
Project Number: 671-063
DRAWING NO. H5.02
Dwg. 2 of 3

Office of Facilities
Department of Veterans Affairs