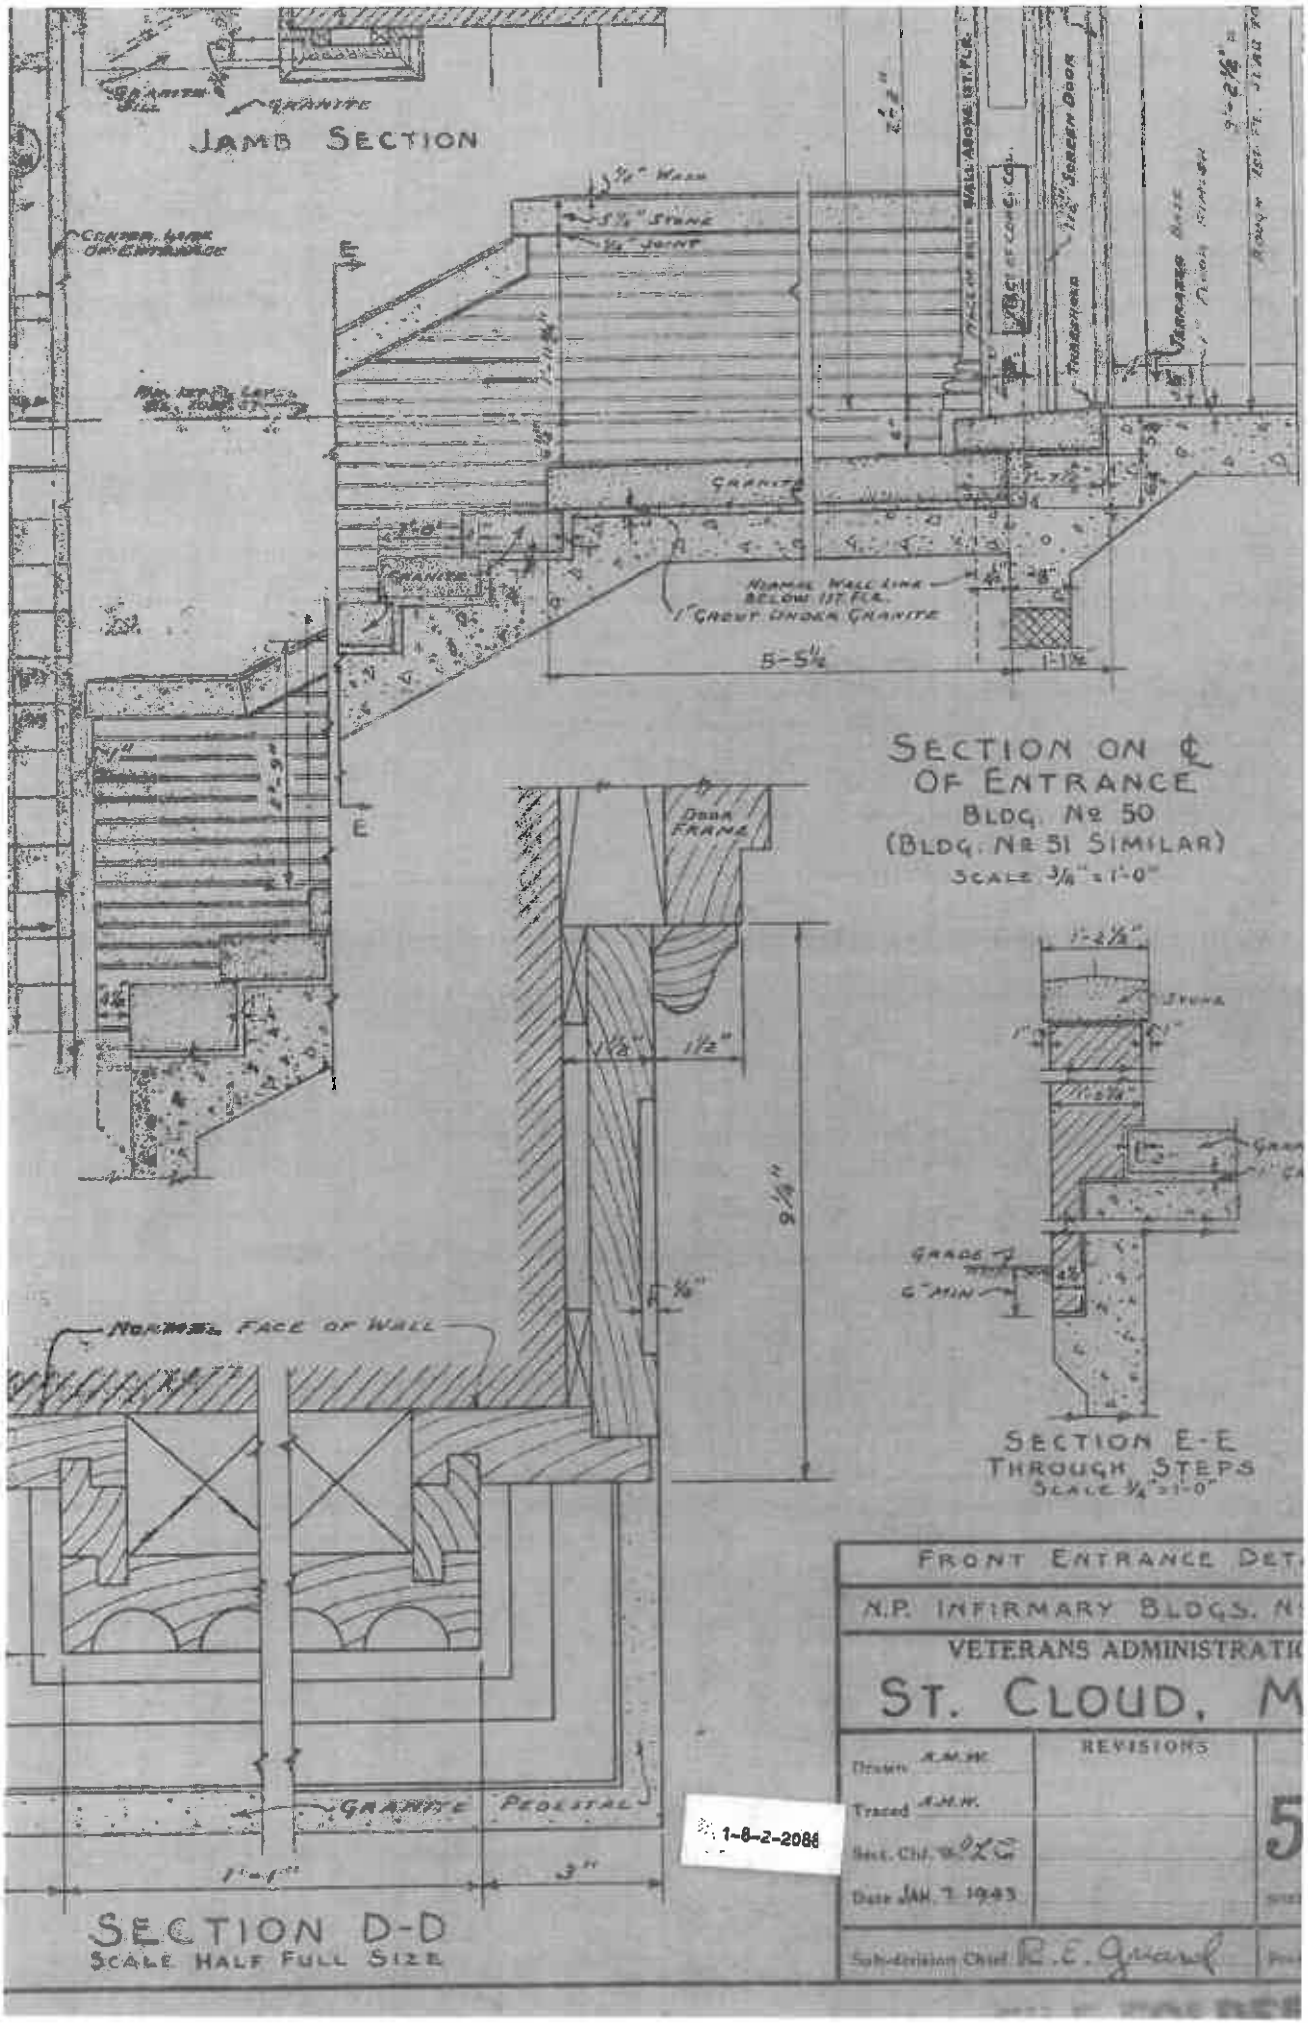
JAMB SECTION
GRANITE
GRANITE
CENTER LINE OF ENTRANCE
FF
E
GRANITE
GRANITE
NORMAL WALL LINE BELOW 1ST FLR.
1" GROUT UNDER GRANITE
5-5½
1-1½
SECTION ON ℄ OF ENTRANCE
BLDG. No 50
(BLDG. No 51 SIMILAR)
SCALE 3/8"=1'-0"
DOOR FRAME
1½"
1½"
9'-9½"
NORMAL FACE OF WALL
GRANITE
PEDESTAL
1'-1"
3"
SECTION D-D
SCALE HALF FULL SIZE
GRADE
6" MIN
SECTION E-E
THROUGH STEPS
SCALE ¾"=1'-0"
FRONT ENTRANCE DET.
N.P. INFIRMARY BLDGS. N
VETERANS ADMINISTRATIO
ST. CLOUD, M
Drawn A.M.W.
Traced A.M.W.
Sect. Chf. W.O.C.
Date JAN. 7. 1943
REVISIONS
Sub-division Chief R. E. Grant
5
1-8-2-2088