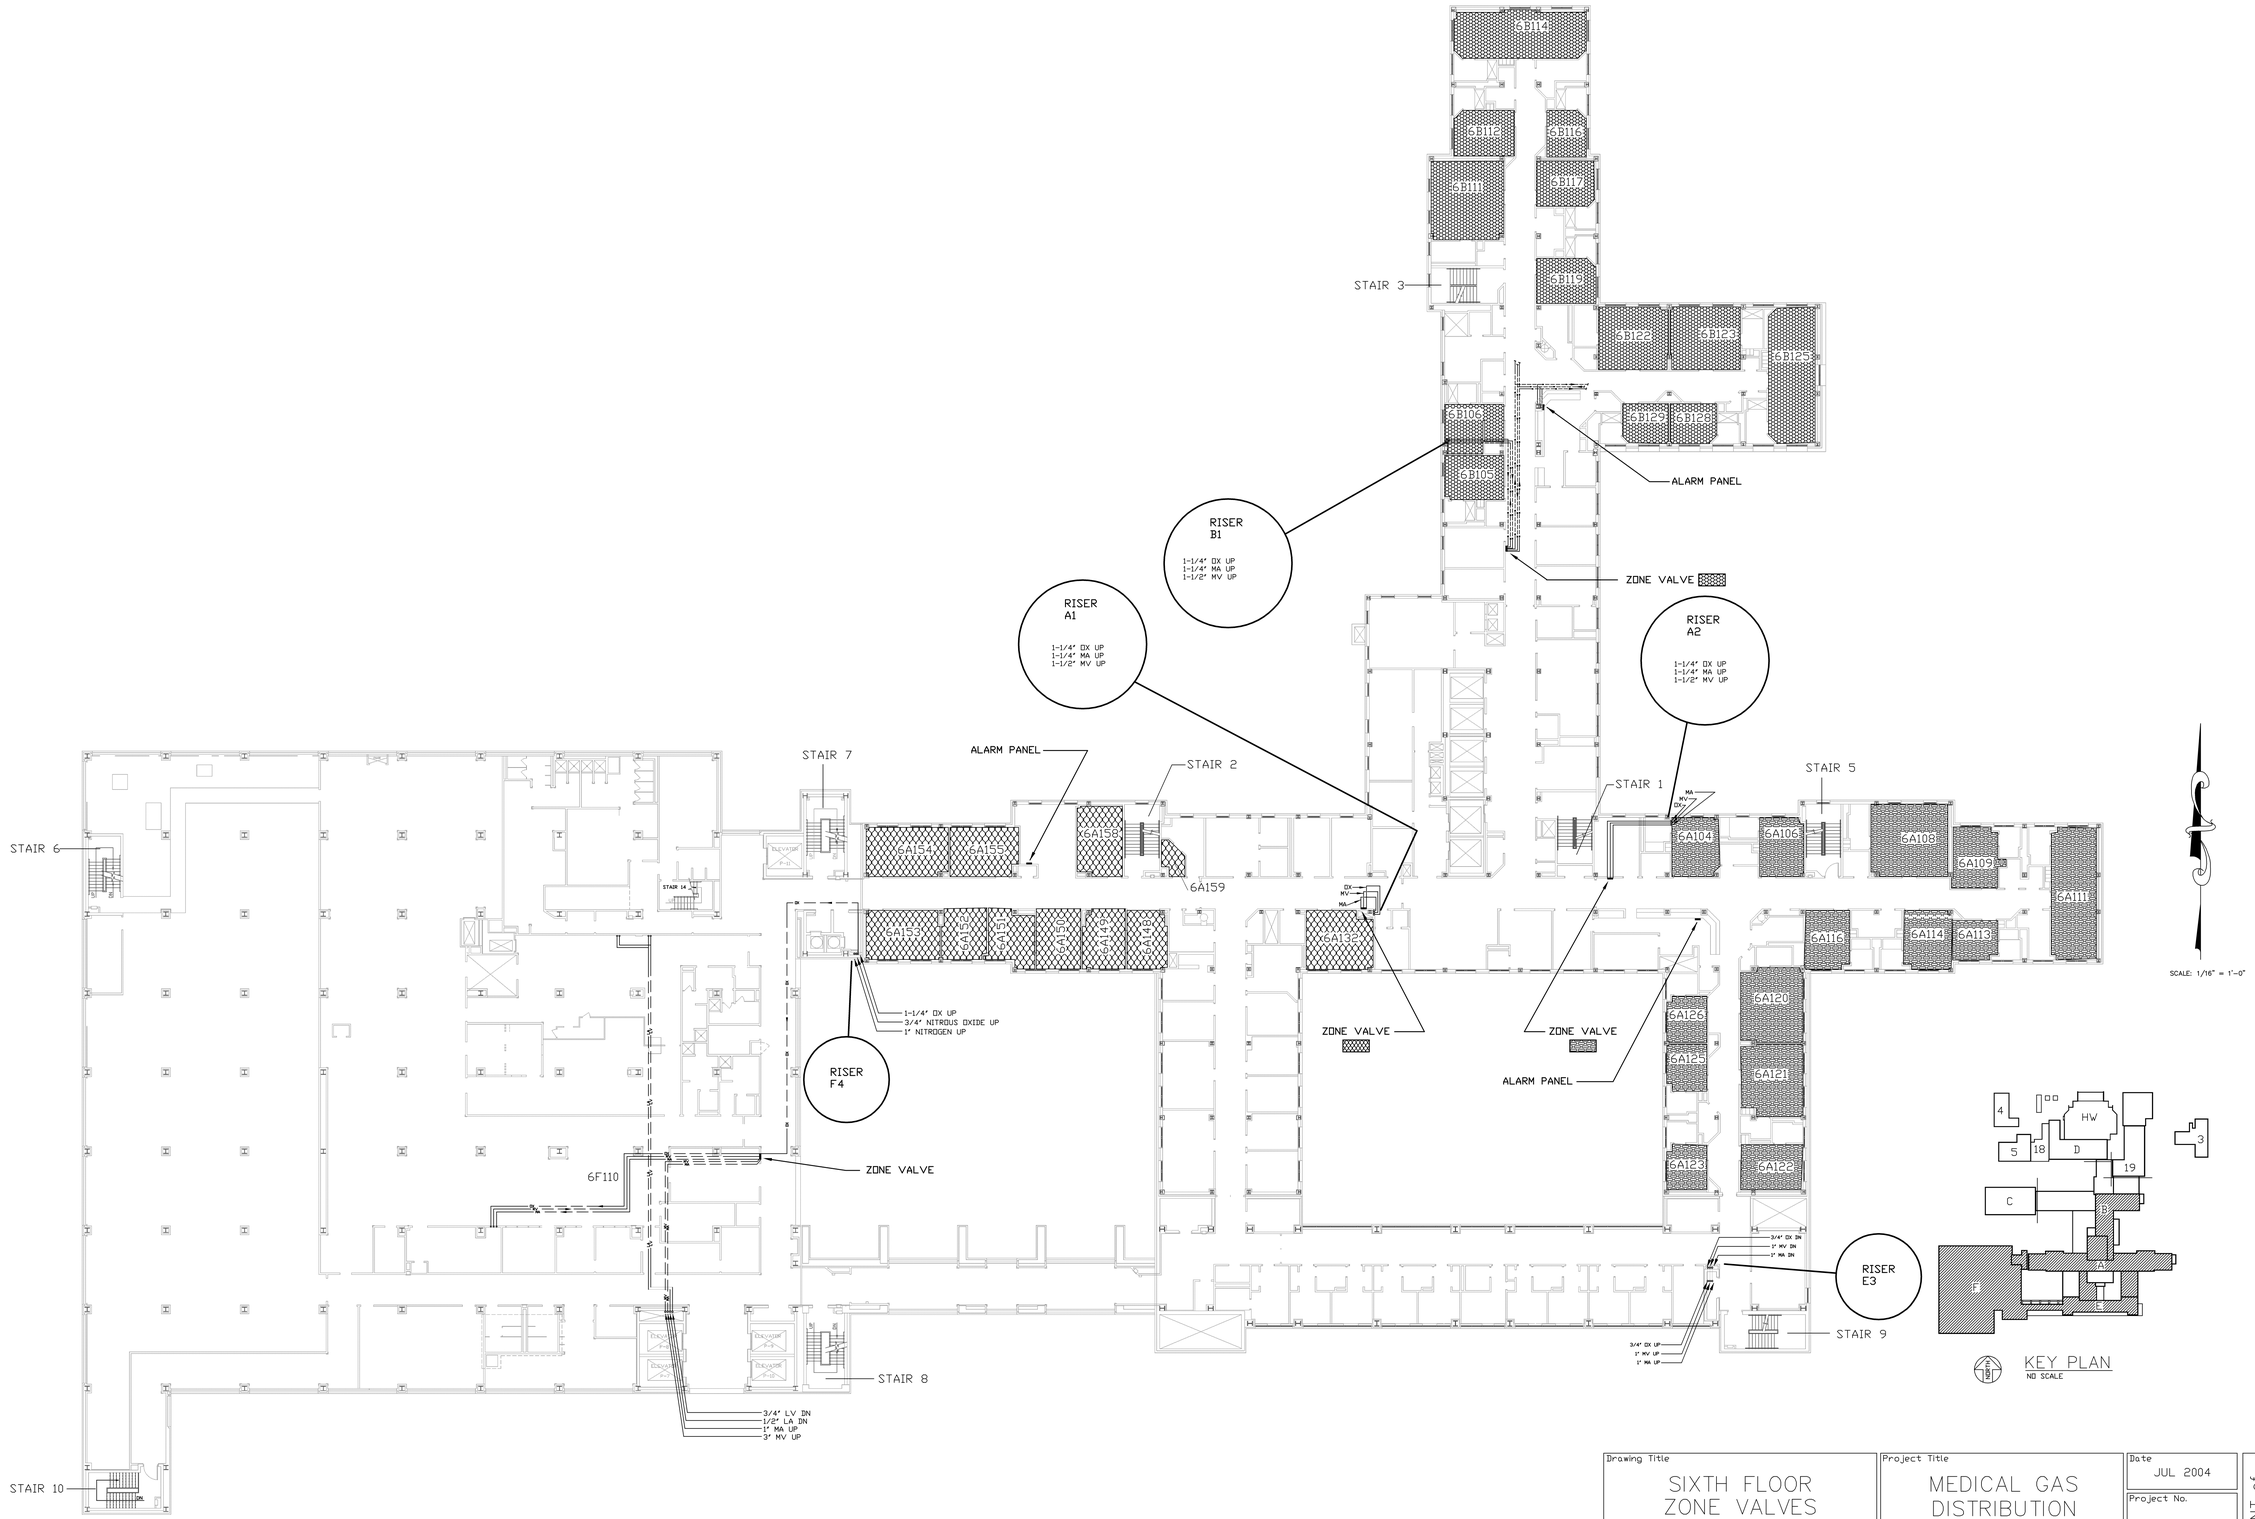

Drawing Title	Project Title	Date
SIXTH FLOOR ZONE VALVES	MEDICAL GAS DISTRIBUTION	JUL 2004
		Project No.
Approved: Division Chief	Building Number 1 / Checked TD / Drawn DRE	DRAWING NO. A-1
Approved: Service Director	Location VA MEDICAL CENTER OKLAHOMA CITY, OKLAHOMA	Dwg. 10 of 12

DEPARTMENT of VETERANS AFFAIRS