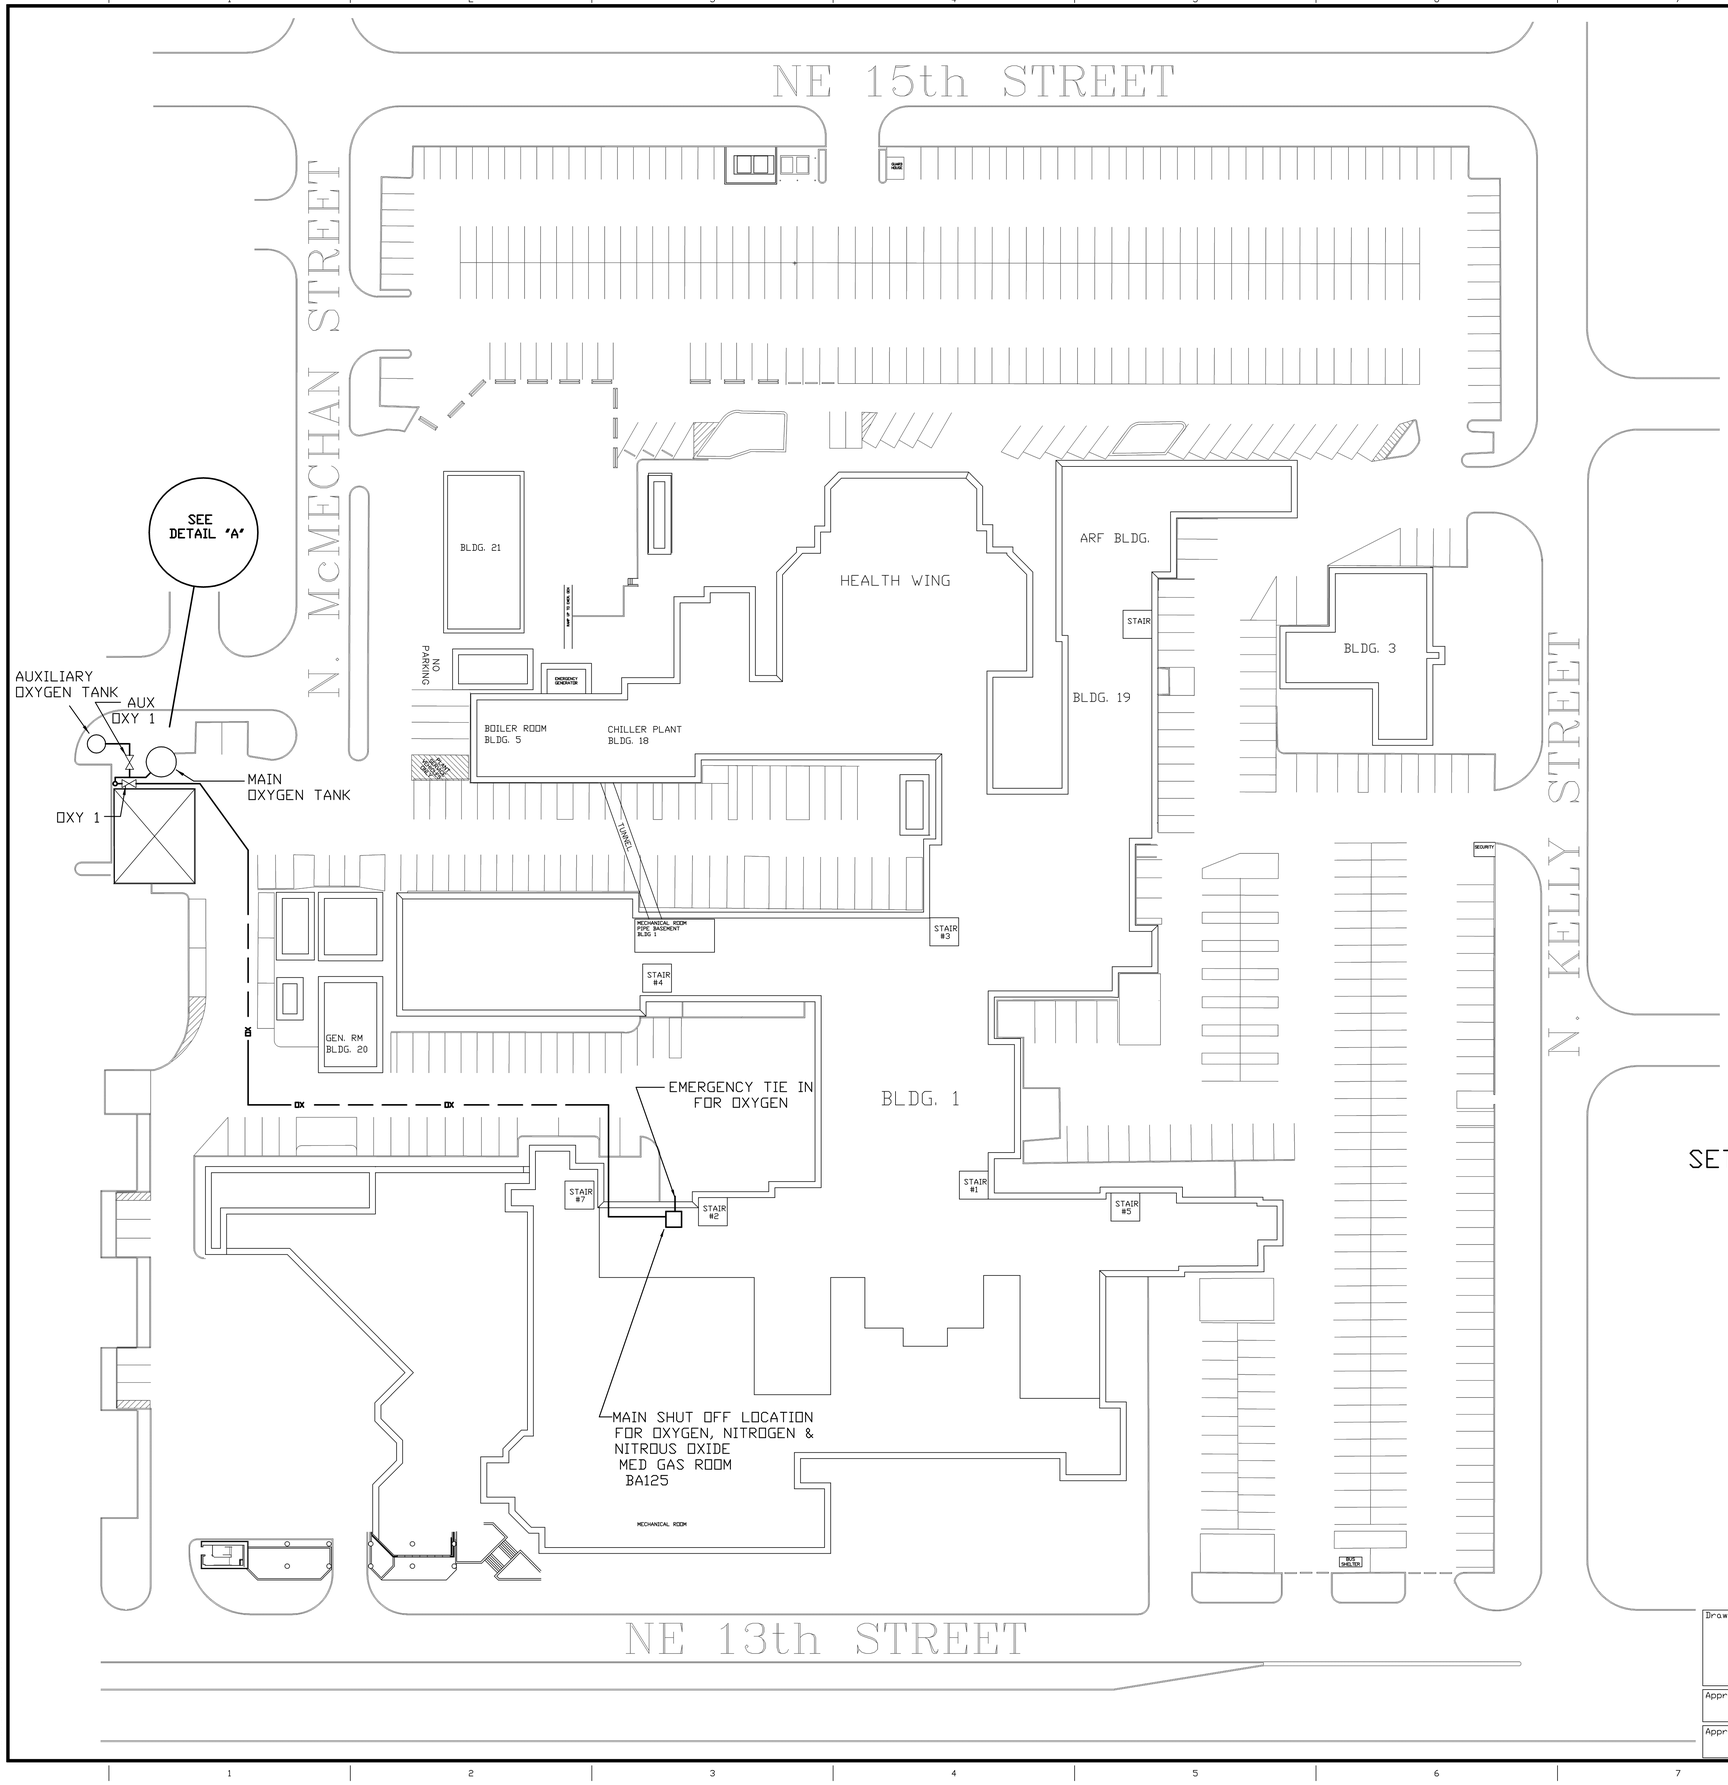

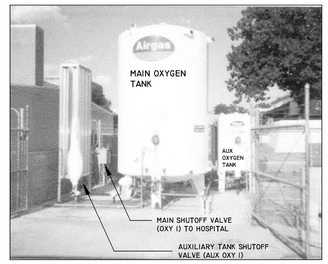

DETAIL "A"
NO SCALE

SET CONTAINS LAYOUT OF:
- OXYGEN
- MEDICAL AIR
- MEDICAL VACUUM
- NITROUS OXIDE
- NITROGEN
- LABORATORY AIR
- LABORATORY VACUUM

1"=30'

Drawing Title: MEDICAL GASES SITE PLAN	Project Title: UTILITY ASBUILTS		Date: JUL 2004
			Project No.
Approved: Divison Chief	Building Number	Checked: TD	Drawn: DRE
Approved: Service Director	Location: VA MEDICAL CENTER OKLAHOMA CITY, OKLAHOMA		DRAWING NO. Dwg. 1 of 12

DEPARTMENT of VETERANS AFFAIRS