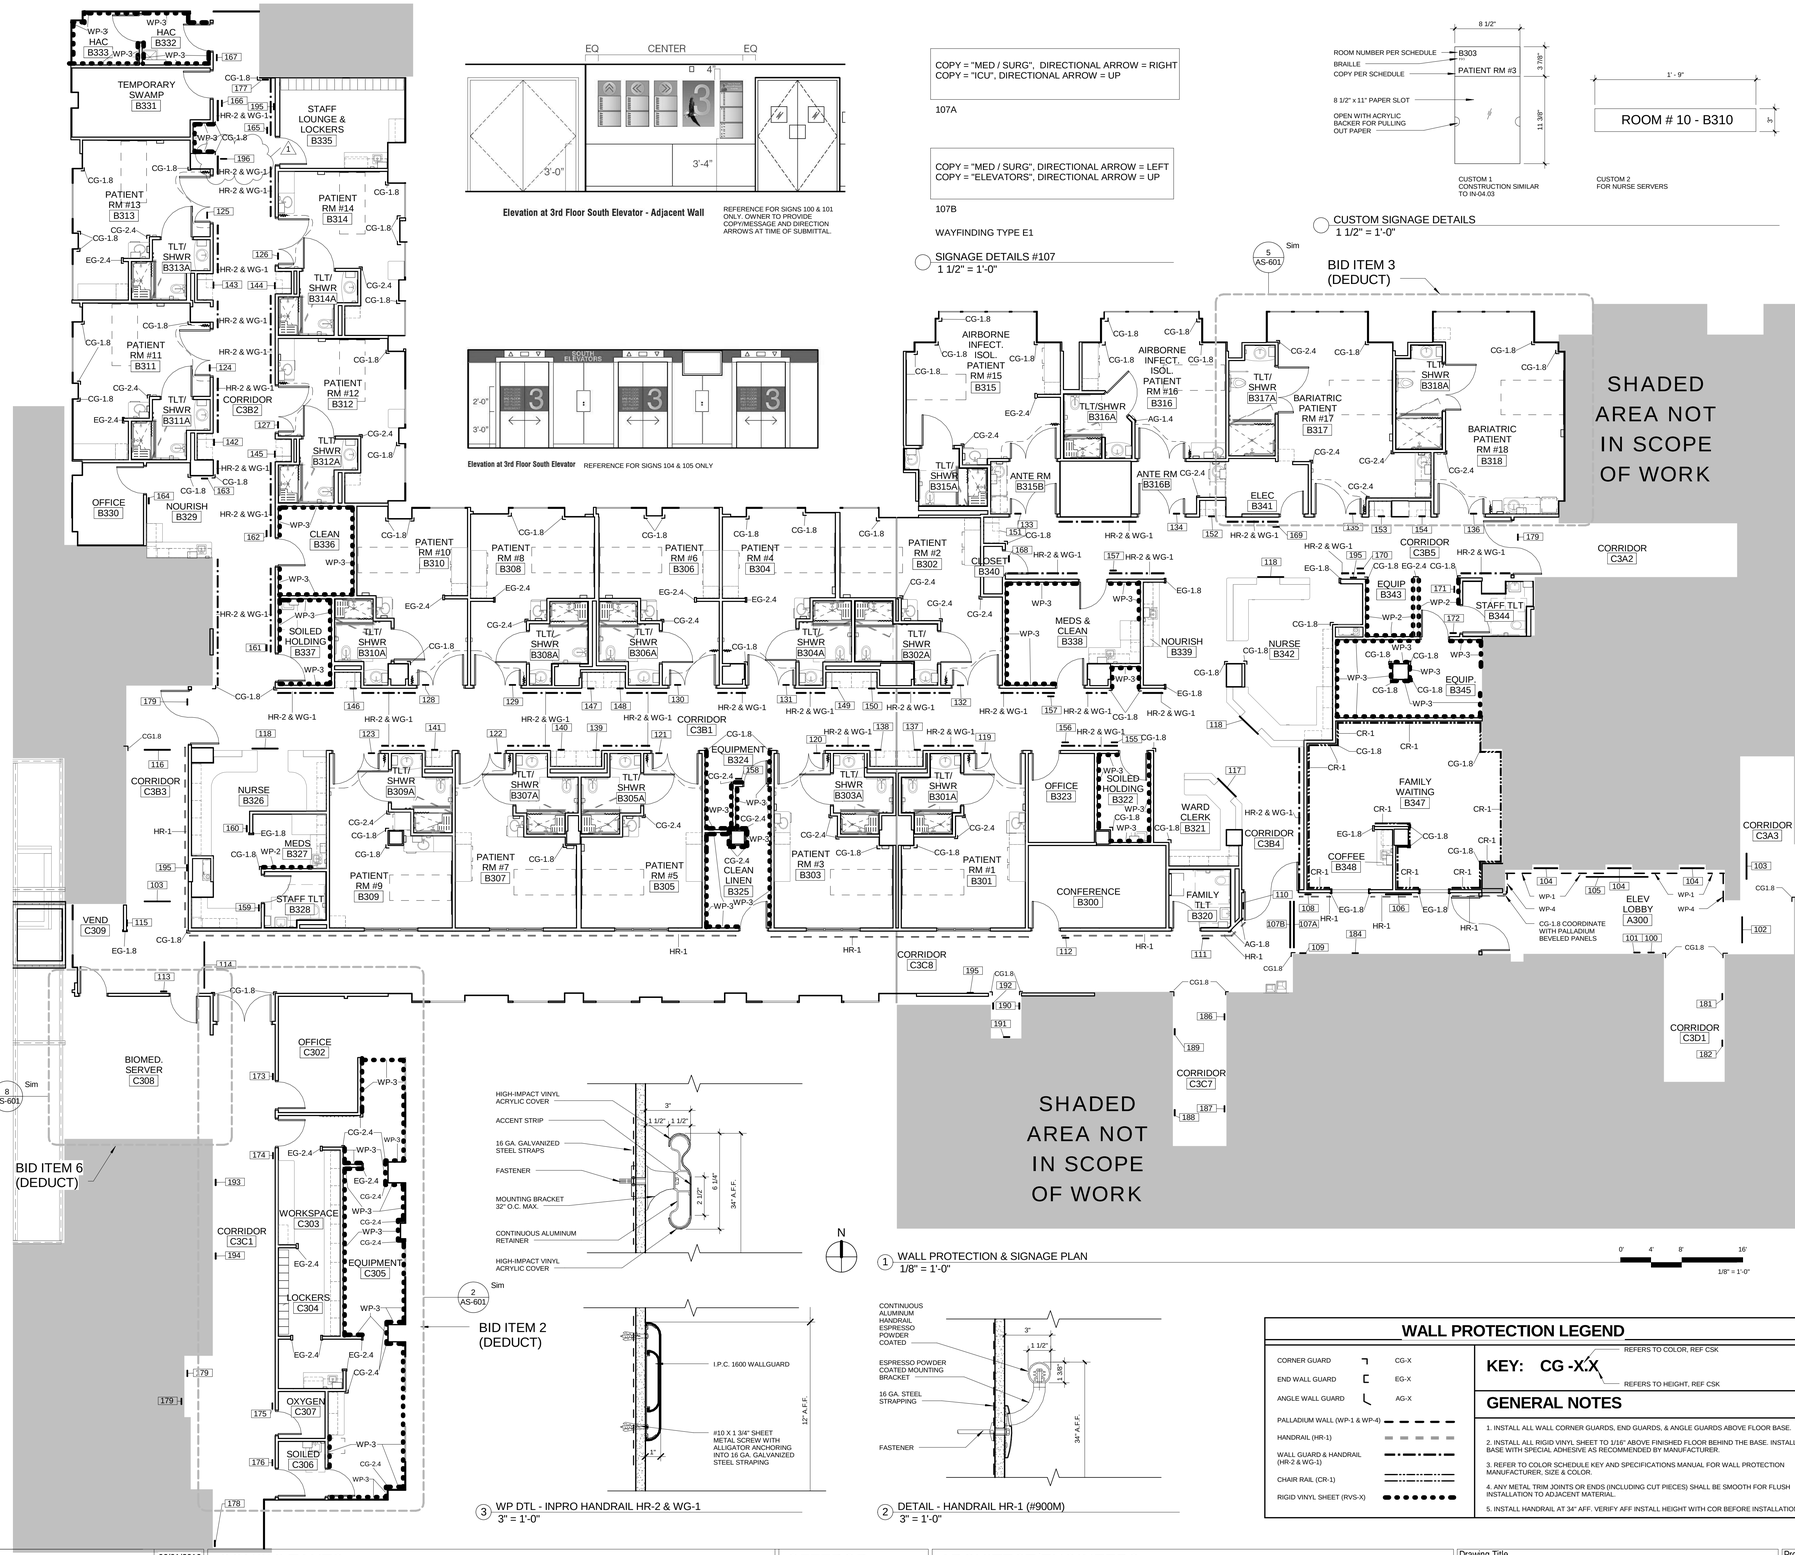

1 WALL PROTECTION & SIGNAGE PLAN
1/8" = 1'-0"

2 DETAIL - HANDRAIL HR-1 (#900M)
3" = 1'-0"

3 WP DTL - INPRO HANDRAIL HR-2 & WG-1
3" = 1'-0"

SIGNAGE SCHEDULE

SIGN #	MOUNTING TYPE	SIGN TYPE: COLUMBIA ROOM SIGNAGE STANDARDS	SIGN TYPE: WAYFINDING STANDARD	ROOM #	RM # ON SIGN	COPY	DIRECTIONAL ARROW	QTY
100	WALL		H	A300	No	OWNER TO PROVIDE COPY/MESSAGE AT TIME OF SUBMITTAL	NONE	1
101	WALL		F2	A300	No	OWNER TO PROVIDE COPY/MESSAGE AT TIME OF SUBMITTAL	OWNER TO PROVIDE ARROW DIRECTION AT TIME OF SUBMITTAL	1
102	CEILING		E2	C3A3	No	OWNER TO PROVIDE COPY/MESSAGE AT TIME OF SUBMITTAL	UP	1
103	CEILING		E2	MULTIPLE	No	ELEVATORS	LEFT	2
104	WALL		ELEVATOR GRAPHIC 10	A300	No	3RD FLOOR	NONE	3
105	WALL		ELEVATOR GRAPHIC 7	A300	No	SOUTH ELEVATOR	NONE	1
106	CEILING		E2	C3C8	No	MEDISURG WAITING ROOM	NONE	1
107A	CEILING		E1	C3C8	No	REF. DETAIL ABOVE	REF DETAIL ABOVE	1
107B	CEILING		E1	C3C8	No	REF. DETAIL ABOVE	REF DETAIL ABOVE	1
108	WALL		J3	C3C8	No	MEDISURG	NONE	1
109	WALL	P/E1/W		C3C8	No	AFTER HOURS PHONE LOCATED ACROSS THE HALL	LEFT	1
110	WALL	E/W		C3C8	No	AFTER HOURS PHONE		1
111	WALL	SAAW		B320	Yes	RESTROOM	NONE	1
112	WALL	D1A/F/W		B300	Yes	CONFERENCE ROOM	NONE	1
113	WALL	D1A/W		C308	No	NO COPY	NONE	1
114	CEILING		E1	C3C8	No	ICU	RIGHT	1
115	WALL	D1A/F/W		C309	No	VENDING	NONE	1
116	CEILING		E2	C3B3	No	ICU	LEFT	1
117	SOFFIT	C4 SM		C3B4	No	WARD CLERK	NONE	1
118	SOFFIT	C4 SM		MULTIPLE	No	NURSE STATION	NONE	3
119	DOOR	D1A/P/W		B301	Yes	PATIENT ROOM #1	NONE	1
120	DOOR	D1A/P/W		B303	Yes	PATIENT ROOM #3	NONE	1
121	DOOR	D1A/P/W		B305	Yes	PATIENT ROOM #5	NONE	1
122	DOOR	D1A/P/W		B307	Yes	PATIENT ROOM #7	NONE	1
123	DOOR	D1A/P/W		B309	Yes	PATIENT ROOM #9	NONE	1
124	DOOR	D1A/P/W		B311	Yes	PATIENT ROOM #11	NONE	1
125	DOOR	D1A/P/W		B313	Yes	PATIENT ROOM #13	NONE	1
126	DOOR	D1A/P/W		B314	Yes	PATIENT ROOM #14	NONE	1
127	DOOR	D1A/P/W		B312	Yes	PATIENT ROOM #12	NONE	1
128	DOOR	D1A/P/W		B310	Yes	PATIENT ROOM #10	NONE	1
129	DOOR	D1A/P/W		B308	Yes	PATIENT ROOM #8	NONE	1
130	DOOR	D1A/P/W		B306	Yes	PATIENT ROOM #6	NONE	1
131	DOOR	D1A/P/W		B304	Yes	PATIENT ROOM #4	NONE	1
132	DOOR	D1A/P/W		B302	Yes	PATIENT ROOM #2	NONE	1
133	DOOR	D1A/P/W		B315	Yes	PATIENT ROOM #15	NONE	1
134	DOOR	D1A/P/W		B316	Yes	PATIENT ROOM #16	NONE	1
135	DOOR	D1A/P/W		B317	Yes	PATIENT ROOM #17	NONE	1
136	DOOR	D1A/P/W		B318	Yes	PATIENT ROOM #18	NONE	1
137	CABINET	cC1		B301	Yes	RM #1 - B301	NONE	1
138	CABINET	cC1		B303	Yes	RM #3 - B303	NONE	1
139	CABINET	cC1		B305	Yes	RM #5 - B305	NONE	1
140	CABINET	cC1		B307	Yes	RM #7 - B307	NONE	1
141	CABINET	cC1		B309	Yes	RM #9 - B309	NONE	1
142	CABINET	cC1		B311	Yes	RM #11 - B311	NONE	1
143	CABINET	cC1		B313	Yes	RM #13 - B313	NONE	1
144	CABINET	cC1		B314	Yes	RM #14 - B314	NONE	1
145	CABINET	cC1		B312	Yes	RM #12 - B312	NONE	1
146	CABINET	cC1		B310	Yes	RM #10 - B310	NONE	1
147	CABINET	cC1		B308	Yes	RM #8 - B308	NONE	1
148	CABINET	cC1		B306	Yes	RM #6 - B306	NONE	1
149	CABINET	cC1		B304	Yes	RM #4 - B304	NONE	1
150	CABINET	cC1		B302	Yes	RM #2 - B302	NONE	1
151	CABINET	cC1		B315	Yes	RM #15 - B315	NONE	1
152	CABINET	cC1		B316	Yes	RM #16 - B316	NONE	1
153	CABINET	cC1		B317	Yes	RM #17 - B317	NONE	1
154	CABINET	cC1		B318	Yes	RM #18 - B318	NONE	1
155	WALL	D1A/F/W & R/W		B322	Yes	SOILED HOLDING	NONE	1
156	WALL	D1A/F/W		B323	Yes	OFFICE	NONE	1
157	WALL	D1A/F/W		B338	Yes	MEDS & CLEAN ROOM	NONE	2
158	WALL	D1A/F/W		B324	Yes	EQUIPMENT/CLEAN LINEN	NONE	1
159	WALL	SAW & D1AW		B328	Yes	RESTROOM	NONE	1
160	WALL	D1A/F/W		B327	Yes	MEDS	NONE	1
161	WALL	D1A/F/W & R/W		B337	Yes	SOILED HOLDING	NONE	1
162	WALL	D1A/F/W		B336	Yes	CLEAN ROOM	NONE	1
163	WALL	D1A/F/W		B329	Yes	NOURISH	NONE	1
164	WALL	D1A/F/W		B330	Yes	OFFICE	NONE	1
165	WALL	D1A/F/W		B335	Yes	STAFF LOUNGE/LOCKERS	NONE	1
166	WALL	D1A/F/W		B331	Yes	SWAMP	NONE	1
167	WALL	D1A/F/W		B332	Yes	HAC	NONE	1
168	WALL	D1A/W		B340	Yes	NO COPY	NONE	1
169	WALL	D1A/W		B341	Yes	NO COPY	NONE	1
170	WALL	D1A/F/W		B343	Yes	EQUIPMENT	NONE	1
171	WALL	SAW & D1AW		B344	Yes	RESTROOM	NONE	1
172	WALL	D1A/F/W		B345	Yes	EQUIPMENT	NONE	1
173	WALL	D1A/F/W		C302	Yes	OFFICE	NONE	1
174	WALL	D1A/F/W		C305	Yes	RT	NONE	1
175	WALL	P5/W		C307	Yes	OXYGEN	NONE	1
176	WALL	D1A/F/W & R/W		C306	Yes	SOILED	NONE	1
177	WALL	SAW & D1AW	MULTIPLE	No	STAIR #3	NONE	1	
178	WALL	SAW & D1AW	MULTIPLE	No	STAIR #8	NONE	1	
179	DOOR	Q/W	MULTIPLE	No	AUTHORIZED PERSONNEL ONLY	1	4	
181	WALL	D1A/W	D332	No	NO COPY	NONE	1	
182	WALL	D1A/W	D332C	Yes	NO COPY	NONE	1	
184	WALL	D1A/W	D302	Yes	NO COPY	NONE	1	
186	WALL	SAW & D1AW	D304	Yes	RESTROOM	NONE	1	
187	WALL	D1A/W	D307B	Yes	NO COPY	NONE	1	
188	WALL	D1A/W	C301E	Yes	NO COPY	NONE	1	
189	WALL	D1A/W	C301B	Yes	NO COPY	NONE	1	
190	WALL	D1A/W	C301A	Yes	NO COPY	NONE	1	
191	DOOR	D1A/W	C301C	Yes	NO COPY	NONE	1	
192	WALL	D1A/W	C301D	Yes	NO COPY	NONE	1	
193	WALL	D1A/W	G318	Yes	NO COPY	NONE	1	
194	WALL	D1A/W	G316	Yes	NO COPY	NONE	1	
195	WALL	G D/F	MULTIPLE	No	FIRE EXTINGUISHER	DOWN	4	
196	WALL	G D/F	C3B2	No	CRASH CART	NONE	1	

NOTES:
1. REFERENCE SPEC. GRAPHIC ILLUSTRATIONS AND WAYFINDING STANDARDS FOR CONSTRUCTION AND MATERIALS.
2. SIGNAGE INSTALLER TO COORDINATE LOCATIONS OF CEILING HUNG SIGNS WITH FIRE PROTECTION SPRINKLER HEADS ACCORDING TO NFPA REGULATIONS.

WALL PROTECTION LEGEND

CORNER GUARD	CG-X
END WALL GUARD	EG-X
ANGLE WALL GUARD	AG-X
PALLADIUM WALL (WP-1 & WP-4)	
HANDRAIL (HR-1)	
WALL GUARD & HANDRAIL (HR-2 & WG-1)	
CHAIR RAIL (CR-1)	
RIGID VINYL SHEET (RVS-X)	

KEY: CG -X.X
- REFERS TO COLOR, REF CSK
- REFERS TO HEIGHT, REF CSK

GENERAL NOTES

1. INSTALL ALL WALL CORNER GUARDS, END GUARDS, & ANGLE GUARDS ABOVE FLOOR BASE.
2. INSTALL ALL RIGID VINYL SHEET TO 1/16" ABOVE FINISHED FLOOR BEHIND THE BASE. INSTALL BASE WITH SPECIAL ADHESIVE AS RECOMMENDED BY MANUFACTURER.
3. REFER TO COLOR SCHEDULE KEY AND SPECIFICATIONS MANUAL FOR WALL PROTECTION MANUFACTURER, SIZE & COLOR.
4. ANY METAL TRIM JOINTS OR ENDS (INCLUDING CUT PIECES) SHALL BE SMOOTH FOR FLUSH INSTALLATION TO ADJACENT MATERIAL.
5. INSTALL HANDRAIL AT 34" AFF. VERIFY AFF INSTALL HEIGHT WITH COR BEFORE INSTALLATION.

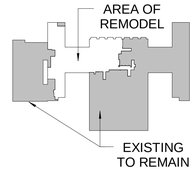

KEY PLAN

Addendum #1	06/01/2016
Revisions:	Date

CONSULTANTS:

OFFEROR:

STATE OF MISSOURI — BRIAN L. HAGEN — 2012041411 — 4-27-2017 — ARCHITECT

ARCHITECT/ENGINEERS:

HFG | HEALTH FACILITIES GROUP architecture

142 N. Mosley Street | Wichita Kansas 67202
P 316.262.2500 | F 316.264.2300

PEC

Drawing Title: WALL PROTECTION & SIGNAGE PLAN

Approved: Project Director

Project Title: PATIENT PRIVACY MEDICINE/ SURGERY PHASE 1

Location: Columbia, Missouri

Date: 12/11/2015 | Checked: Checker | Drawn: Author

Project Number: 589A4-15-110

Building Number:

Drawing Number: AI-107 Dwg. of --

Office of Construction and Facilities Management

Department of Veterans Affairs

VA FORM 08-6231